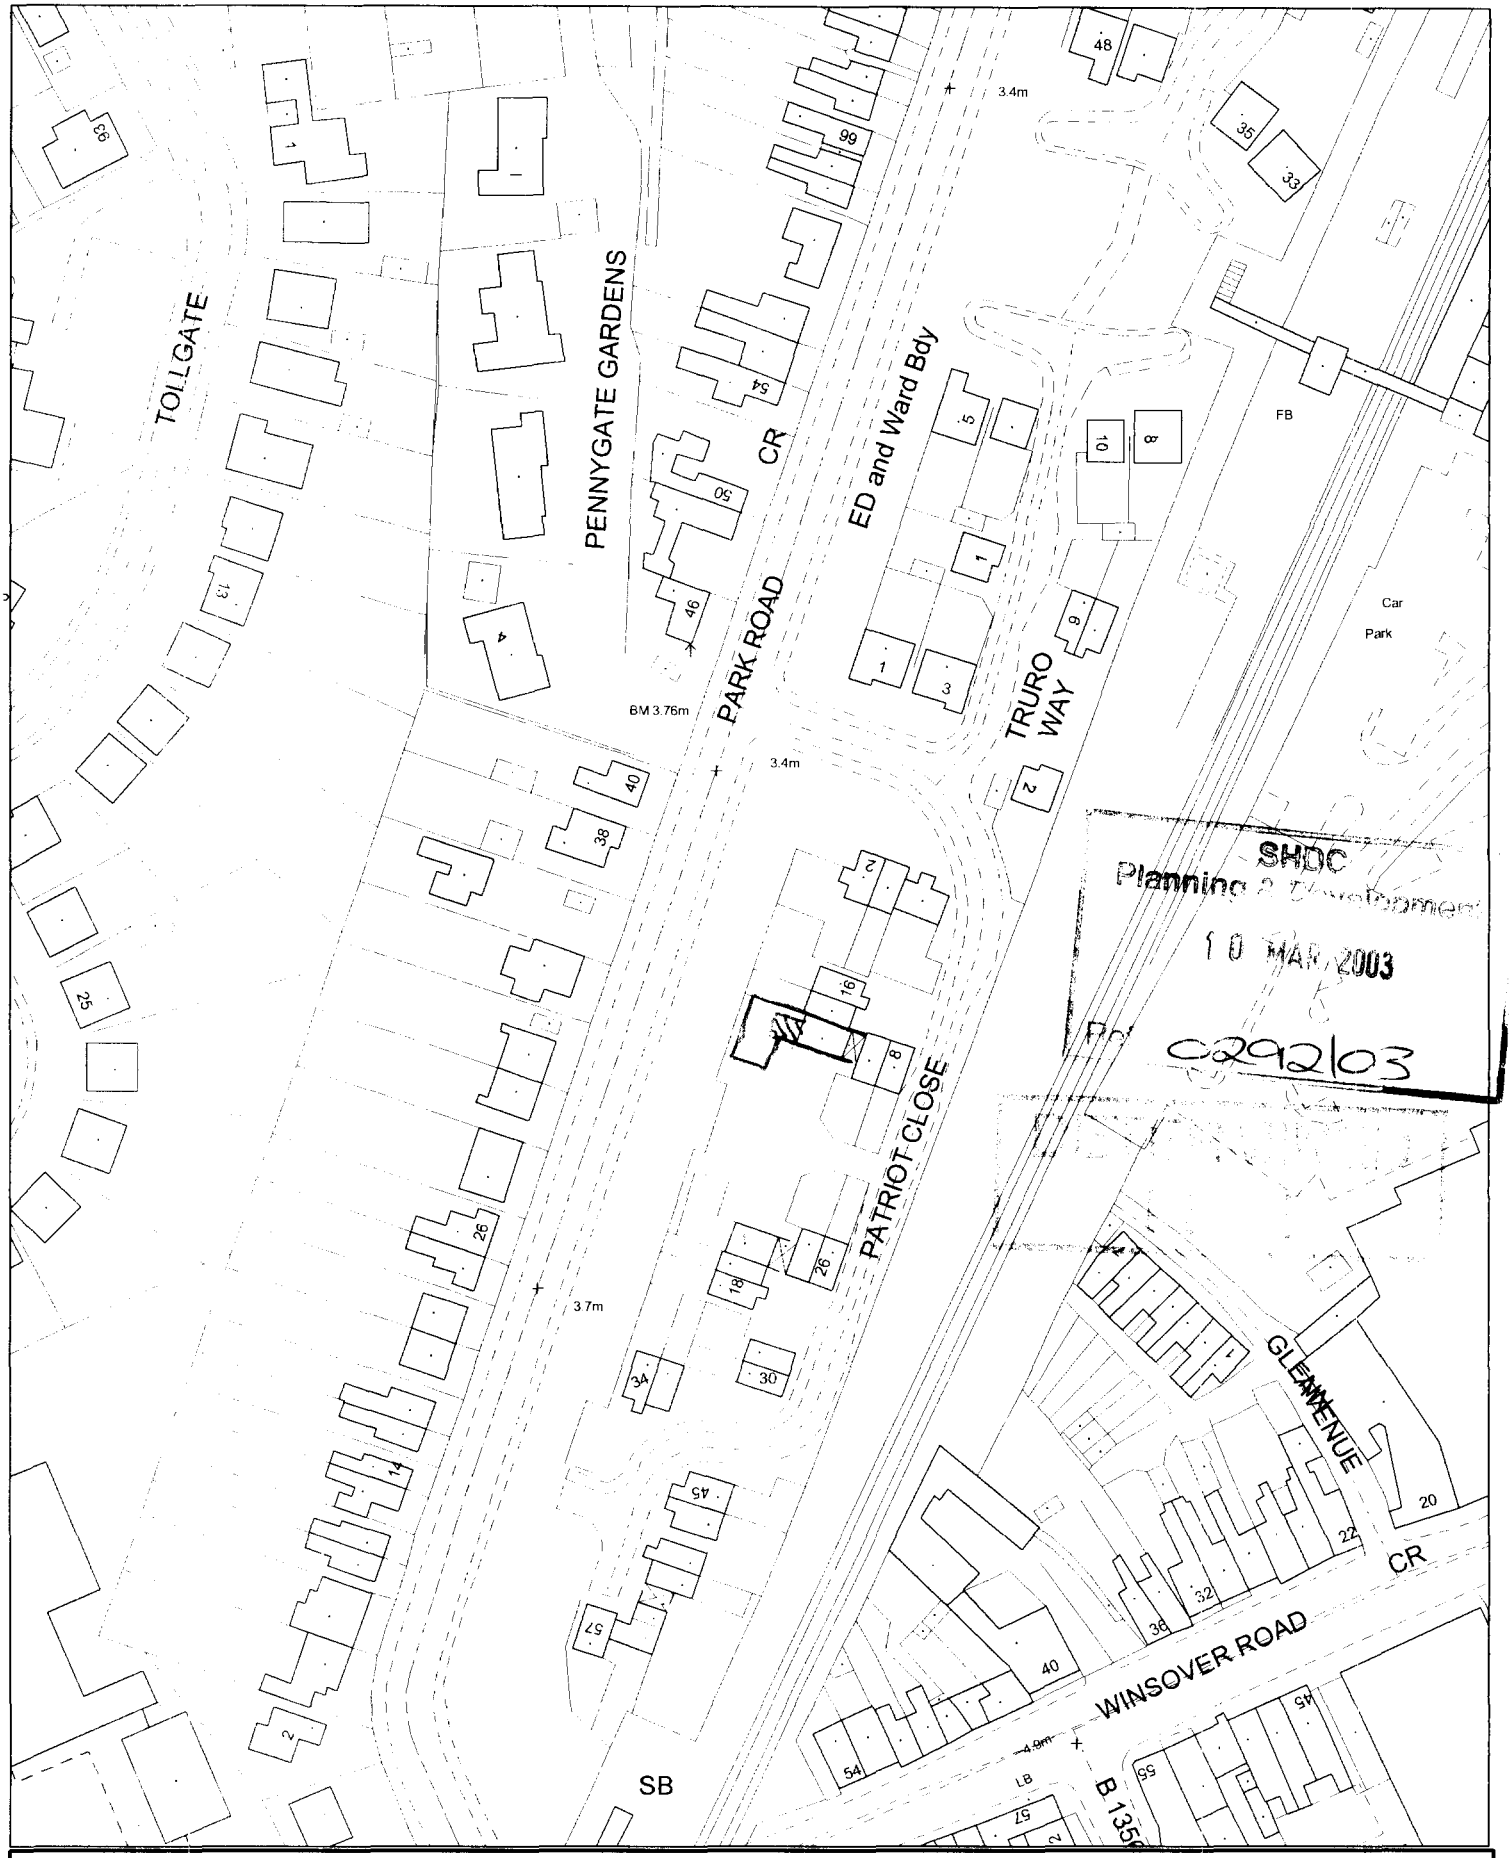


SOUTH HOLLAND DISTRICT COUNCIL


Council Offices, Priory Road, Spalding, Lincolnshire PE11 2XE

This copy has been produced specifically for the map return scheme purposes only. No further copies may be made.


Scale: 1:1250

This map is reproduced from Ordnance Survey material with permission of Ordnance Survey on behalf of Her Majesty's Stationery Office (c) Crown copyright. Unauthorised reproduction infringes Crown copyright and may lead to prosecution or civil proceedings. South Holland District Council LA079413 2003


Produced using Vector v3.42 © Windowlink Ltd 2001

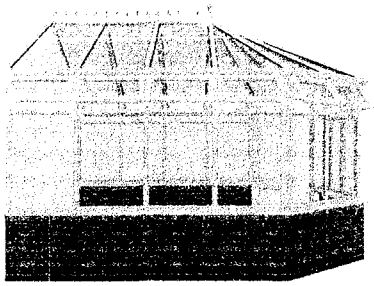


LEFT ELEVATION

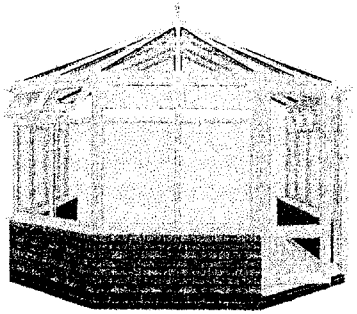


FRONT ELEVATION

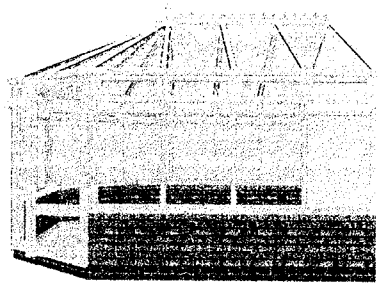


RIGHT ELEVATION

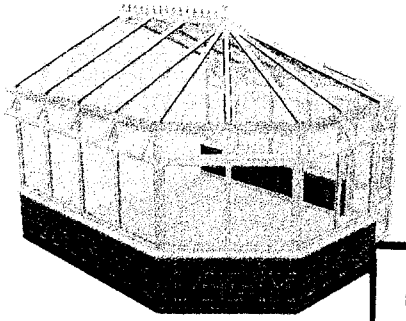

LEFT 3D VIEW

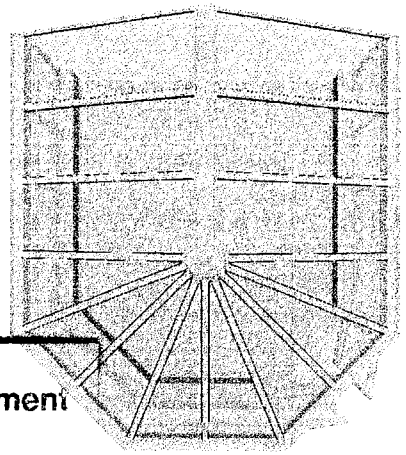

PLAN VIEW

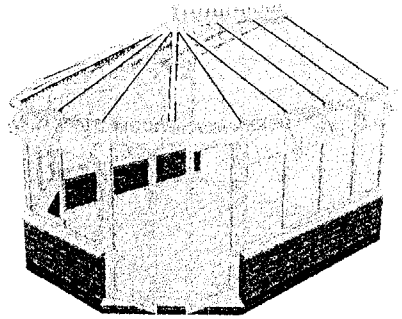

RIGHT 3D VIEW

SHDC
Planning & Development
10 MAR 2003
Ref: 0292/03

Prepared for: MARK HAIGHTON
Reference:
Date: 4 / 11 / 2002
No of Views: Six
Designers Signature:

O/A Width:	4000 mm	O/A Depth:	4359 mm
Roof Pitch:	25.0°		
Frame Height:	2100 mm		
Internal Volume:	38.52 cu.m		
Dwarf Wall Ht:	600 mm		
Floor Area:	14.95 sq.m		


J•K /GLASS & GLAZING LTD
UNITS 4 & 5, STATION ROAD, TERRINGTON ST. CLEMENTS, KING'S LYNN, NORFOLK PE34 4PL.
TEL: (01553) 828555 • FAX (01553) 827035

Tel : 01553 828555 Fax: 01553 827035

/GLASS & GLAZING LTD
UNITS 4 & 5, STATION ROAD, TERRINGTON ST. CLEMENTS,
KING'S LYNN, NORFOLK PE34 4PL.
TEL: (01553) 828555 • FAX (01553) 827035

CONSERVATORY DESIGN

SHDC
Planni... ...ome:
10 MAR 2003
Ref 0292/03

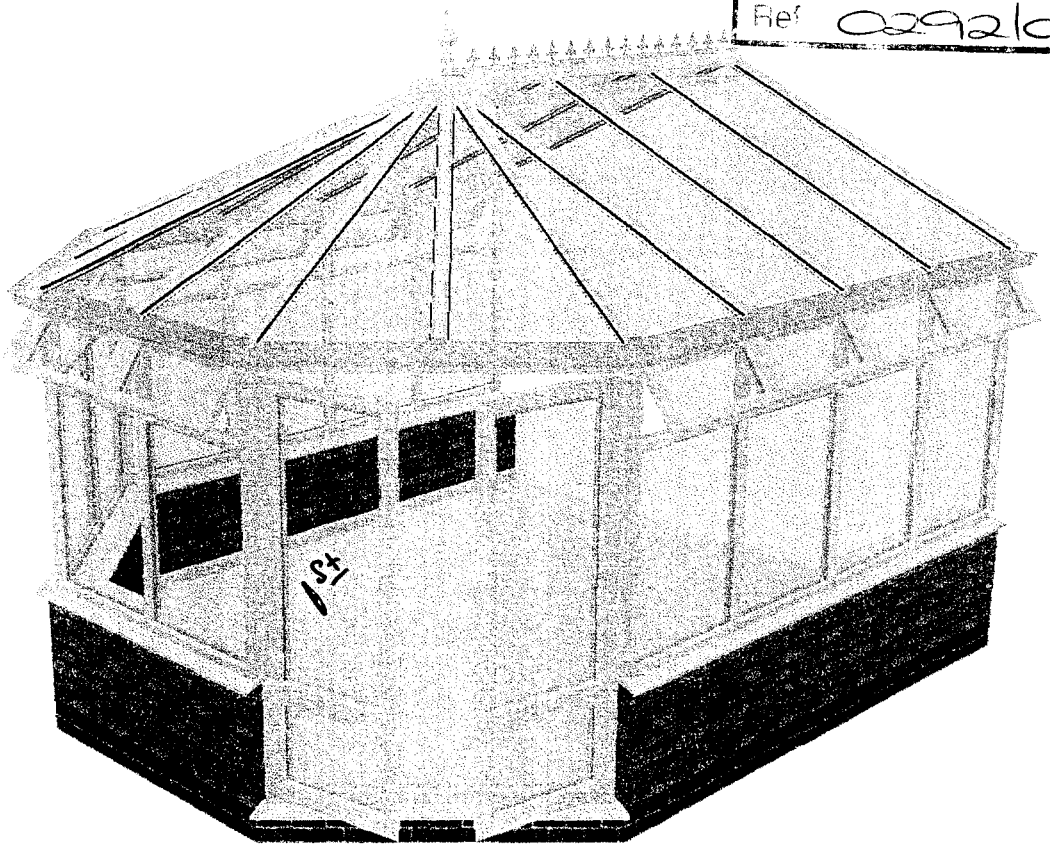

Produced using Vector v3.42 © Windowlink Ltd 2001

Name: MARK HAIGHTON

Address: 12 PATRIOT CLOSE
SPALDING
LINCS

Reference:

Date: 4 / 11 / 2002


/GLASS & GLAZING LTD
UNITS 4 & 5, STATION ROAD, TERRINGTON ST. CLEMENTS,
KING'S LYNN. NORFOLK PE34 4PL
TEL: (01553) 828555 • FAX (01553) 827035

Name:
Address:


Reference: Date: 4 / 11 / 2002

BASE LAYOUTS

Inside Width: 3800 mm **Inside Depth:** 4259 mm **Outside Width:** 4000 mm **Outside Depth:** 4359 mm

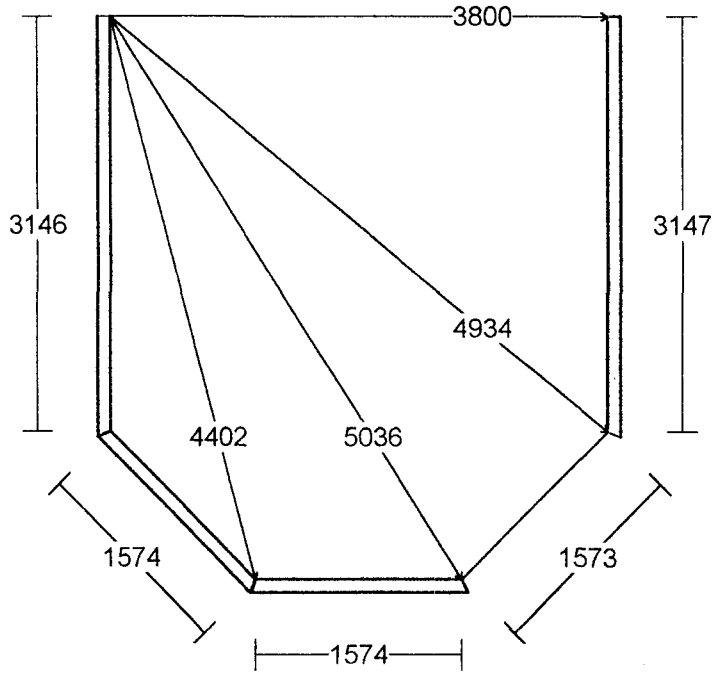

INTERNAL SPANS

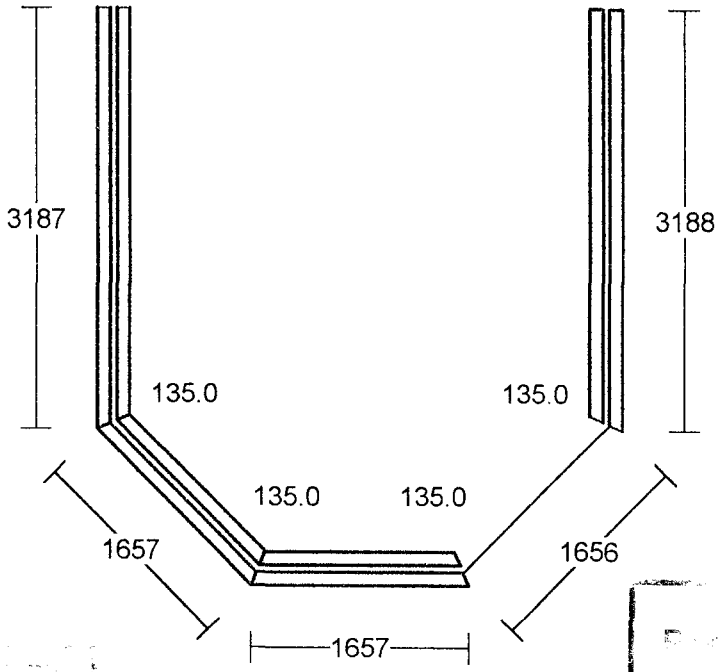

EXTERNAL BRICKWORK

10 MAR 2003
Ref CZ92103

Produced usingVector v3.42 © Windowlink Ltd 2001