


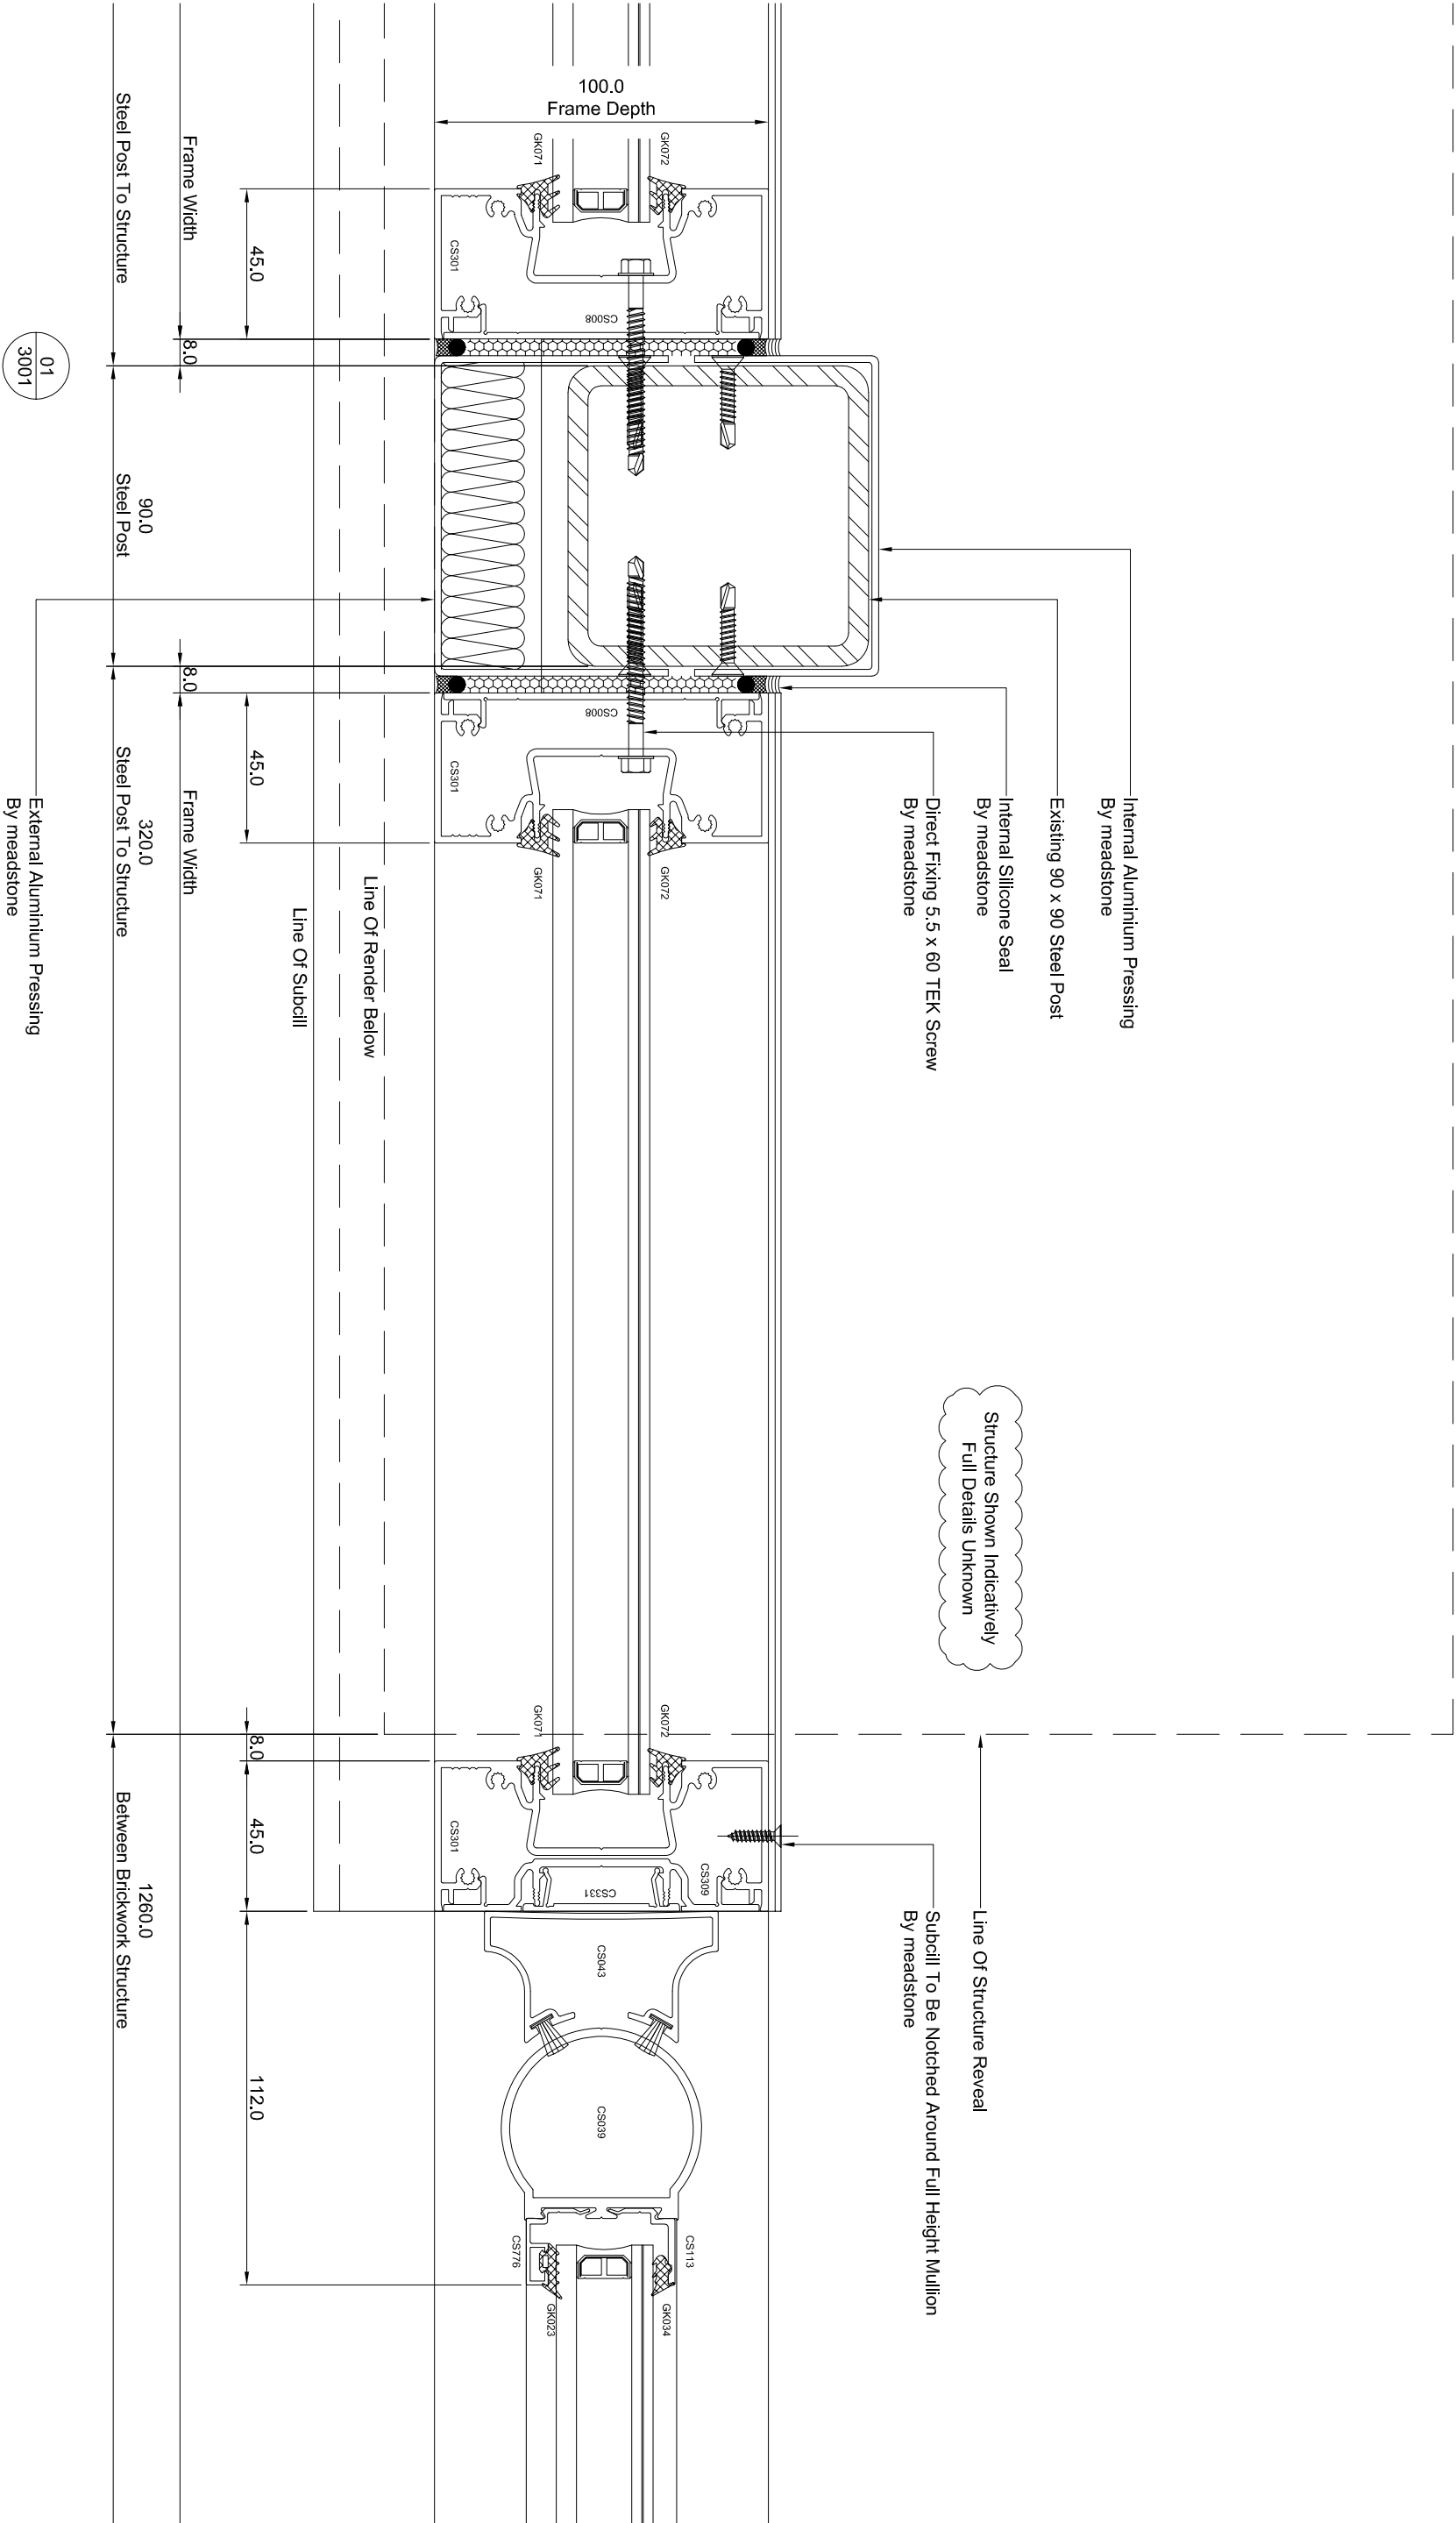

C1219 - 5-6 Market Place, Spalding

Fresh Approach

Hedgefield Hum

Gosberton Risegate

Spalding

Lincolnshire

PE11 4JE

meadstone

Tel: 01775 750345

Fax: 01775 750567

enquiries@meadstone.co.uk

www.meadstone.co.uk

Drawing Title:

Horizontal Details

Contractor:

Architect:

Anglia Building Consultants

Status:

APPROVAL

Scale:

1:2 @ A3

Checked:

Drawn:

AJM

Date:

22.03.2016

Drawing No.:

C1219-3001

Revision:

-