



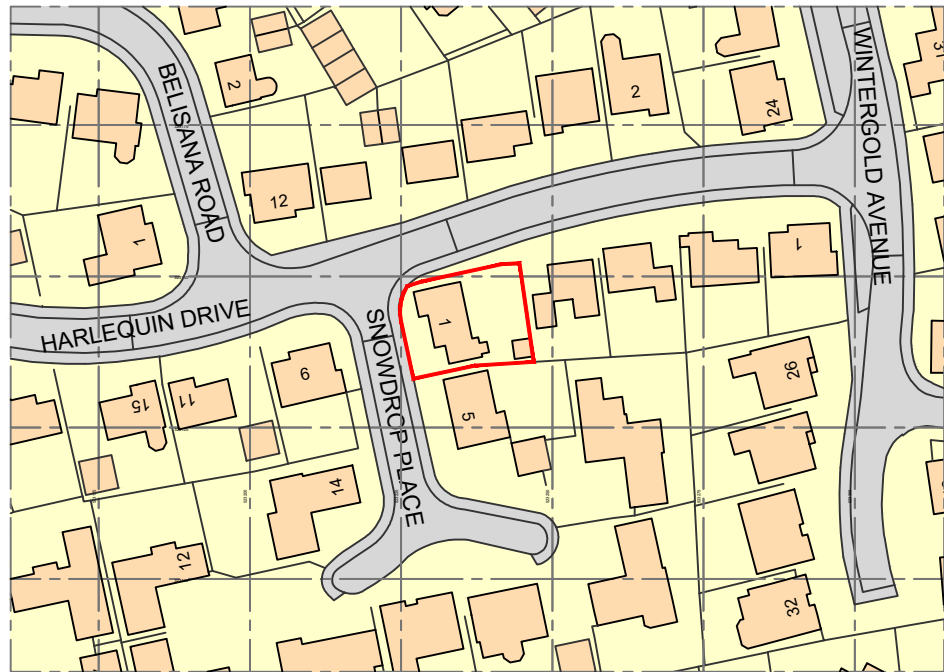

Ordnance Survey, (c) Crown Copyright 2020. All rights reserved. Licence number 100022432


Site Location Plan as existing

Scale 1:1250 @ A3

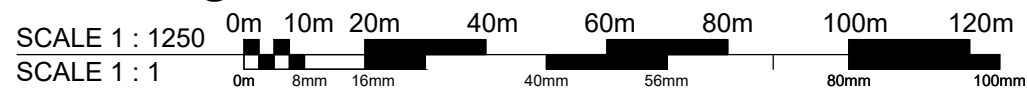

Site Block Plan as existing

Scale 1:500 @ A3

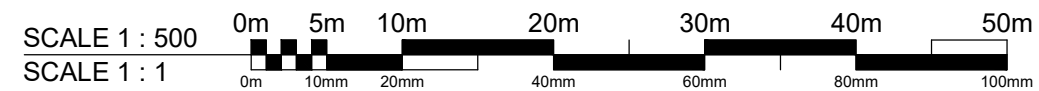

-	xx.xx.xx	-	LS
Ref.	Date	Description	Initial

Client:

Mr R. Brooke

Project: **Proposed garage conversion and extension at
1 Snowdrop Place
Spalding
PE11 3FW**

Drawing No.:

A1397- 01

Rev:

-

Date: **13.01.2020**

Drawn by: **LS**

Scale: **As Shown @ A3**

Checked by: **AJO**

Drawing Title:

**Site Location and Block Plan
as existing**

GENERAL ISSUE

DO NOT SCALE THIS DRAWING. THE CONTRACTOR IS DEEMED TO HAVE CHECKED ALL DIMENSIONS ON SITE AND REPORT ANY DISCREPANCIES TO OGLESBY & LIMB LTD.
THE CONTENTS OF THIS DRAWING ARE COVERED BY COPYRIGHT AND REMAIN THE PROPERTY OF OGLESBY & LIMB LTD. WRITTEN APPROVAL MUST BE OBTAINED FROM OGLESBY & LIMB LTD PRIOR TO DUPLICATION OR REPRODUCTION OF THIS DRAWING OR ITS CONTENTS.
ANY DIMENSIONS NOT SHOWN ARE TO BE CHECKED AND AGREED WITH OGLESBY & LIMB LTD.

Oglesby & Limb Ltd
Chartered Architect

Suite 1 Market Chambers
12 Market Place, Spalding
PE11 1SL

T: 01775 761196

e-mail: design@o-l-ltd.co.uk

