

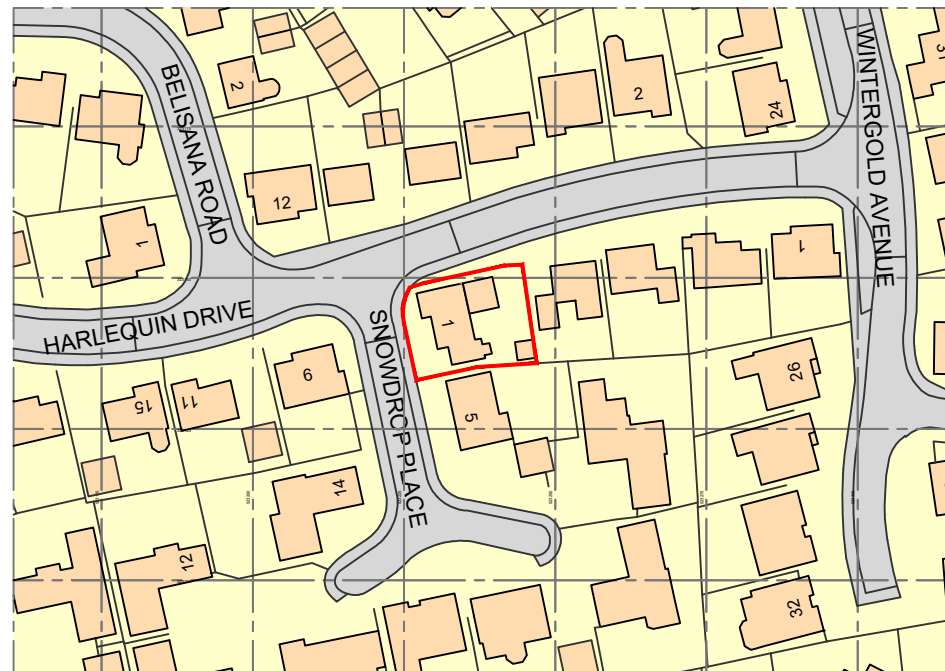


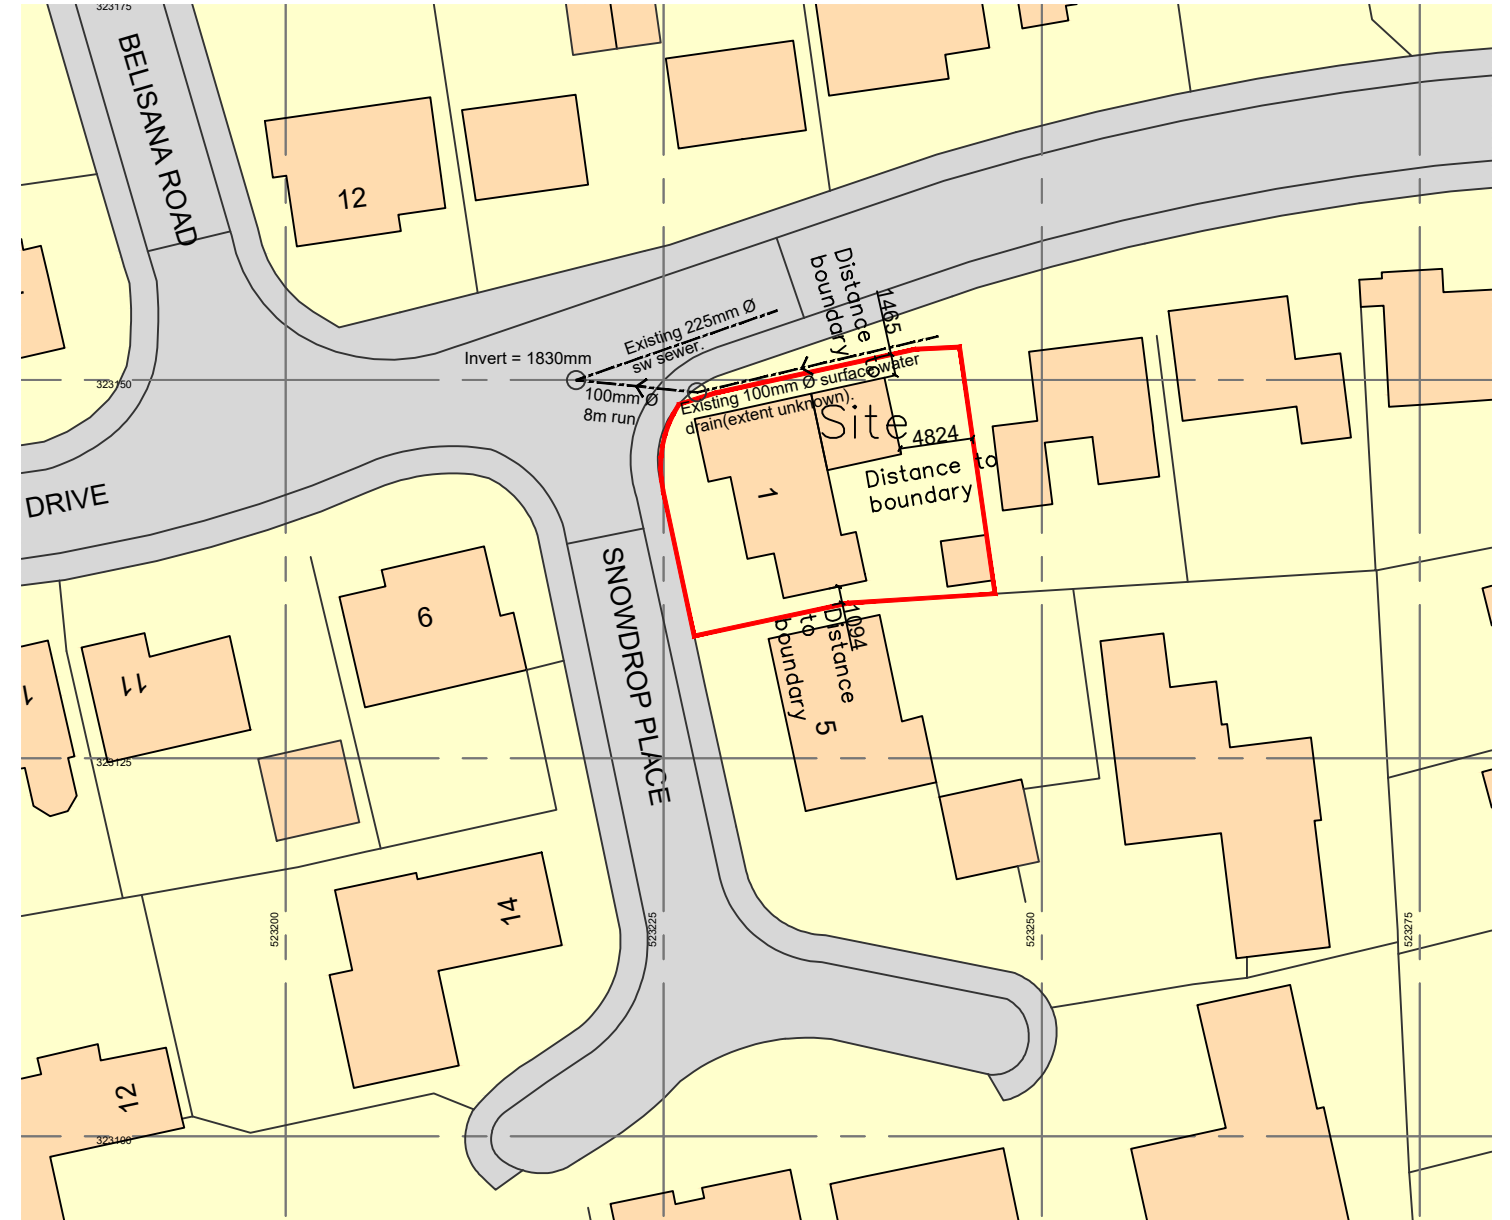

Ordnance Survey, (c) Crown Copyright 2020. All rights reserved. Licence number 100022432


### Site Location Plan as proposed

Scale 1:1250 @ A3

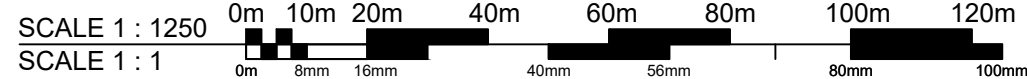

### Site Block Plan as proposed

Scale 1:500 @ A3

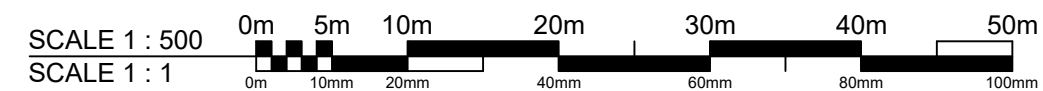

|      |          |                                                                             |         |
|------|----------|-----------------------------------------------------------------------------|---------|
| A    | 20.03.20 | Drains updated following Anglian Water CCTV drain inspection on 20.03.2020. | LS      |
| Ref. | Date     | Description                                                                 | Initial |

Client:

**Mr R. Brooke**

Project: **Proposed garage conversion and extension at 1 Snowdrop Place Spalding PE11 3FW**

Drawing No.:  
**A1397- 10**

Rev:  
**A**

Date: **13.01.2020**

Drawn by: **LS**

Scale: **As Shown @ A3**

Checked by: **AJO**

Drawing Title:

**Site Location and Block Plan as proposed**

**PLANNING APPROVAL ISSUE**

Oglesby & Limb Ltd  
Chartered Architect

Suite 1 Market Chambers  
12 Market Place, Spalding  
PE11 1SL

T: 01775 761196

e-mail: design@o-ltd.co.uk

