


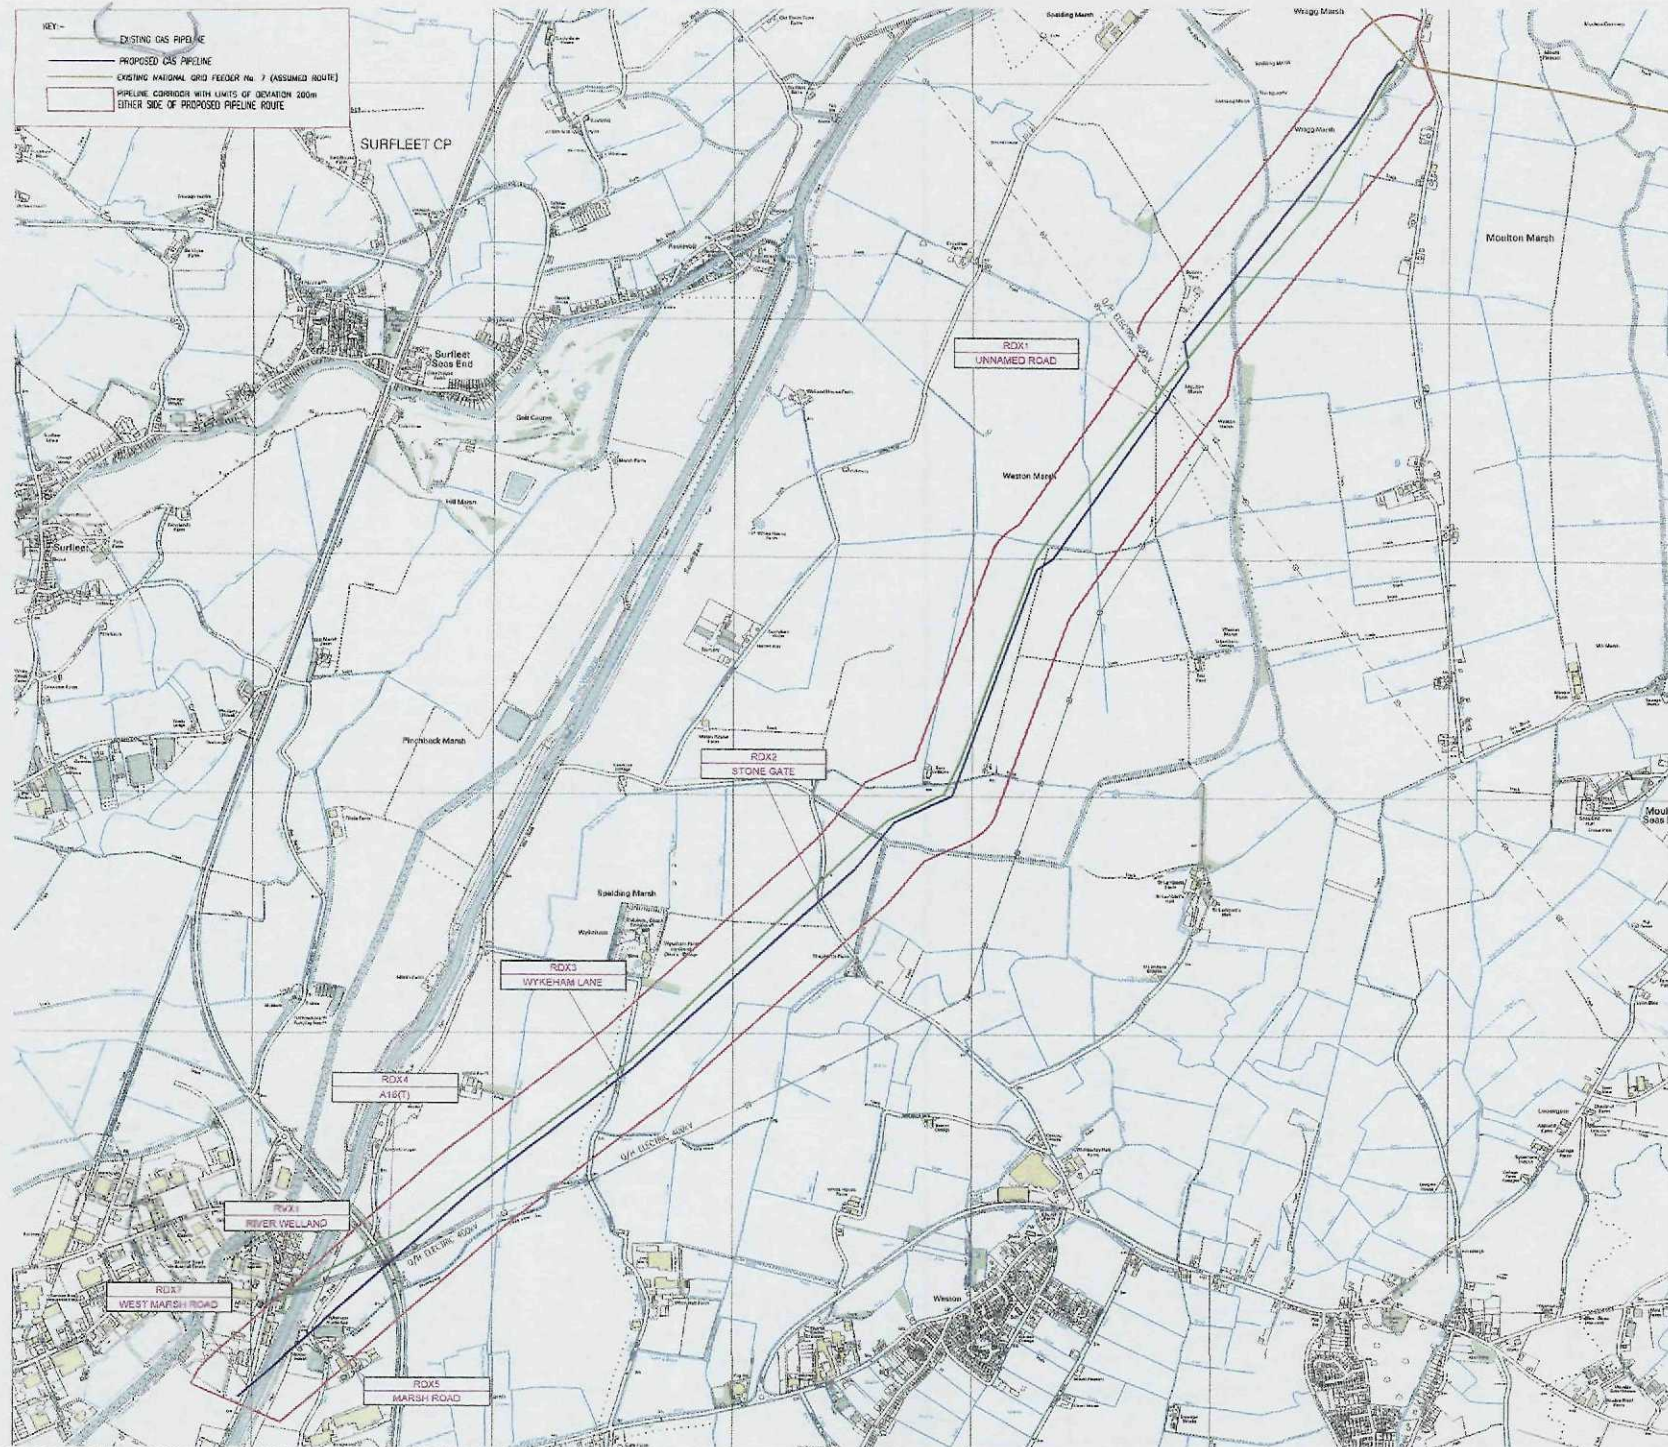

Important

This drawing is the property of British Pipeline Agency (BPA) and may not without the express written consent of the company, be copied or used in part, or used for any purpose other than that for which it is supplied. On completion of the order, the drawing must be returned to the company.

Revision Drawing

Rev	Date	Description	Initials
C	17.02.10	Revised to Client Comments	CJ/MW
B	16.02.10	Revised for information	CJ/MW
A	12.02.09	For information	CJ/MW

On not scale this print.	Drawn by:	SPW
All work to be carried out in accordance with contract specification.	Check:	12.02.09
	Approved by:	CJ/MW
	Date:	12.02.09
	Project No.:	SPW 120
	Scale:	1:50,000 @ A1

Client:	Spalding Energy Expansion Limited	SPW 120
	West Marsh Road	
	Spalding, Leics	
	PE11 2BG	
	Intergen Limited	INTERGEN
	West Marsh Road	
	Spalding, Leics	
	PE11 2BG	

Project:
**Spalding Energy Expansion
 Gas Pipeline**
 The
Pipeline Application Drawing

AT Drawing No.
BPA-6851-P-MAP C

5/7 Alameda Road
 Hemel Hempstead
 Herts HP1 2BN
 United Kingdom
 Tel: 44 (0)1462 242200
 Fax: 44 (0)1462 214077
 Email: info@bpa.co.uk
 www.bpa.co.uk

