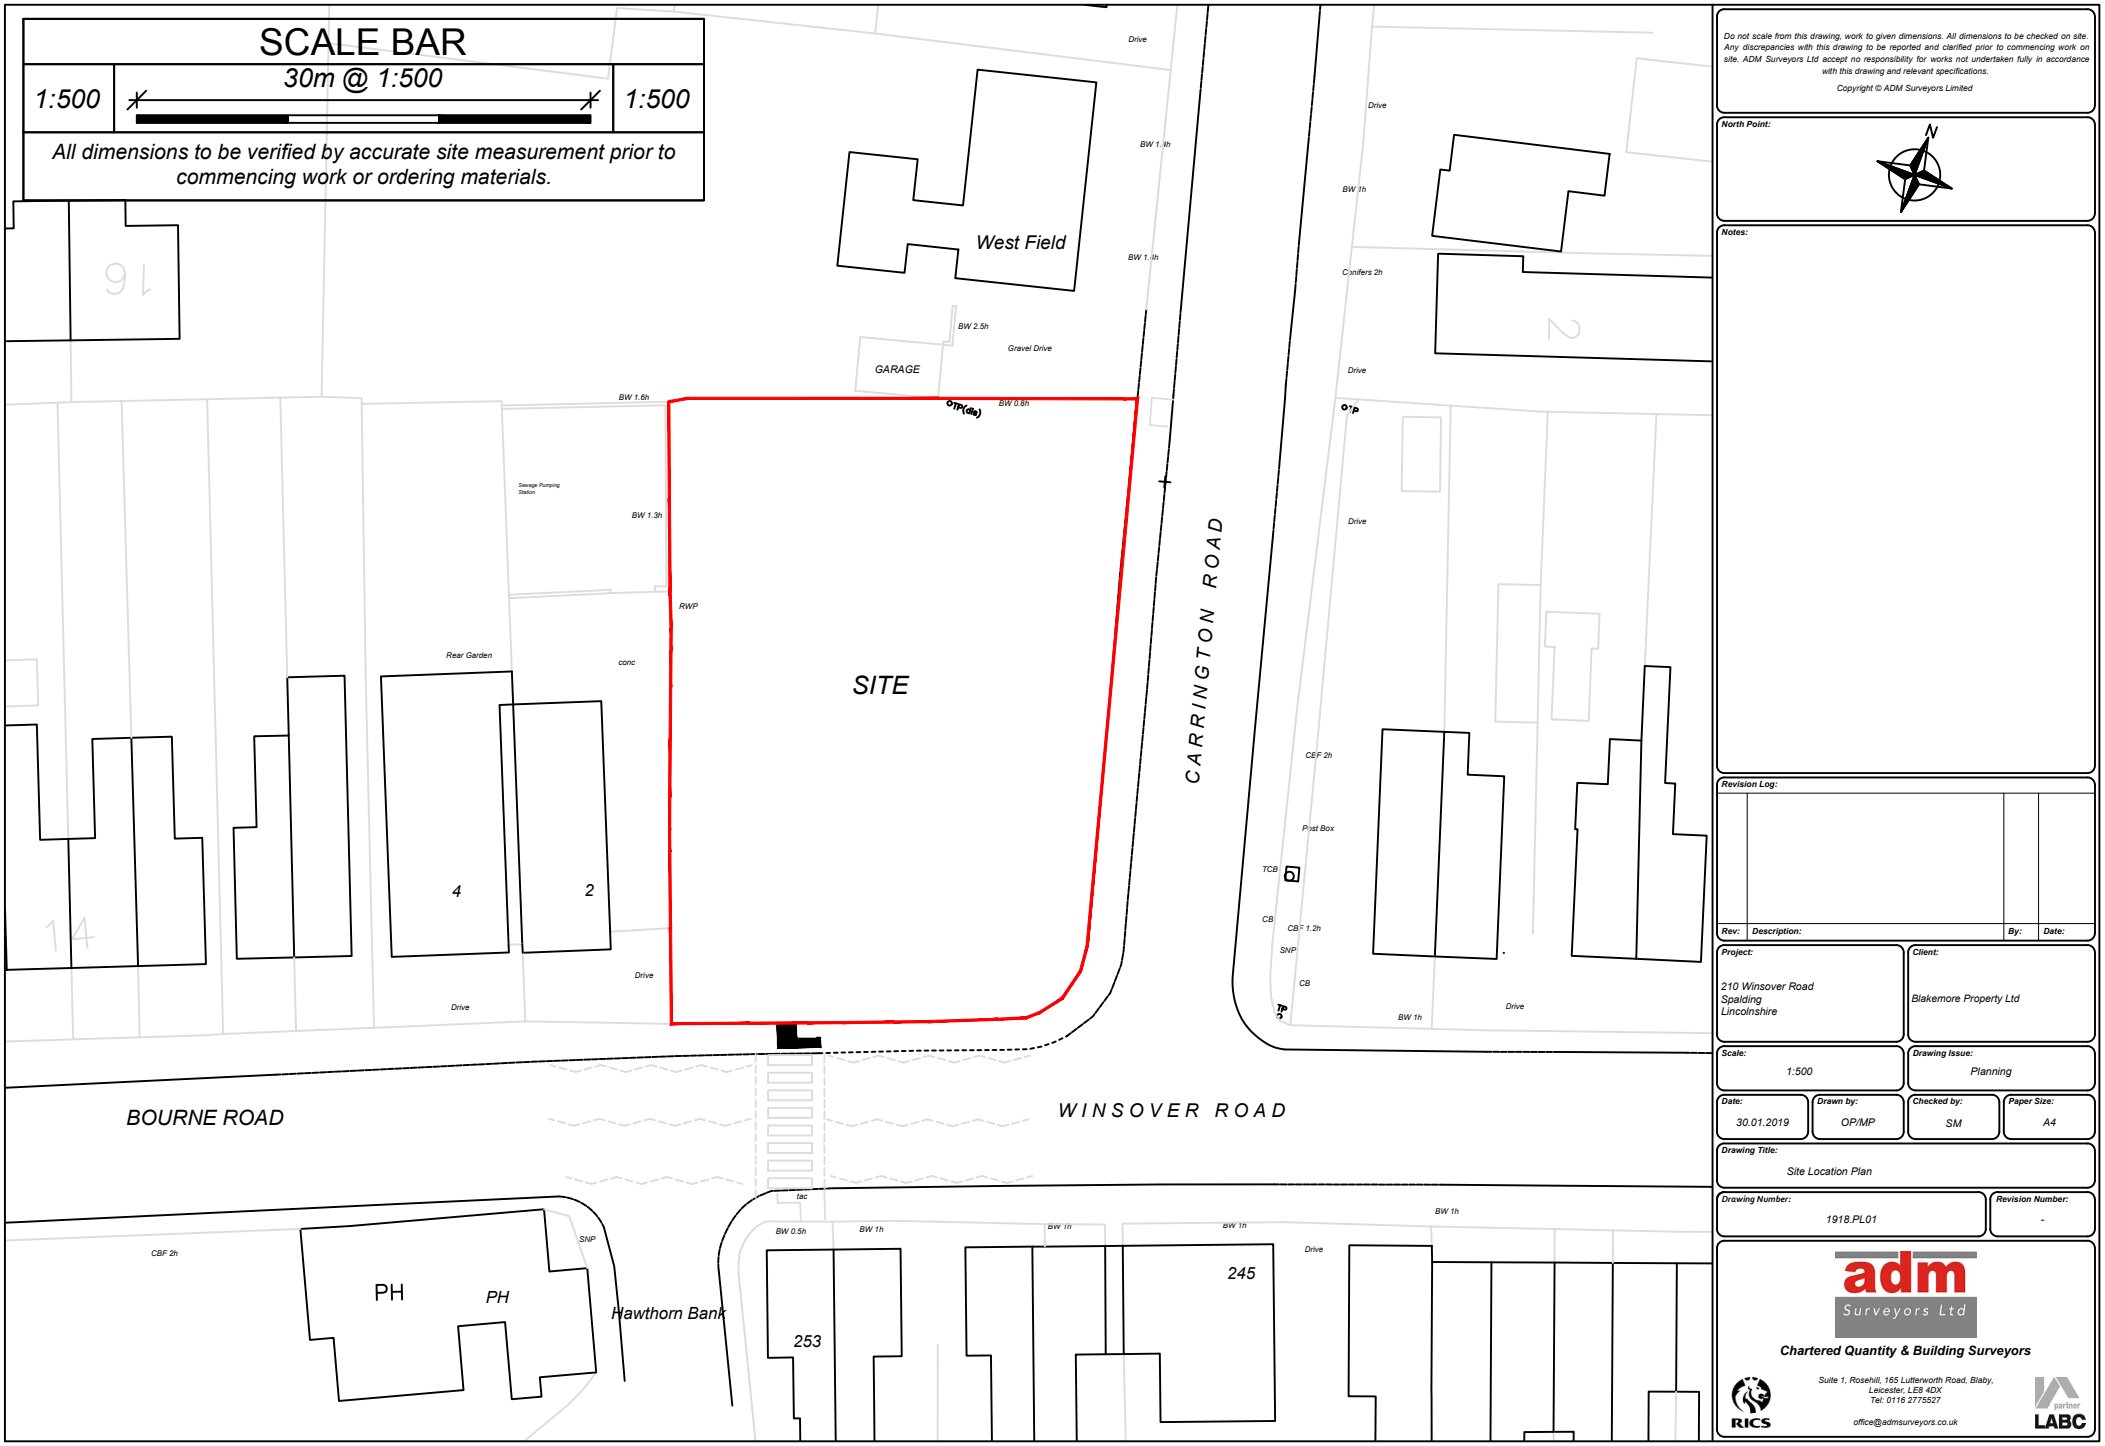


Do not scale from this drawing, work to given dimensions. All dimensions to be checked on site. Any discrepancies with this drawing to be reported and clarified prior to commencing work on site. ADM Surveyors Ltd accept no responsibility for works not undertaken fully in accordance with this drawing and relevant specifications.

Copyright © ADM Surveyors Limited

North Point:

Notes:

Revision Log:

Rev:	Description:	By:	Date:

Project: 210 Winsover Road, Spalding, Lincolnshire

Client: Blakemore Property Ltd

Scale: 1:500

Drawing Issue: Planning

Date:	Drawn by:	Checked by:	Paper Size:
30.01.2019	OP/MP	SM	A4

Drawing Title: Site Location Plan

Drawing Number: 1918.PL01

Revision Number: -

adm Surveyors Ltd
Chartered Quantity & Building Surveyors
Suite 1, Rosehill, 165 Lutterworth Road, Blaby, Leicester, LE8 4DX
Tel: 0116 2775527
office@admsurveyors.co.uk
RICS
LABC