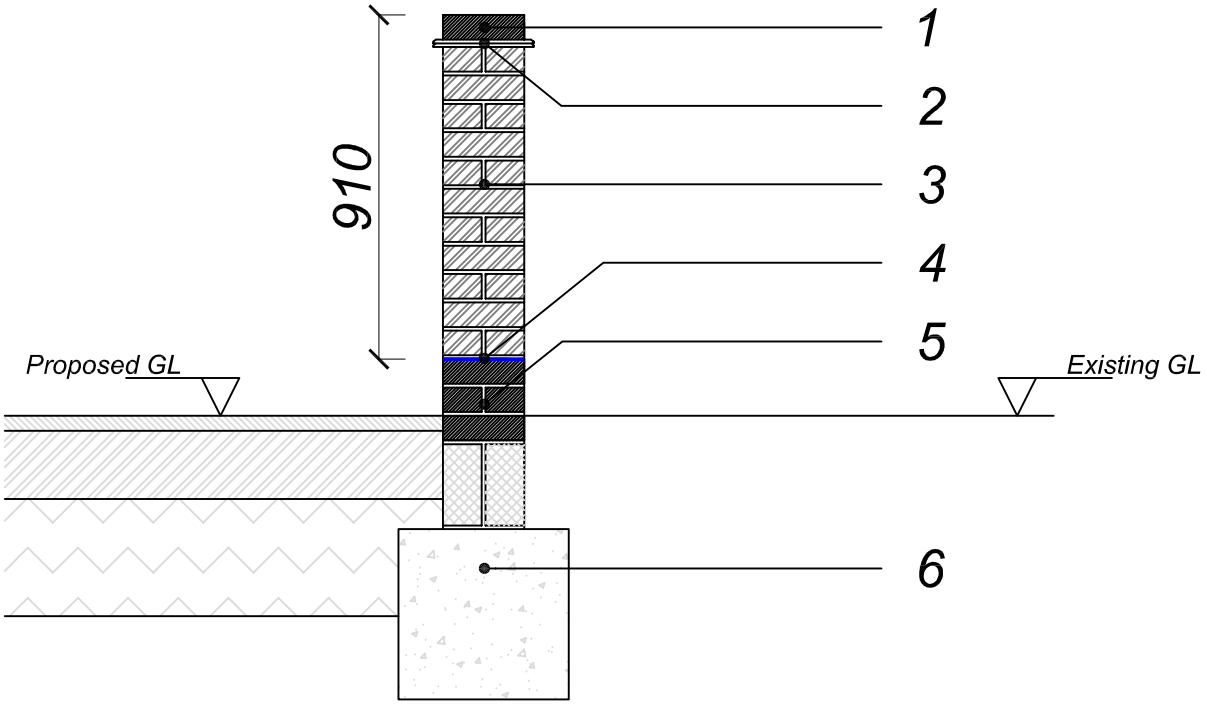


Notes

1. Engineering brick on edge
2. Two course tile creasing
3. 215mm thick masonry wall
4. DPC
5. 3 course engineering bricks
6. Foundation to be in accordance with the Structural Engineers details

Revisions

Rev A - Drawing number amended 22.02.16

Client: Blakemore Property Ltd	Revision: A
Site Address: 210 Winsover Road, Spalding, Lincolnshire	Issue: Tender
Drawing Title: Detail D - Boundary Wall Detail	Drawn by: OP
Date: 19.02.16 / Scale: 1:20 @a4 AutoCAD	Dwg No: 1918/T11

ADM Surveyors Limited
Building Surveying Services
Suite 1, 165 Lutterworth Road, Blaby,
Leicester. LE8 4DX
Tel: 0116 2775527 Fax: 0116 2779529
Email: office@admsurveyors.co.uk