
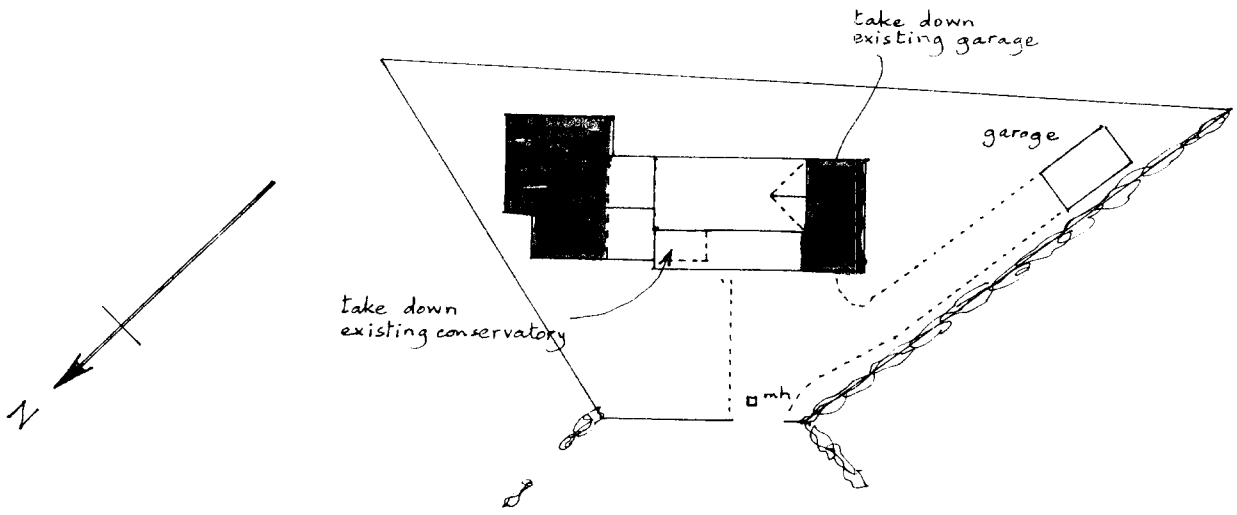


Site Plan Scale 1:500

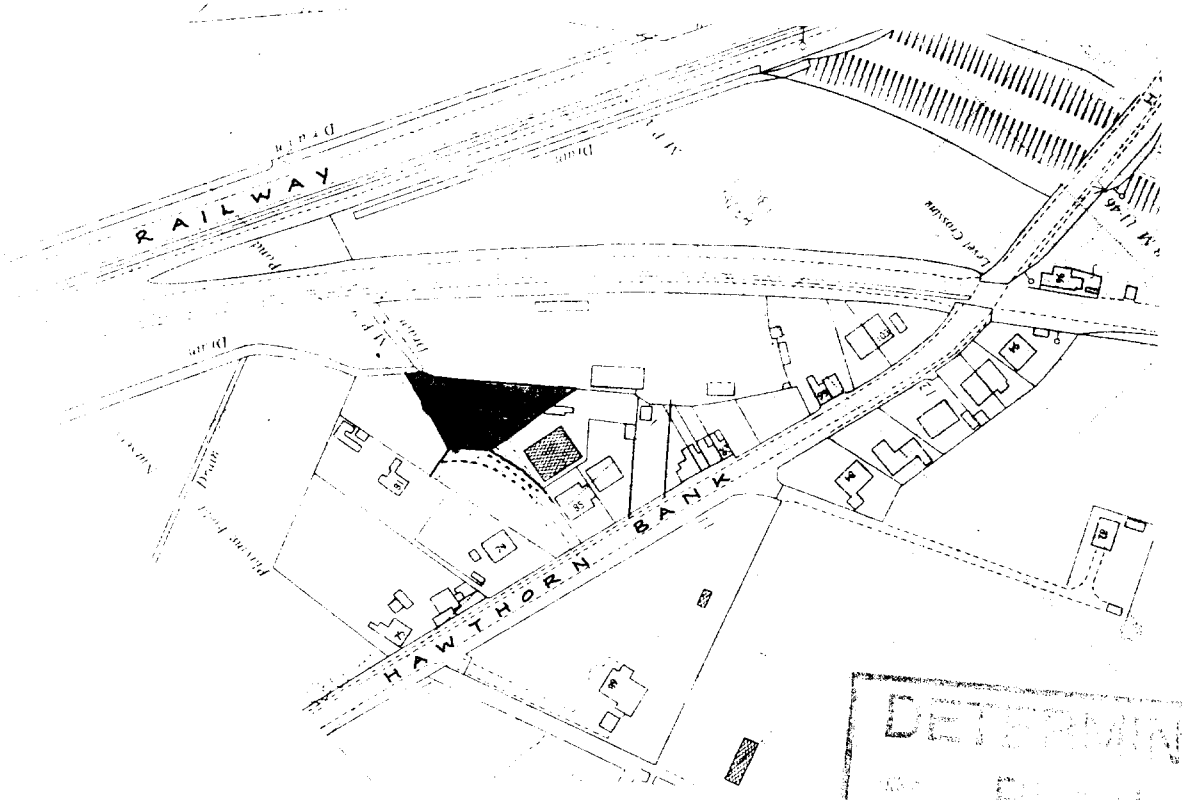

Location Scale 1:2500
O.S. Map. TF 2321


DETERMINED

SHDC
Planning & Development
12 MAR 2002
Ref 0295/02

Mr. and Mrs. C. Sandhu.
83, Hawthorn Bank,
SPALDING.

BUILDING DESIGN and PLANS
ALWYN ROFFE,
1, Green Lane,
SPALDING, Lincs. PE11 2YB
tel: 01775 723 680

I.C.

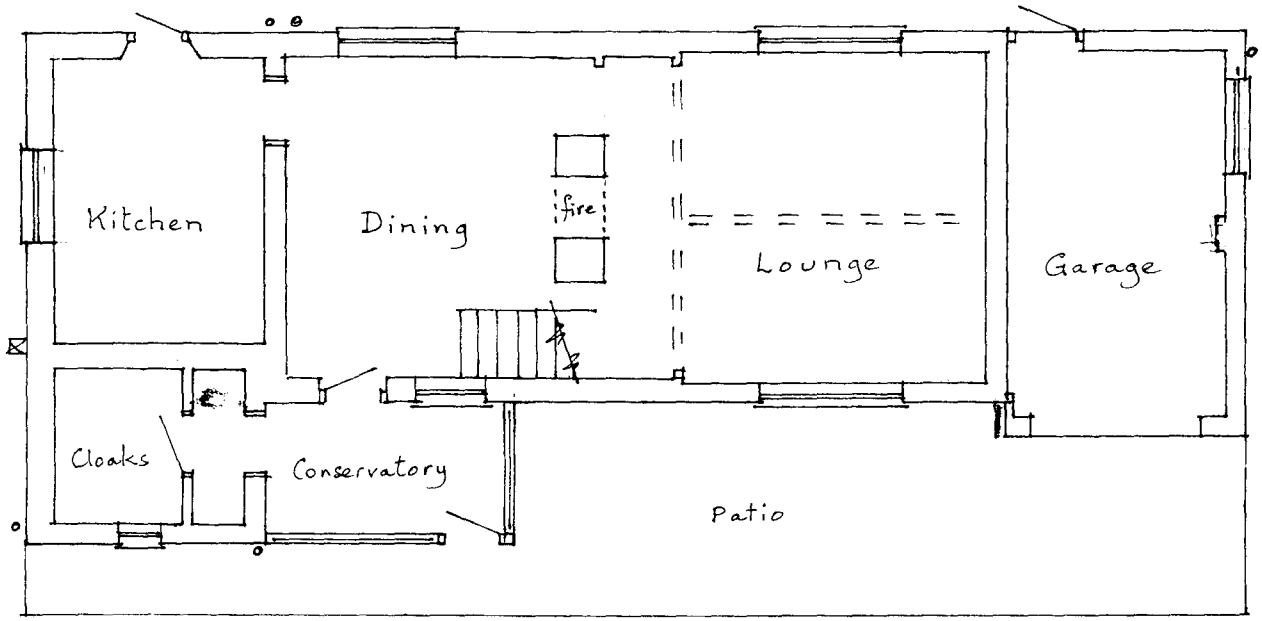


I.C.

SHDC
Planning & Development
12 MAR 2002
Ref 0295/02

RETAINED
PLAN

SURVEY

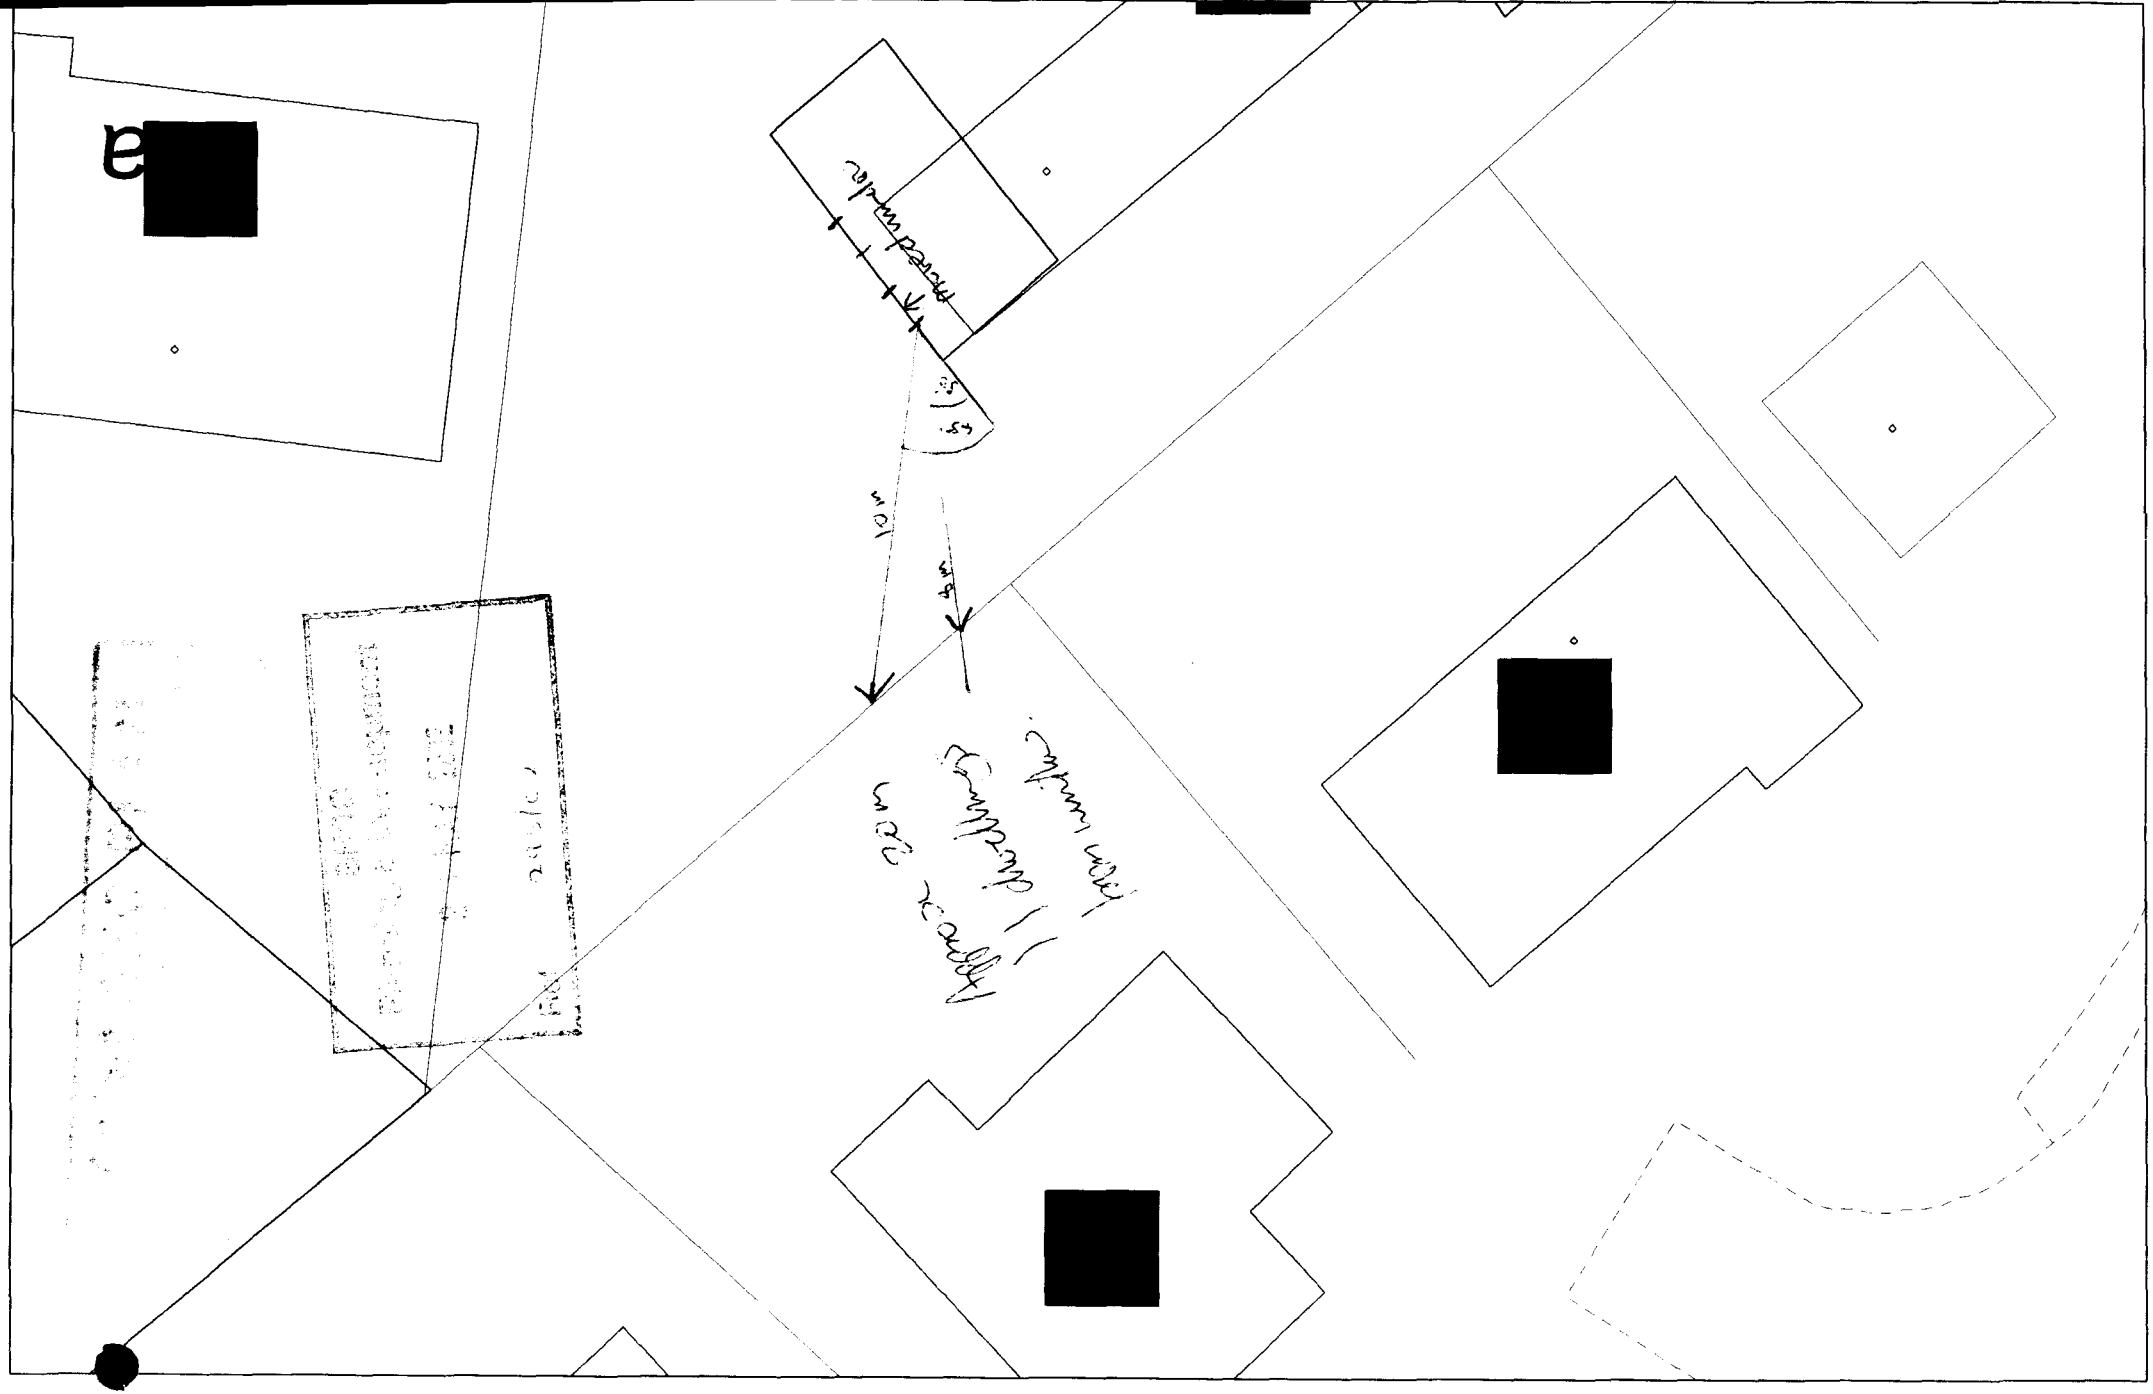

(C) Crown Copyright. South Holland District Council LA 079413 20/05/2002 TF2321NE 1:200