


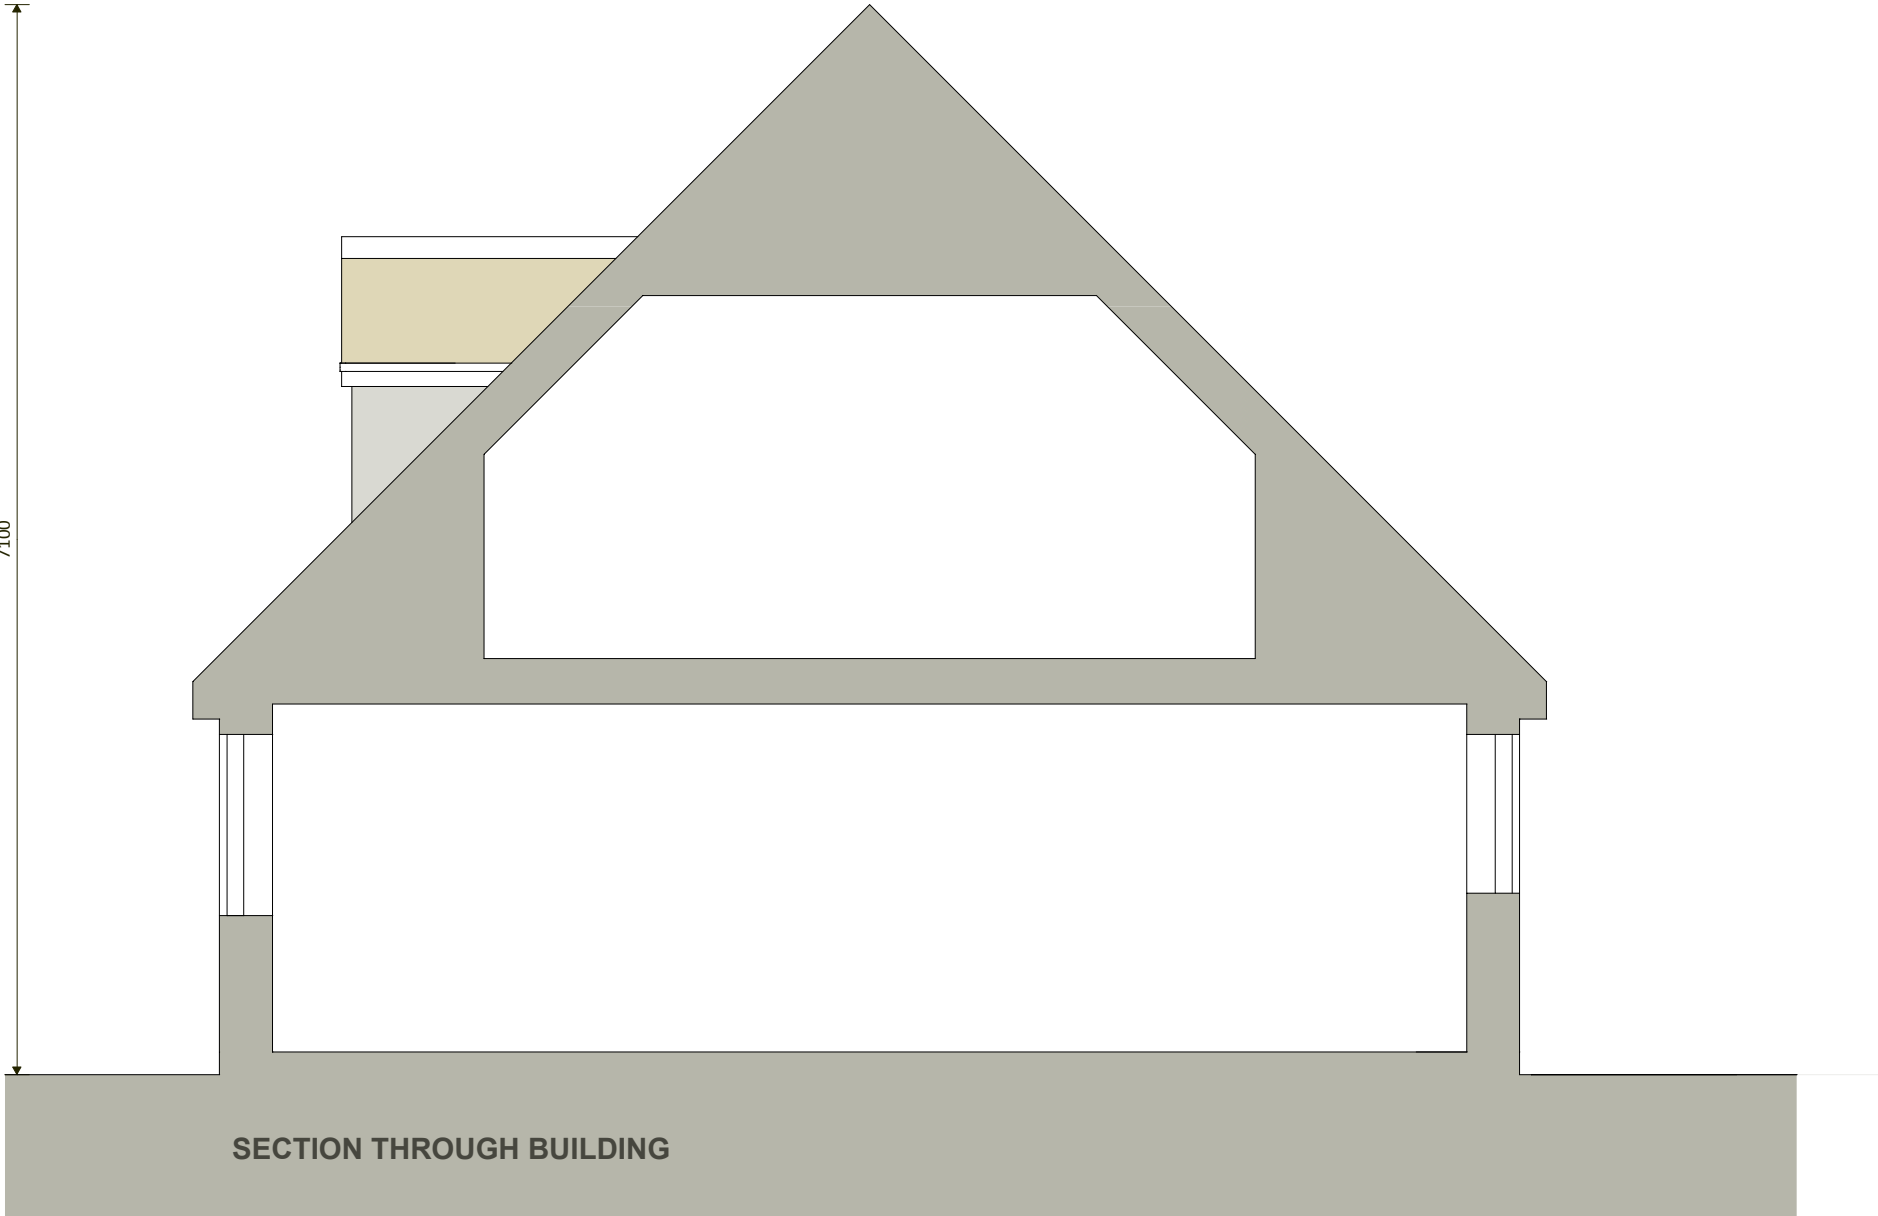

NOTES
1 All drawings are the copyright of sharman architecture.

title SECTION	scale 1:50 @ A3	date OCTOBER 2022
contract BIRDWOOD LIMITED	revision A 17/10/2022 Drawing first issued.	

sharman architecture
OAK BARN. WILLOW DROVE. BOROUGH FEN. PETERBOROUGH. PE6 7QB
tel: 07724 529 094 email: paulsharman1@btinternet.com