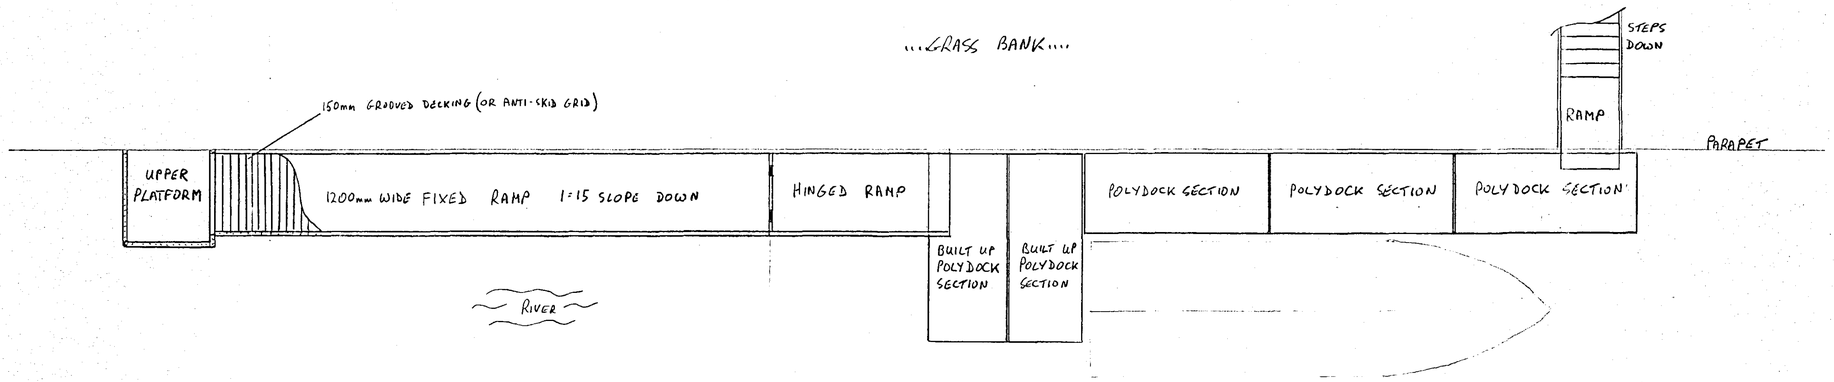

PLAN

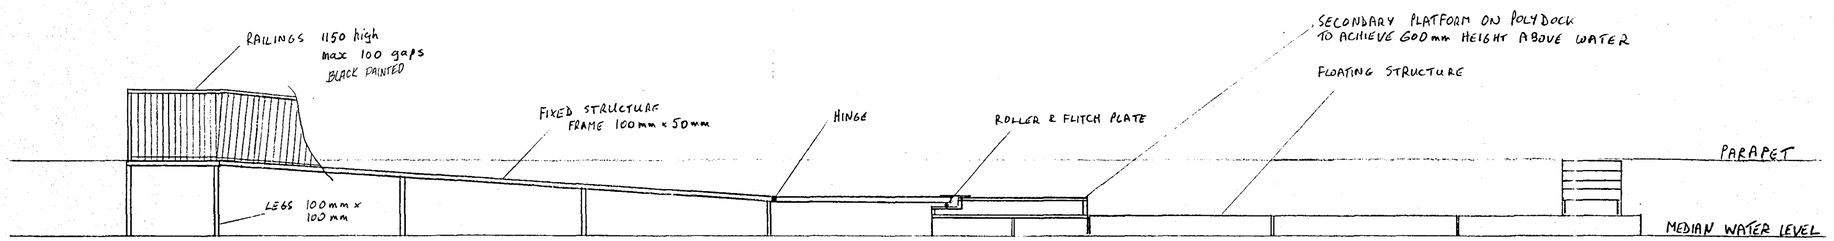

ELEVATION

0296/05

SOUTH HOLLAND WATER TAXI TOWN CENTRE LANDING STATION	
DRAWING I	
SCALE 1:50	
RA MARINE 02/05	

DETERMINED PLAN