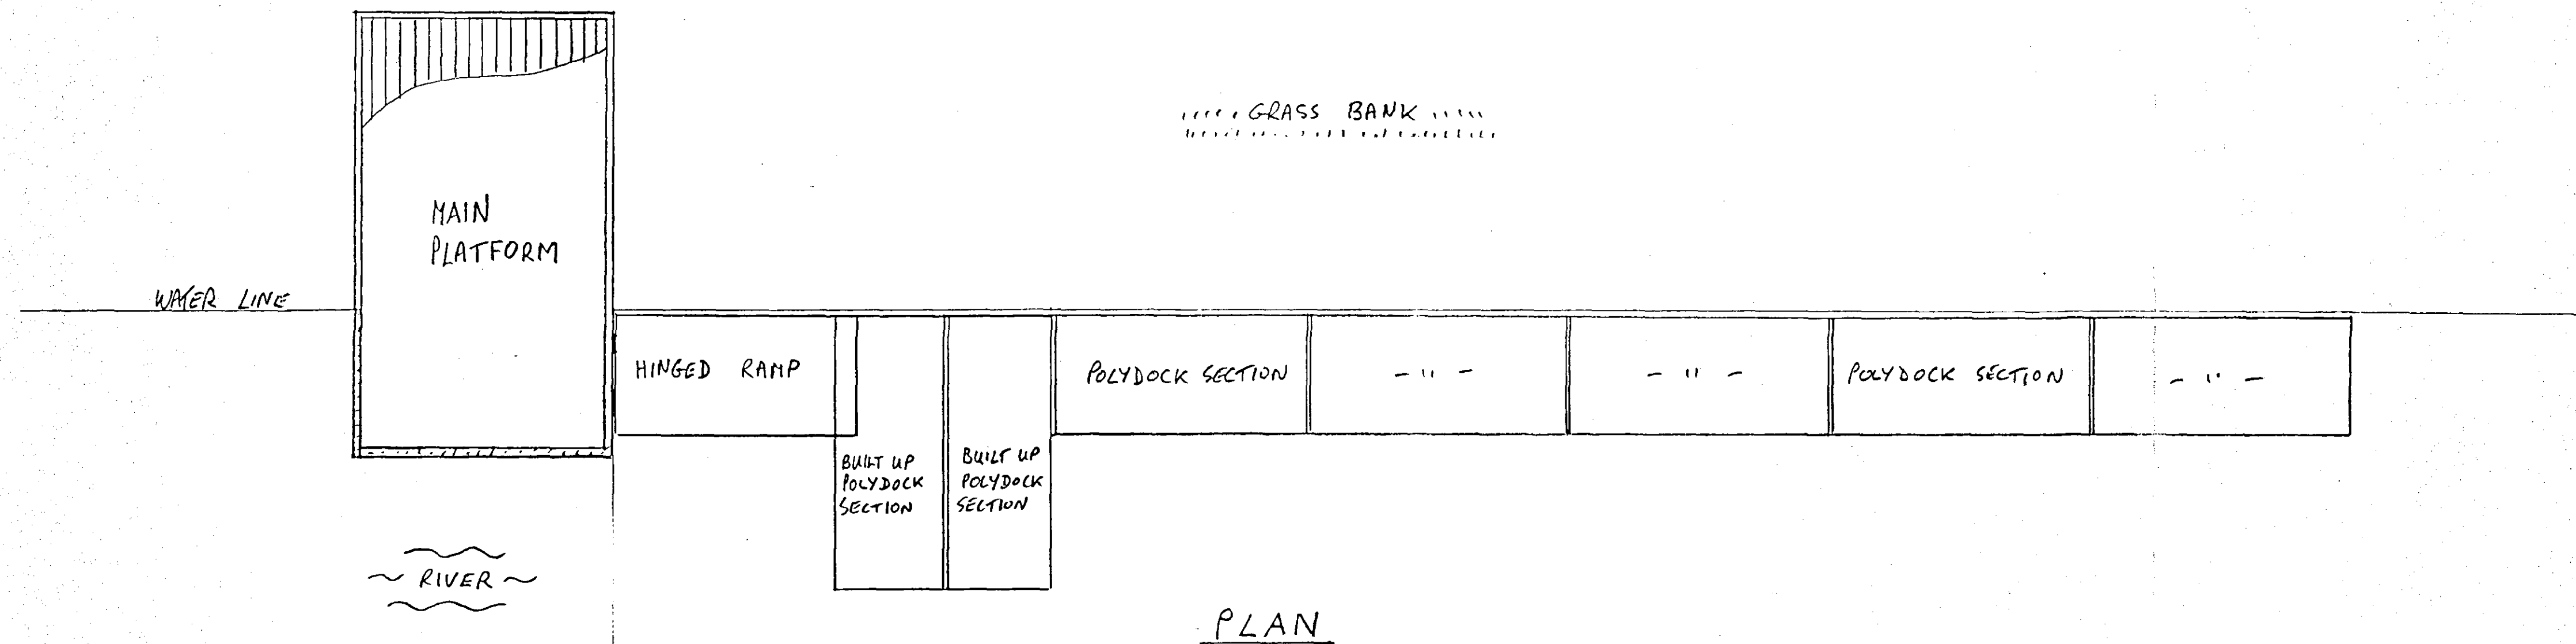


SOUTH HOLLAND WATER TAXI
 SPRINGFIELD'S LANDING STATION
 DRAWING 2
 SCALE 1:50
 R.A. MARINE 02/05

0297/05
 DETERMINED
 PLAN