



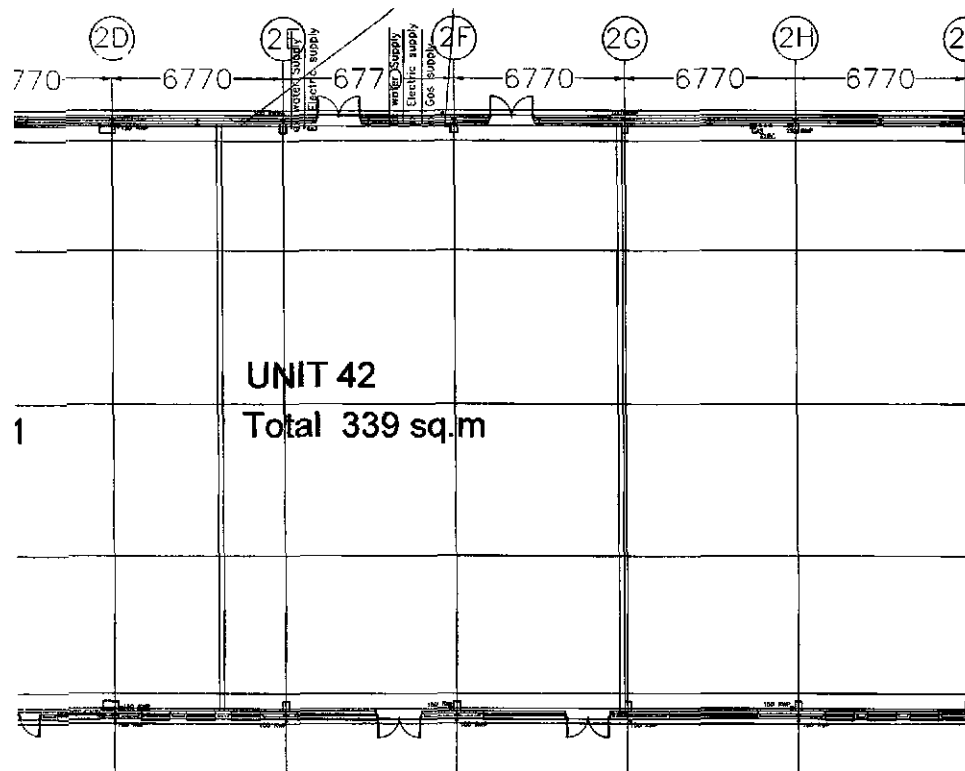


SMDC	
Planing & Development	
12 APR 2010	
Ref:	0298-10

Indicative Unit Plan 1:200

Project			
SPRINGFIELD RETAIL OUTLETS & FESTIVAL GD'NS SPALDING			
CHESTER PROPERTIES ASSET MANAGEMENT Ltd.			
INDICATIVE UNIT PLAN			
Drawing Ref: 3841-U42-P1.2			
Date: 09-03-10	Scale: 1:200	Drawn: SB	Checked:
CAD Ref: P3841-U42-P1.2.dwg			
Note: Do not scale from this drawing. All dimensions to be checked on-site.			
Watson Battay Architects Limited Shires House, Shires Road Colchester, Essex CO1 2JH			
T: 01206 876 665 F: 01206 876 666 E: enquiries@watsonbattay.com WC: www.watsonbattay.com			
Copyright © Watson Battay Architects Limited			

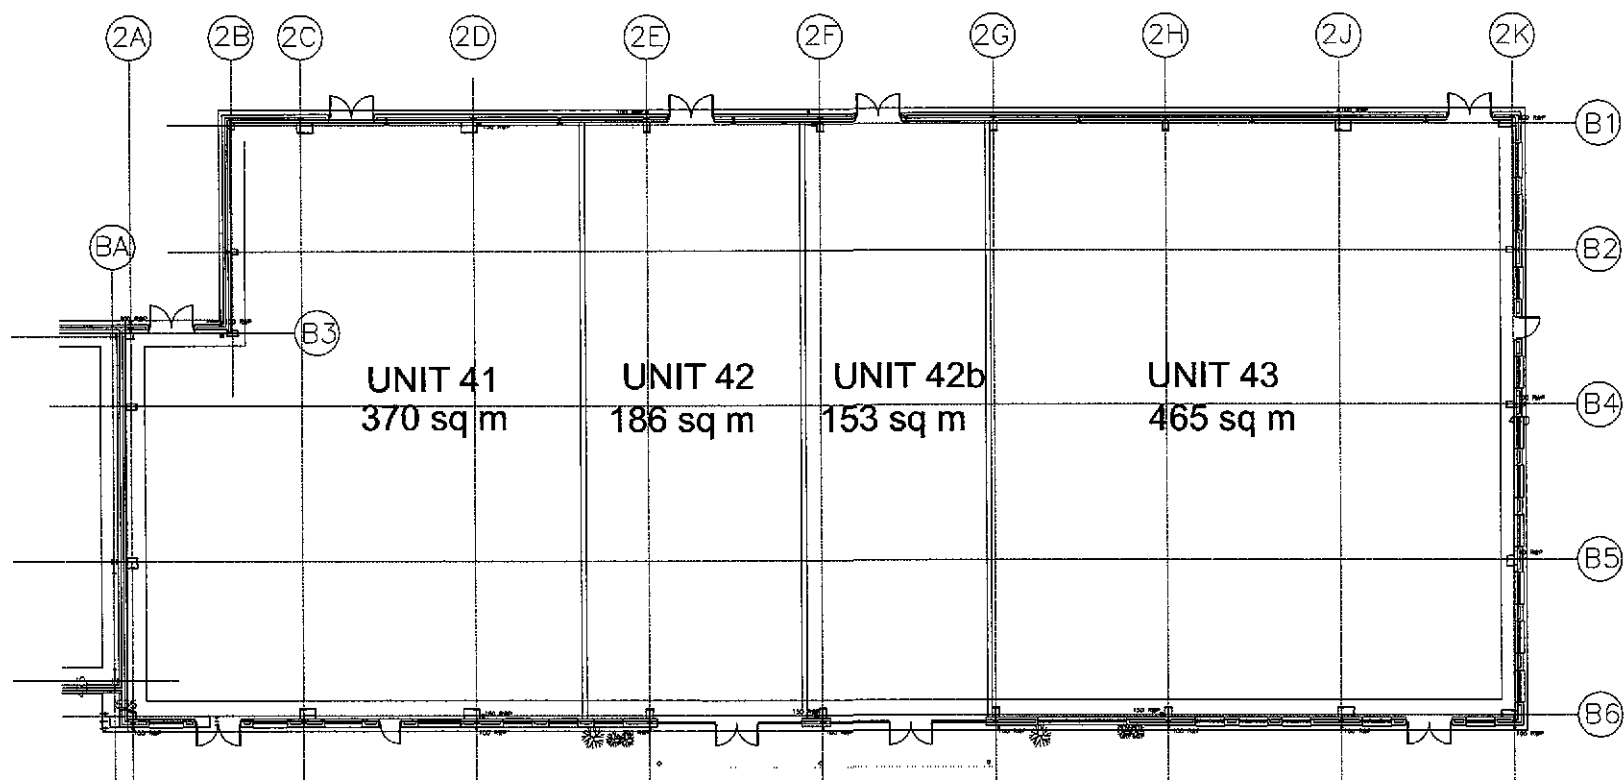

Unit 41,42 & 42b & 43 Block Plan 1:100

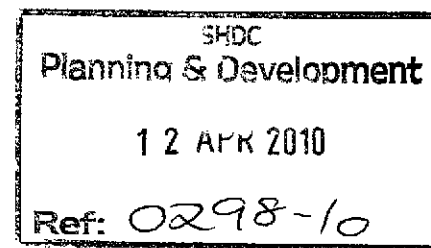

REV	DATE	DESCRIPTION	Revised By	Checked By
1				
Comments:				


Springfields Outlet Shopping & Festival Gardens
Holbeach Road / Camel Gate
Spalding, Lincolnshire

BLOCK PLAN
UNIT 41,42a, 42b & 43

Date:	Scale:	Order:	SM:	Ordering No.
06.04.10	1:100	0298-10	0298-10	3841-1-U42-PL3
WATSON BATTY ARCHITECTS LTD		1-3 TOWN GATE, GLASBEY, LEEDS LS10 9AB		
Telephone 01945 878855		Email enquiries@watsonbatty.com		
Facsimile 01945 882990		Web www.watsonbatty.com		





Copyright © Watson Batty Architects Ltd
EAD_RZ2_c:\interserve\Spalding\Restaurant-2000\5x1

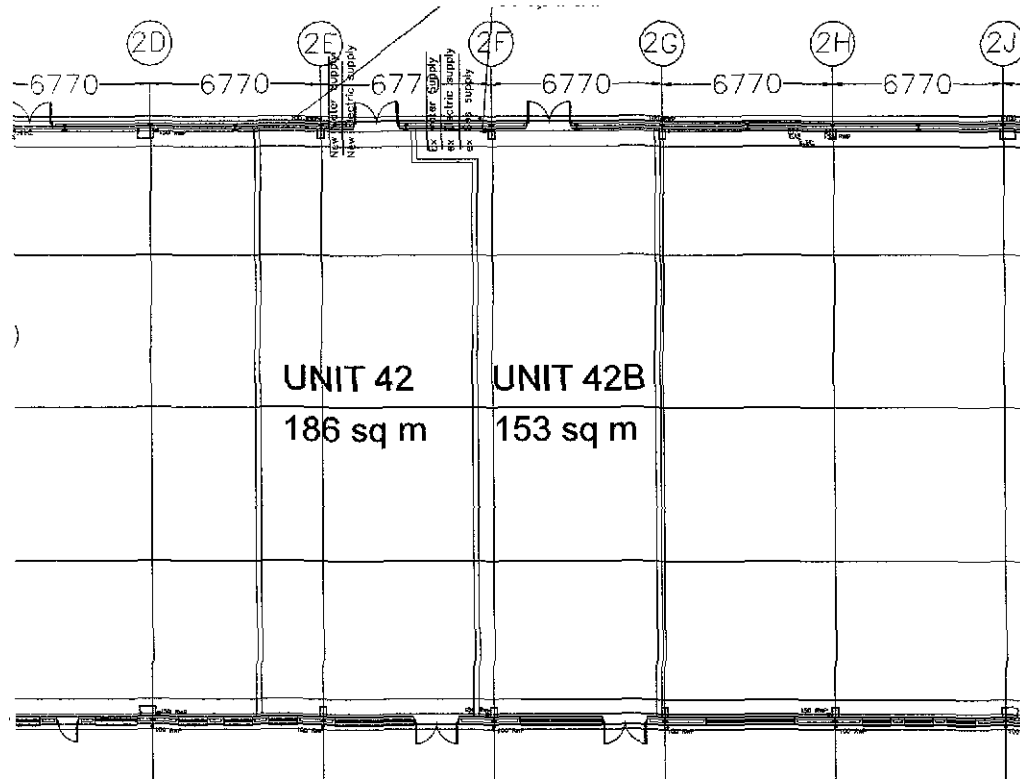

Unit Plan 1:200

SHDC
Planning & Development
12 APR 2010
Ref: 0208-10

Project			
SPRINGFIELD RETAIL OUTLETS & FESTIVAL GD'NS SPALDING			
CHESTER PROPERTIES ASSET MANAGEMENT Ltd.			
UNIT PLAN Rev A			
Drawing No: 3841-U42-P1.1			
Date: 03-03-10	Scale: 1:200	Drawn: SG	Checked:
CAD File: P3841-Spalding-outlet 42			
Note: Do not scale from this drawing. All dimensions to be checked on-site.			
Watson Batty Architects Limited Shires House, Shires Road Gainsley, Leeds LS20 8RU T: 01543 876 695 F: 01543 882 300 E: enquiries@watsonbatty.com W: www.watsonbatty.com			 WATSON BATTY architects
producing space • delivering the vision			

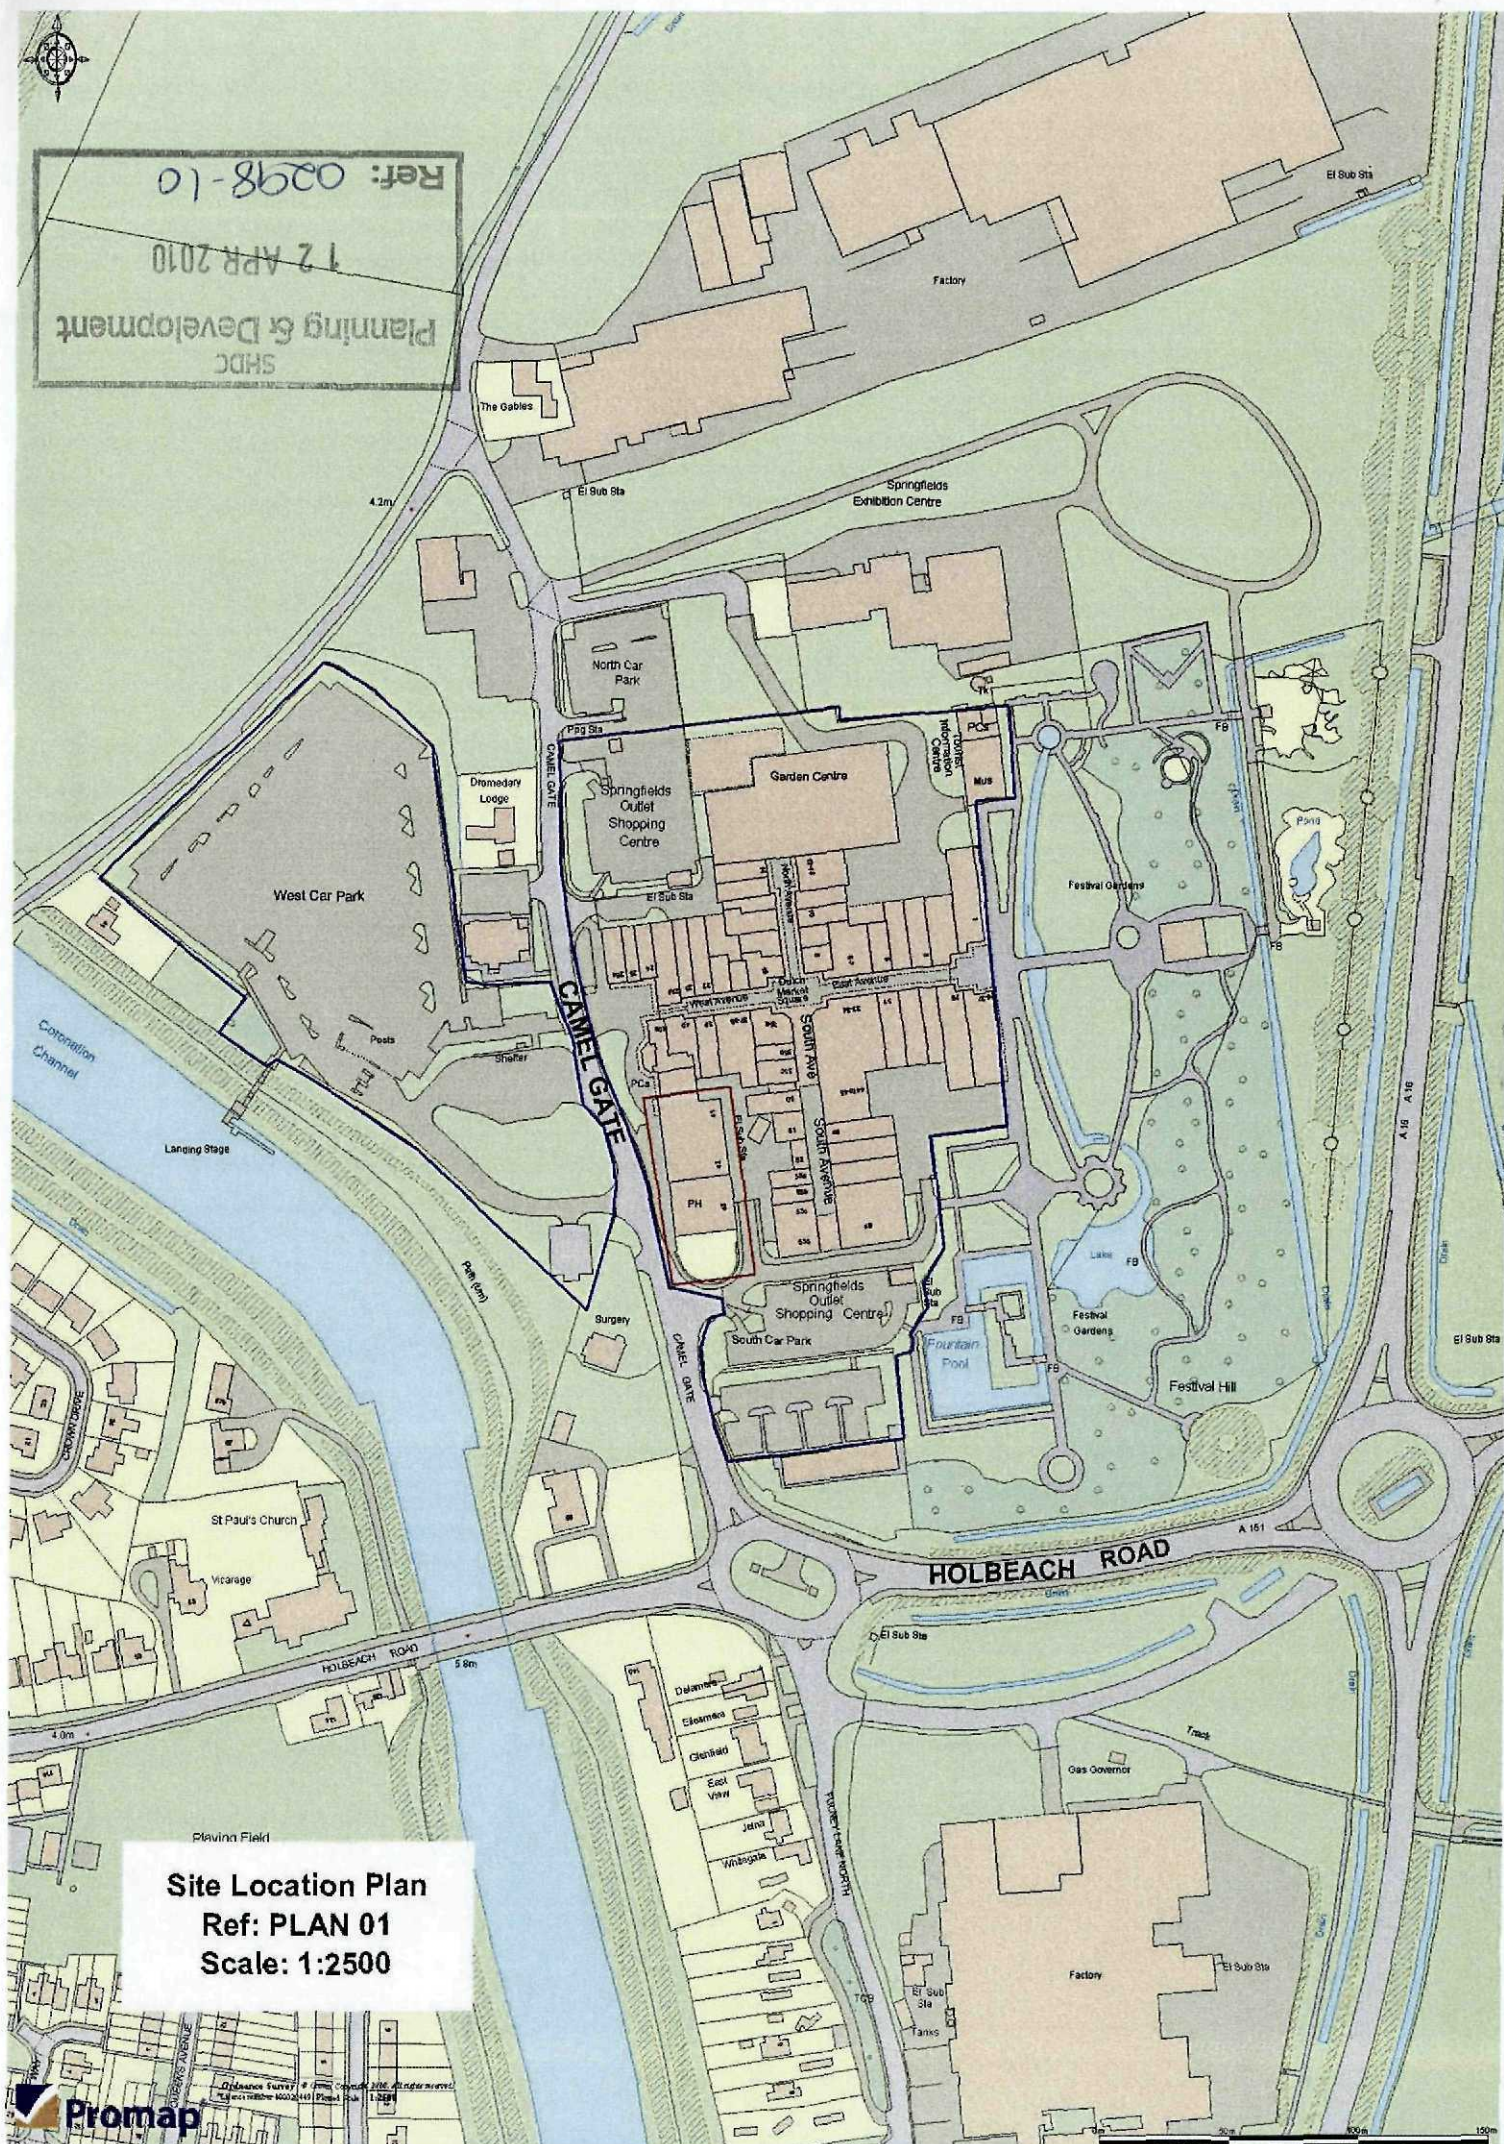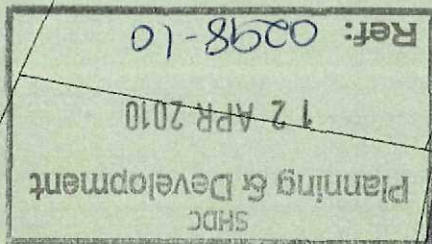

Site Location Plan
Ref: PLAN 01
Scale: 1:2500