SOUTH HOLLAND DISTRICT COUNCIL

Council Offices
Priory Road
Spalding
Lincolnshire
PE11 2XE

tel: 01775 761161
fax: 01775 710772
web: www.sholland.gov.uk

Application no: H16-0300-10 (A2)

Applicant: Petals Nursery
Weston Hills Road
Low Fulney
Spalding
Lincs PE12 6NE
PE12 6NE

FILE COPY

Agent: Remway Design Ltd
2nd Floor
5b Sheep Market
Spalding
Lincs PE11 1BH
PE11 1BH

Description: Proposed agricultural dwelling

Location: Petals Nursery
Weston Hills Road
Low Fulney
Spalding Lincs
PE12 6NE
PE12 6NE

Amendment: Amended block plan (dwg. no. 1749-02-(a3)A)

Letter Sent: 23rd July 2010

Dear Sir/Madam

ACKNOWLEDGEMENT OF AMENDMENT

I acknowledge receipt of the amended details in respect of the above and confirm that the changes are able to be incorporated in the application which will now **only be considered in its amended form.**

Your rights of appeal remain as explained on the original acknowledgement.

You are reminded that revision to any submission made under the Building Regulations may also be necessary.

Yours faithfully

Head of Planning & Development

Application Amendments

Application H16-0300-10 ?

Location Petals Nursery
Weston Hills Road
Low Fulney
Spalding Lincs

Postcode PE12 6NE House Number

Amendment 2 Date 14-07-2010

Type CUR Current Application

Sub-Type

Description Amended block plan (dwg. no. 1749-02-(a3)A)

Long Description

Agent A16 ? Des'n Jason
Name Remway Design Ltd
Address 2nd Floor
5b Sheep Market
Spalding
Lincolnshire

Post Code PE11 1BH E-Mail jason@remwayde
Tel 01775 768921 or 07 Fax
Ref

Decision Date Officer DJR

Fee 0.00 Vat 0.00 Total 0.00 External Ref

? Yes OK.

AMENDMENT RECORD SHEET – LIVE APPLICATION

Admin to Complete

Date Received KP 14-7 Registered ☑ 16/7

Case Officer to Complete

Has this amendment been requested? ~~Yes~~/No

If Yes, is it what was asked for? ~~Yes~~/No

Is it an amendment in principle? ~~Yes~~/No

Is it the same character/description for fee purposes? **Yes/No** (Refer to Admin if in doubt)

If No, but amendment requested, the following must be completed if the amendment is to be accepted

Certified That The Development Objectives Outweigh The Financial Objectives
Senior Officer's Signature: ..... Date: .....

Re-Consults as a result of this amendment None ☒ All ☐

Partial Parish Council ☐ Ward Member ☑ Press ☐ Site Notice ☐

Residents/Other ☐ - *Name/Address:* .....

Deane Cottage

.....

.....

Case Officer's Decision:

REJECTED – New Application Required ☐

Reason .....

Do you want this reason to be added to the Rejection Notice? **YES/NO**

ACCEPTED – Superseded Details Removed ☒

Note .....

Do you want this note to be added to the Acceptance Notice? **YES/NO**

Revised Description (*if applicable*) .....

Case Officers Signature ..... 23/7 ..... **Date** .....

Admin To Complete

Agreed Term Date Updated ☑ Re-Consultations Carried Out (*if necessary*) ☐

Public Register Updated ☐ Acceptance/~~Rejection~~ Letter Issued ☑ 23/7

(Plus Library if Re-Consulting Residents)

Porter, Karen

From: Roberts, David
Sent: *14 July 2010 08:34*
To: Porter, Karen
Subject: FW: Petals Nursery, Low Fulney
Attachments: 1749 - 02 rev A (a3) block.pdf

Karen

Please print off and add to amended plans for H16-0300-10. Paper file on my desk.

Ta
Dave

From: Remway Design - Jason Wilson [mailto:jason@remwaydesign.co.uk]
Sent: 13 July 2010 15:48
To: Roberts, David
Subject: RE: Petals Nursery, Low Fulney

Amended block plan attached Dave.

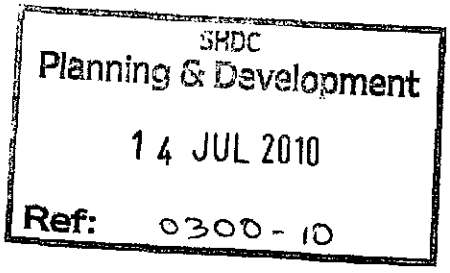

Many thanks,

Best Regards,

Jason

SAVE PAPER - Please do not print this e-mail unless absolutely necessary

---

From: *Roberts, David [mailto:DRoberts@sholland.gov.uk]*
Sent: Wednesday, July 07, 2010 4:07 PM
To: Remway Design - Jason Wilson
Subject: RE: Petals Nursery, Low Fulney

Jason
Can I have a revised block plan please
Dave

From: Remway Design - Jason Wilson [mailto:jason@remwaydesign.co.uk]
Sent: 06 July 2010 16:11
To: Roberts, David
Subject: Petals Nursery, Low Fulney

Dave,

Please treat the attached drawing as a formal amendment to the above application.

Many thanks,

Best Regards,

PLANNING AMENDMENT

For Office Use only
Application No: H16-0300-10-A2
Date Registered: 14 JUL 2010
Case Officer: SJR

SOUTH HOLLAND DISTRICT COUNCIL

(Please complete using block capitals and black ink)

APPLICANT NAME AND ADDRESS	**AGENT NAME AND ADDRESS**
Petals Nursery Telephone:	Remway Design Telephone:

SITE ADDRESS DETAILS

Petals Nursery, Weston Hills Road Low Fulney

CURRENT APPLICATION NO: This amendment cannot be considered unless the relevant reference is stated.	H16-0300-10
Building Regulation reference relating to same development (if applicable)	

I attach four copies of this form and necessary plans and request that the changes described below can be accepted as an amendment. As the amendment relates to a current application, I agree to an extension of the terminal date (if applicable).

Signed : Date:

FULL DESCRIPTION OF DEVELOPMENT OF CURRENT APPLICATION THAT THIS AMENDMENT RELATES TO	Agricultural Dwelling	
State details of amendments proposed. (Give a full detailed list of the changes, and also mark these clearly on the accompanying plans. Only the changes listed here will be considered)	Amended block plan.	
State drawing numbers of the current submission		
Has this amendment been requested by the Council? *(If so, state Officer dealing with the application)*	YES/NO	
Describe any part of the original development which is excluded by virtue of the amendment, and state any alteration to plot numbers		
Has a similar amendment been submitted under Building Regulations? (If so, state Building Control Surveyor dealing with application)	YES/NO	

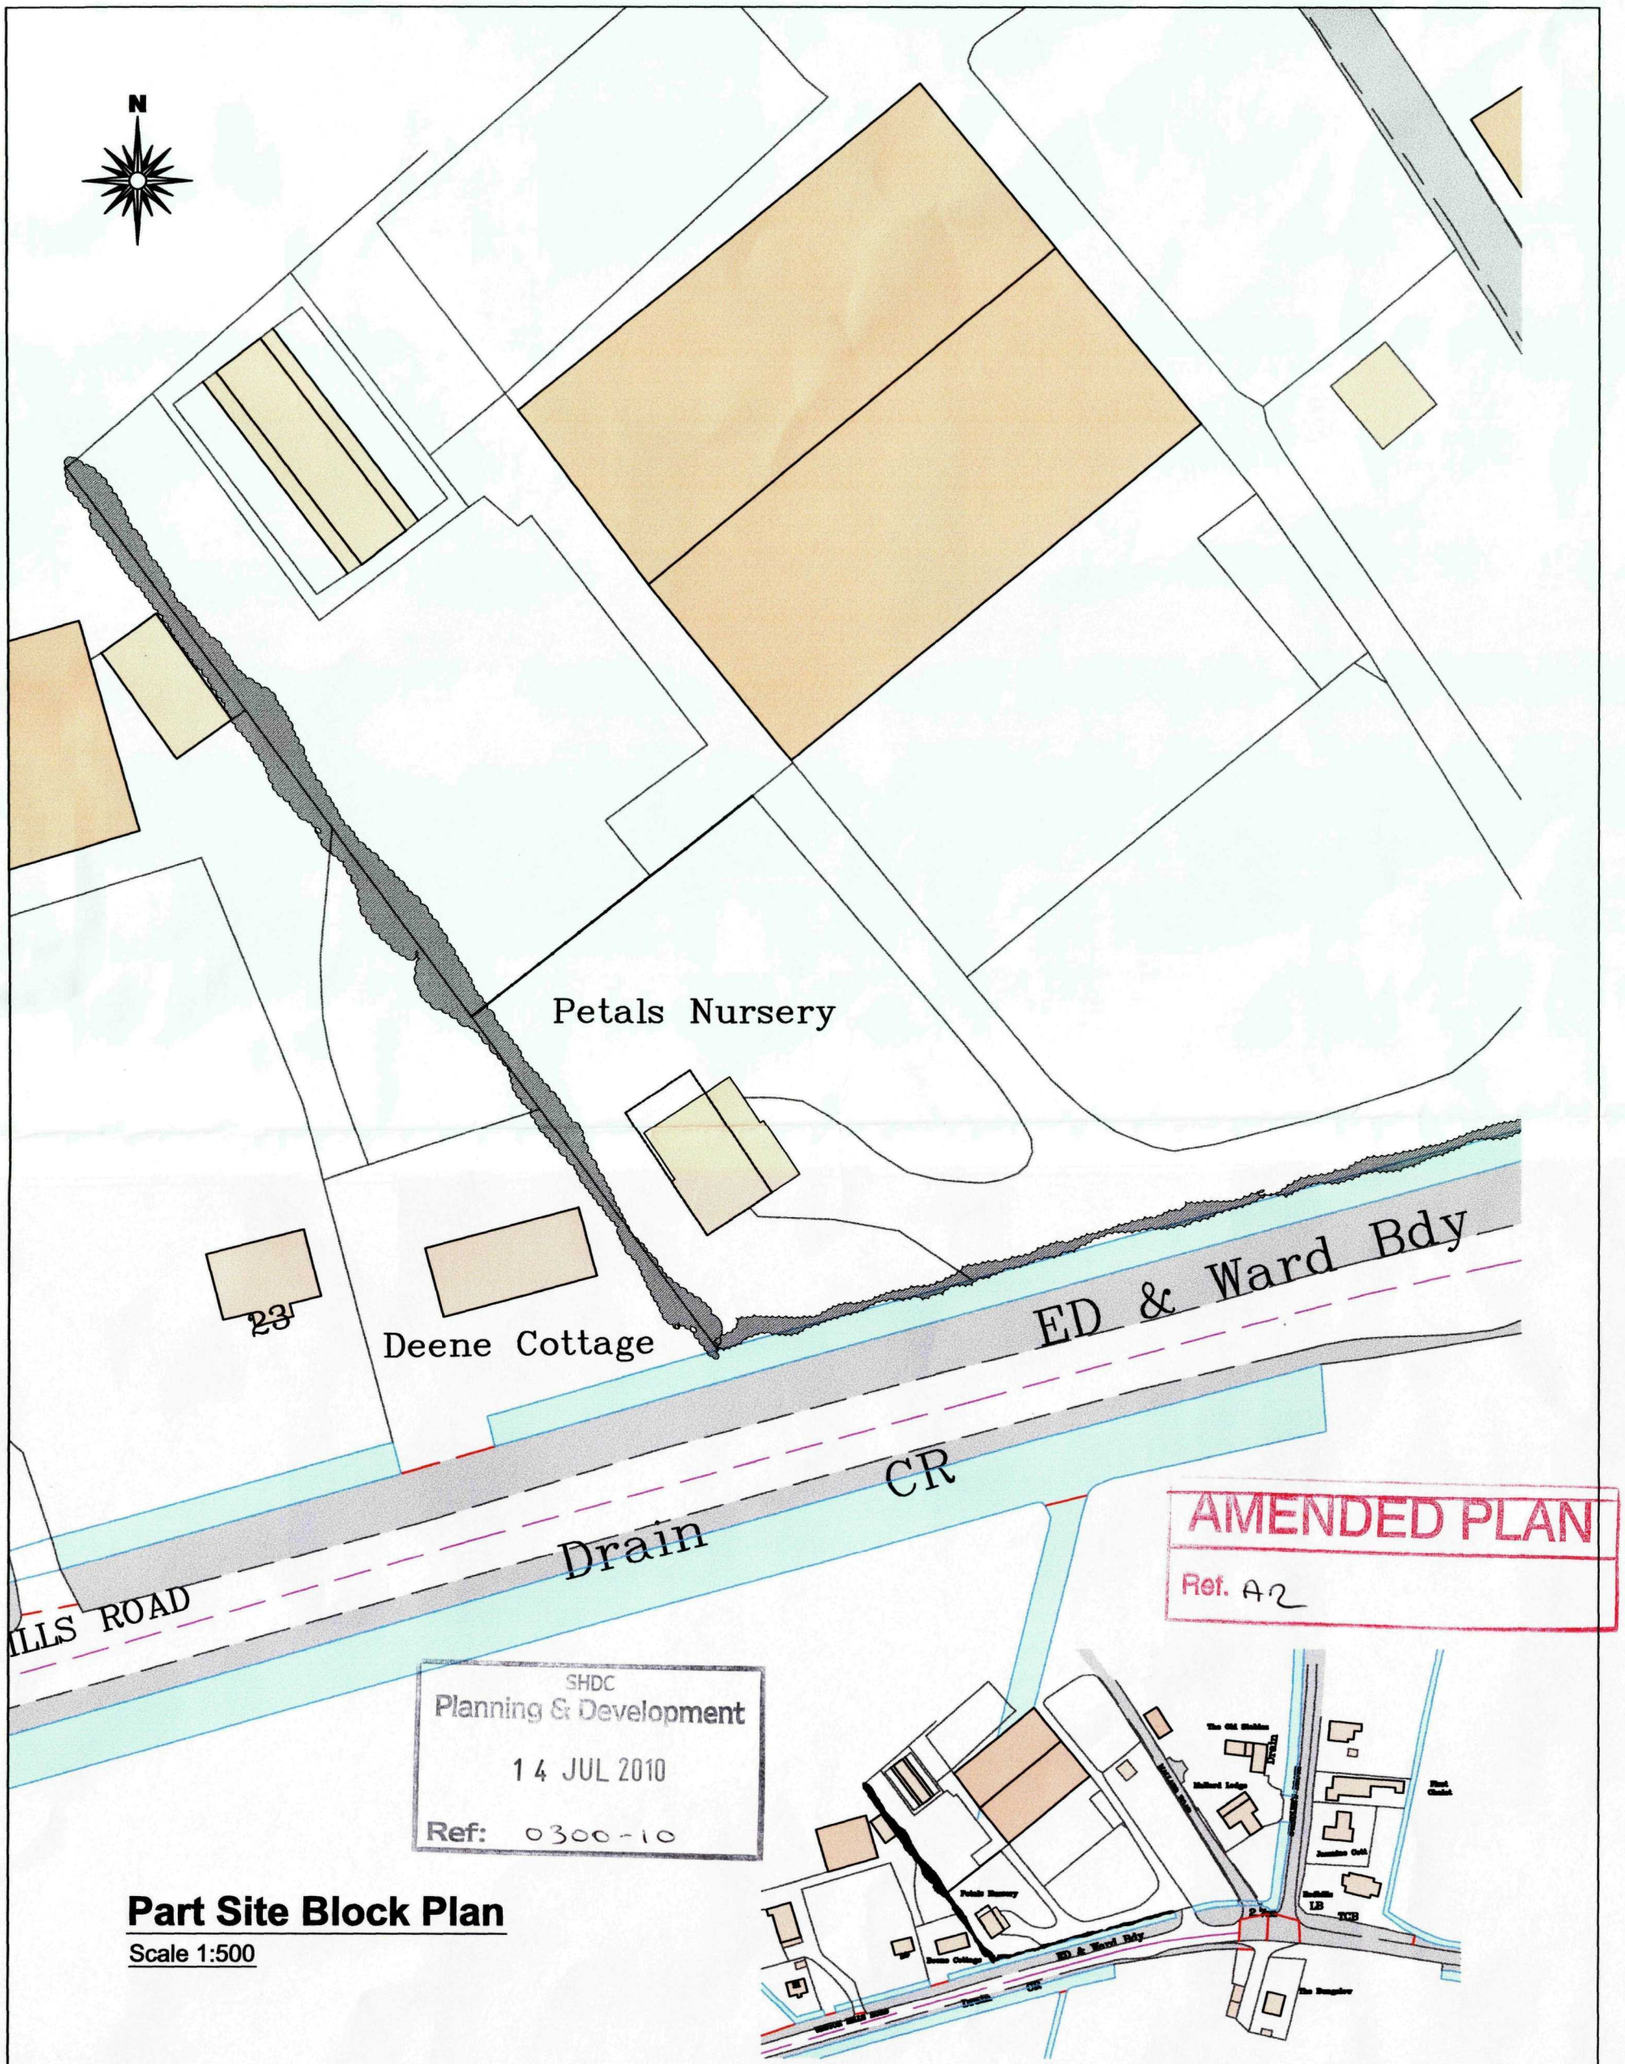

AMENDED PLAN
Ref. A2

SHDC
Planning & Development
14 JUL 2010
Ref: 0300-10

Part Site Block Plan

Scale 1:500

rev "A" - 13.07.10 - Building Footprint amended

remway Design Ltd
2nd Floor - 5B Sheepmarket
Spalding
PE11 1BH
Tel: 01775 768 921
e-mail: enquiries@remwaydesign.co.uk

Site :
Replacement Agricultural Dwelling at:
Petals Nursery
Weston Hills Road
Low Fulney
Spalding
PE12 6NE

Client :
Mrs T Greengrass-Lewis

Date : *****
Scale : as noted

Drawing No:
1749-02(a3)A