
This drawing is copyright and may not be altered, traced, copied, photographed or used for any purpose other than that for which it is issued without consent of Broadgate Builders (Spalding) Ltd.


ROOF TILE :: MARLEY MODERN SMOOTH GREY

TARMAC. GROSVENOR PARK RED FACINGS.
STONE QUOINS & WINDOW SURROUNDS


RECTANGULAR LEADED LIGHTS TO FRONT ELEVATION ONLY.

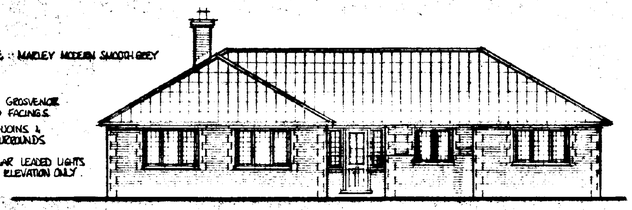


east

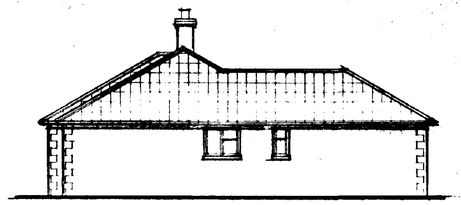


north

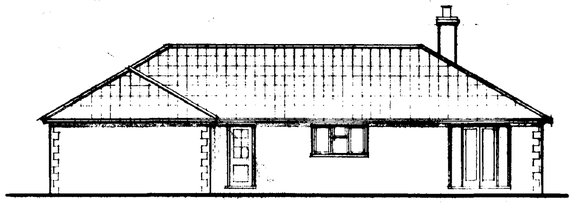

west

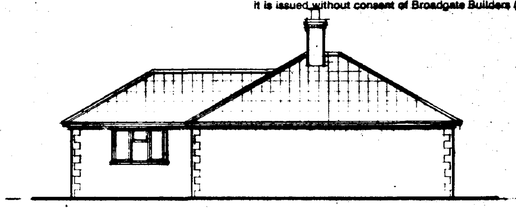

south

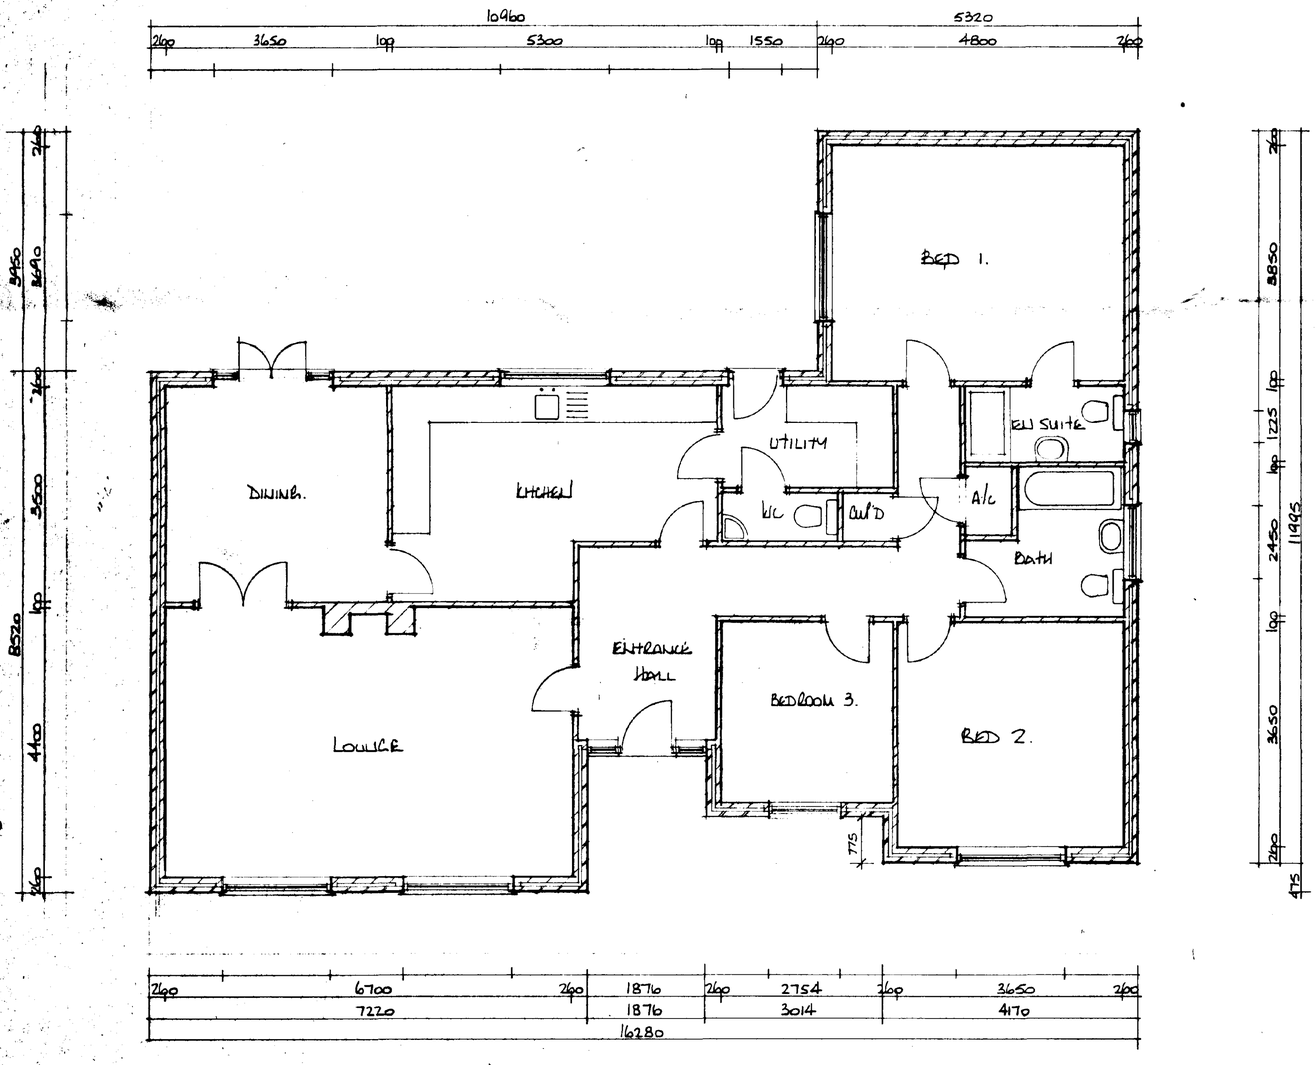

ground floor

Broadgate Builders (Spalding) Limited
Broadgate House, Weston Hills,
Spalding, Lincolnshire PE12 6DB.
Telephone: (0406) 380532 Fax: (0406) 380014

PROJECT TITLE

PROPOSED DWELLING & GARAGE at
HAWTHORN BANK
SPALDING Rd
MR & MRS B. OBLESBEE

DRAWING


PLAN & ELEVATIONS

300/95


REV.	DESCRIPTION	DATE	BY
A	Bath & Bed 3 exchanged places	14/03/95	AL
B	Bed 3 increased in size.	20.3.95	AL

SCALE 1:50 & 1:100 | DRAWN AL

DATE MAR '95 | DRAWING No. 95001/003

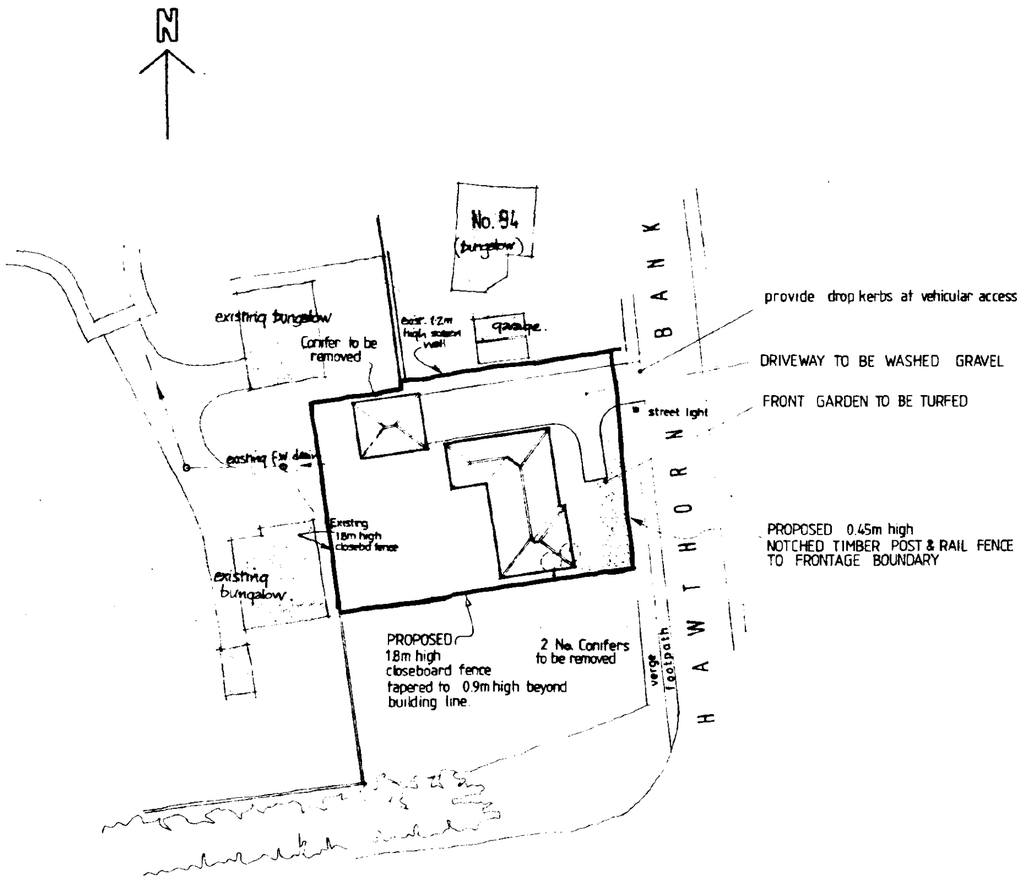

site layout

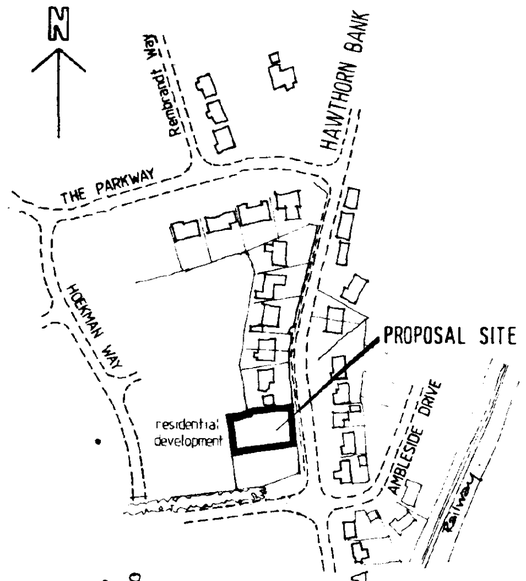

location plan

Broadgate Builders

Broadgate Builders (Spalding) Limited

Broadgate House, Weston Hills, Spalding, Lincolnshire, PE12 6DB.

Telephone: Holbeach (0406) 380532

TITLE

proposed bungalow & garage
adj No. 94 Hawthorn Bank
Spalding
FOR MR. & MRS. G. OGLESBEE
site & location plans

DATE 03/95	DRAWN af.
DRWG. No. 95001/001	SCALE 1:500/1:2500

REVISIONS	DES.	DATE	SIGN
A	Garage repositioned 1.8m behind bungalow	20.3.95	af


PLANNING

BUILDING REGS.

CHECK BY

THIS DRAWING MUST NOT BE REPRODUCED WITHOUT PERMISSION FROM BROADGATE BUILDERS (SPALDING) LTD.


AM ADMEL 932322

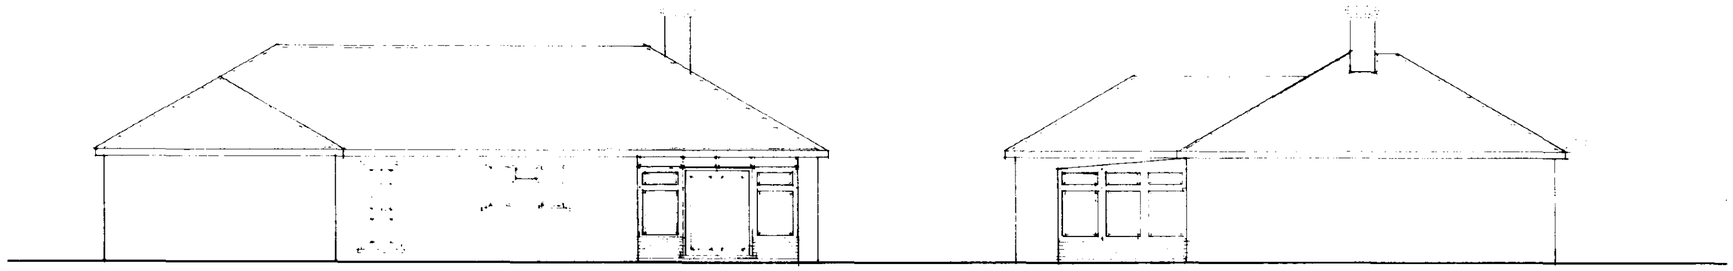

Proposed brickwork to match existing

rear elevation

side elevation

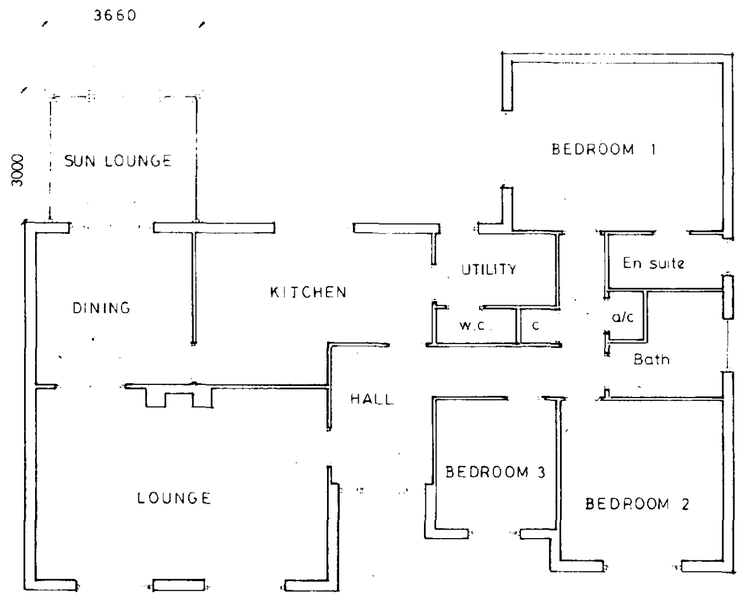

floor layout

AMENDED PLAN
Ref. AZ

SOUTH HOLLAND DC
HOUSING & PLANNING
28 JUN 1995
Ref: 0300/95

Broadgate Builders

Broadgate Builders (Spalding) Limited

Broadgate House, Weston Hills, Spalding, Lincolnshire, PE12 6DB.

Telephone: Holbeach (0406) 380532

TITLE

proposed bungalow & garage
adj No. 94 Hawthorn Bank
Spalding .
for Mr & Mrs OGLESBEE

proposed sun lounge


DATE JUNE 1995	DRAWN MD
DRWG. No. 95001/P/SL	SCALE 1:100

REVISIONS	DES.	DATE	SIGN

PLANNING	BUILDING REGS.
CHECK BY	

THIS DRAWING MUST NOT BE REPRODUCED WITHOUT PERMISSION FROM BROADGATE BUILDERS (SPALDING) LTD.

AM ADMEL 932322

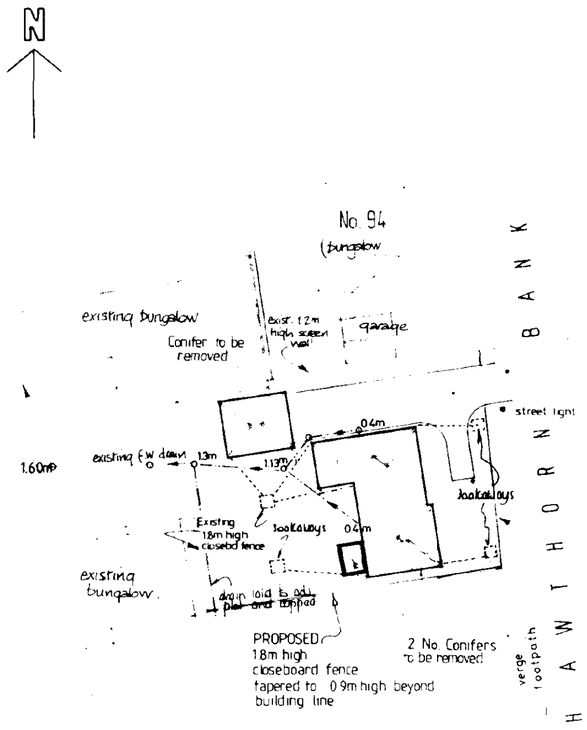

provide drop kerbs at vehicular access


DRIVEWAY TO BE WASHED GRAVEL

FRONT GARDEN TO BE TURFED

PROPOSED 0.45m high NOTCHED TIMBER POST & RAIL FENCE TO FRONTAGE BOUNDARY

PROPOSED SUN LOUNGE

site layout

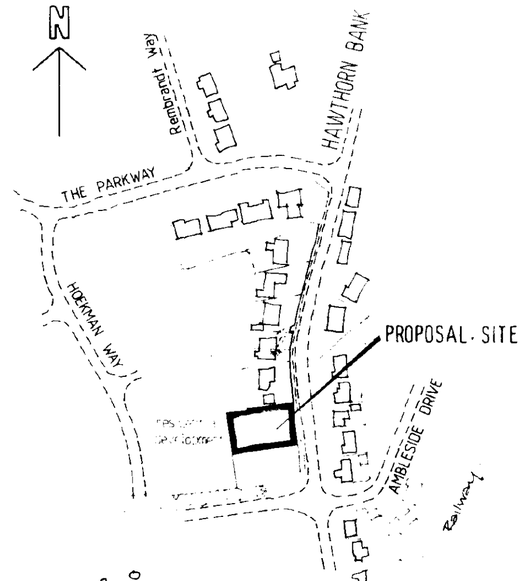

location plan

AMENDED PLAN
Ref. A2

SOUTH HOLLAND DC
HOUSING & PLANNING
28 JUN 1995
Ref: H300/95

THIS DRAWING MUST NOT BE REPRODUCED WITHOUT PERMISSION FROM BROADGATE BUILDERS (SPALDING) LTD.

Broadgate Builders

Broadgate Builders (Spalding) Limited

Broadgate House, Weston Hills, Spalding, Lincolnshire, PE12 6DB.

Telephone: Holbeach (0406) 380532

TITLE

proposed bungalow & garage
adj No. 94 Hawthorn Bank
Spalding
FOR MR. & MRS. G. OGLESBEE
site & location plans

DATE 03.95	DRAWN
DRWG. No 95001.001	SCALE 1:500, 1:2500

REVISIONS	DES.	DATE	SIGN
A	Garage repositioned 1.8m behind bungalow	20.3.95	
B	Drainage added	4.4.95	
C	Figures & sun lounge indicated	28.5.95	

PLANNING

BUILDING REGS.

CHECK BY

AM ADMEL 932322