


DO NOT SCALE THIS DRAWING. THE CONTRACTOR IS DEEMED TO HAVE CHECKED ALL DIMENSIONS ON SITE AND REPORT ANY DISCREPANCIES TO OGLESBY & LIMB LTD.
THE CONTENTS OF THIS DRAWING ARE COVERED BY COPYRIGHT AND REMAIN THE PROPERTY OF OGLESBY & LIMB LTD. WRITTEN APPROVAL MUST BE OBTAINED FROM OGLESBY & LIMB LTD PRIOR TO DUPLICATION OR REPRODUCTION OF THIS DRAWING OR ITS CONTENTS.
ANY DIMENSIONS NOT SHOWN ARE TO BE CHECKED AND AGREED WITH OGLESBY & LIMB LTD.

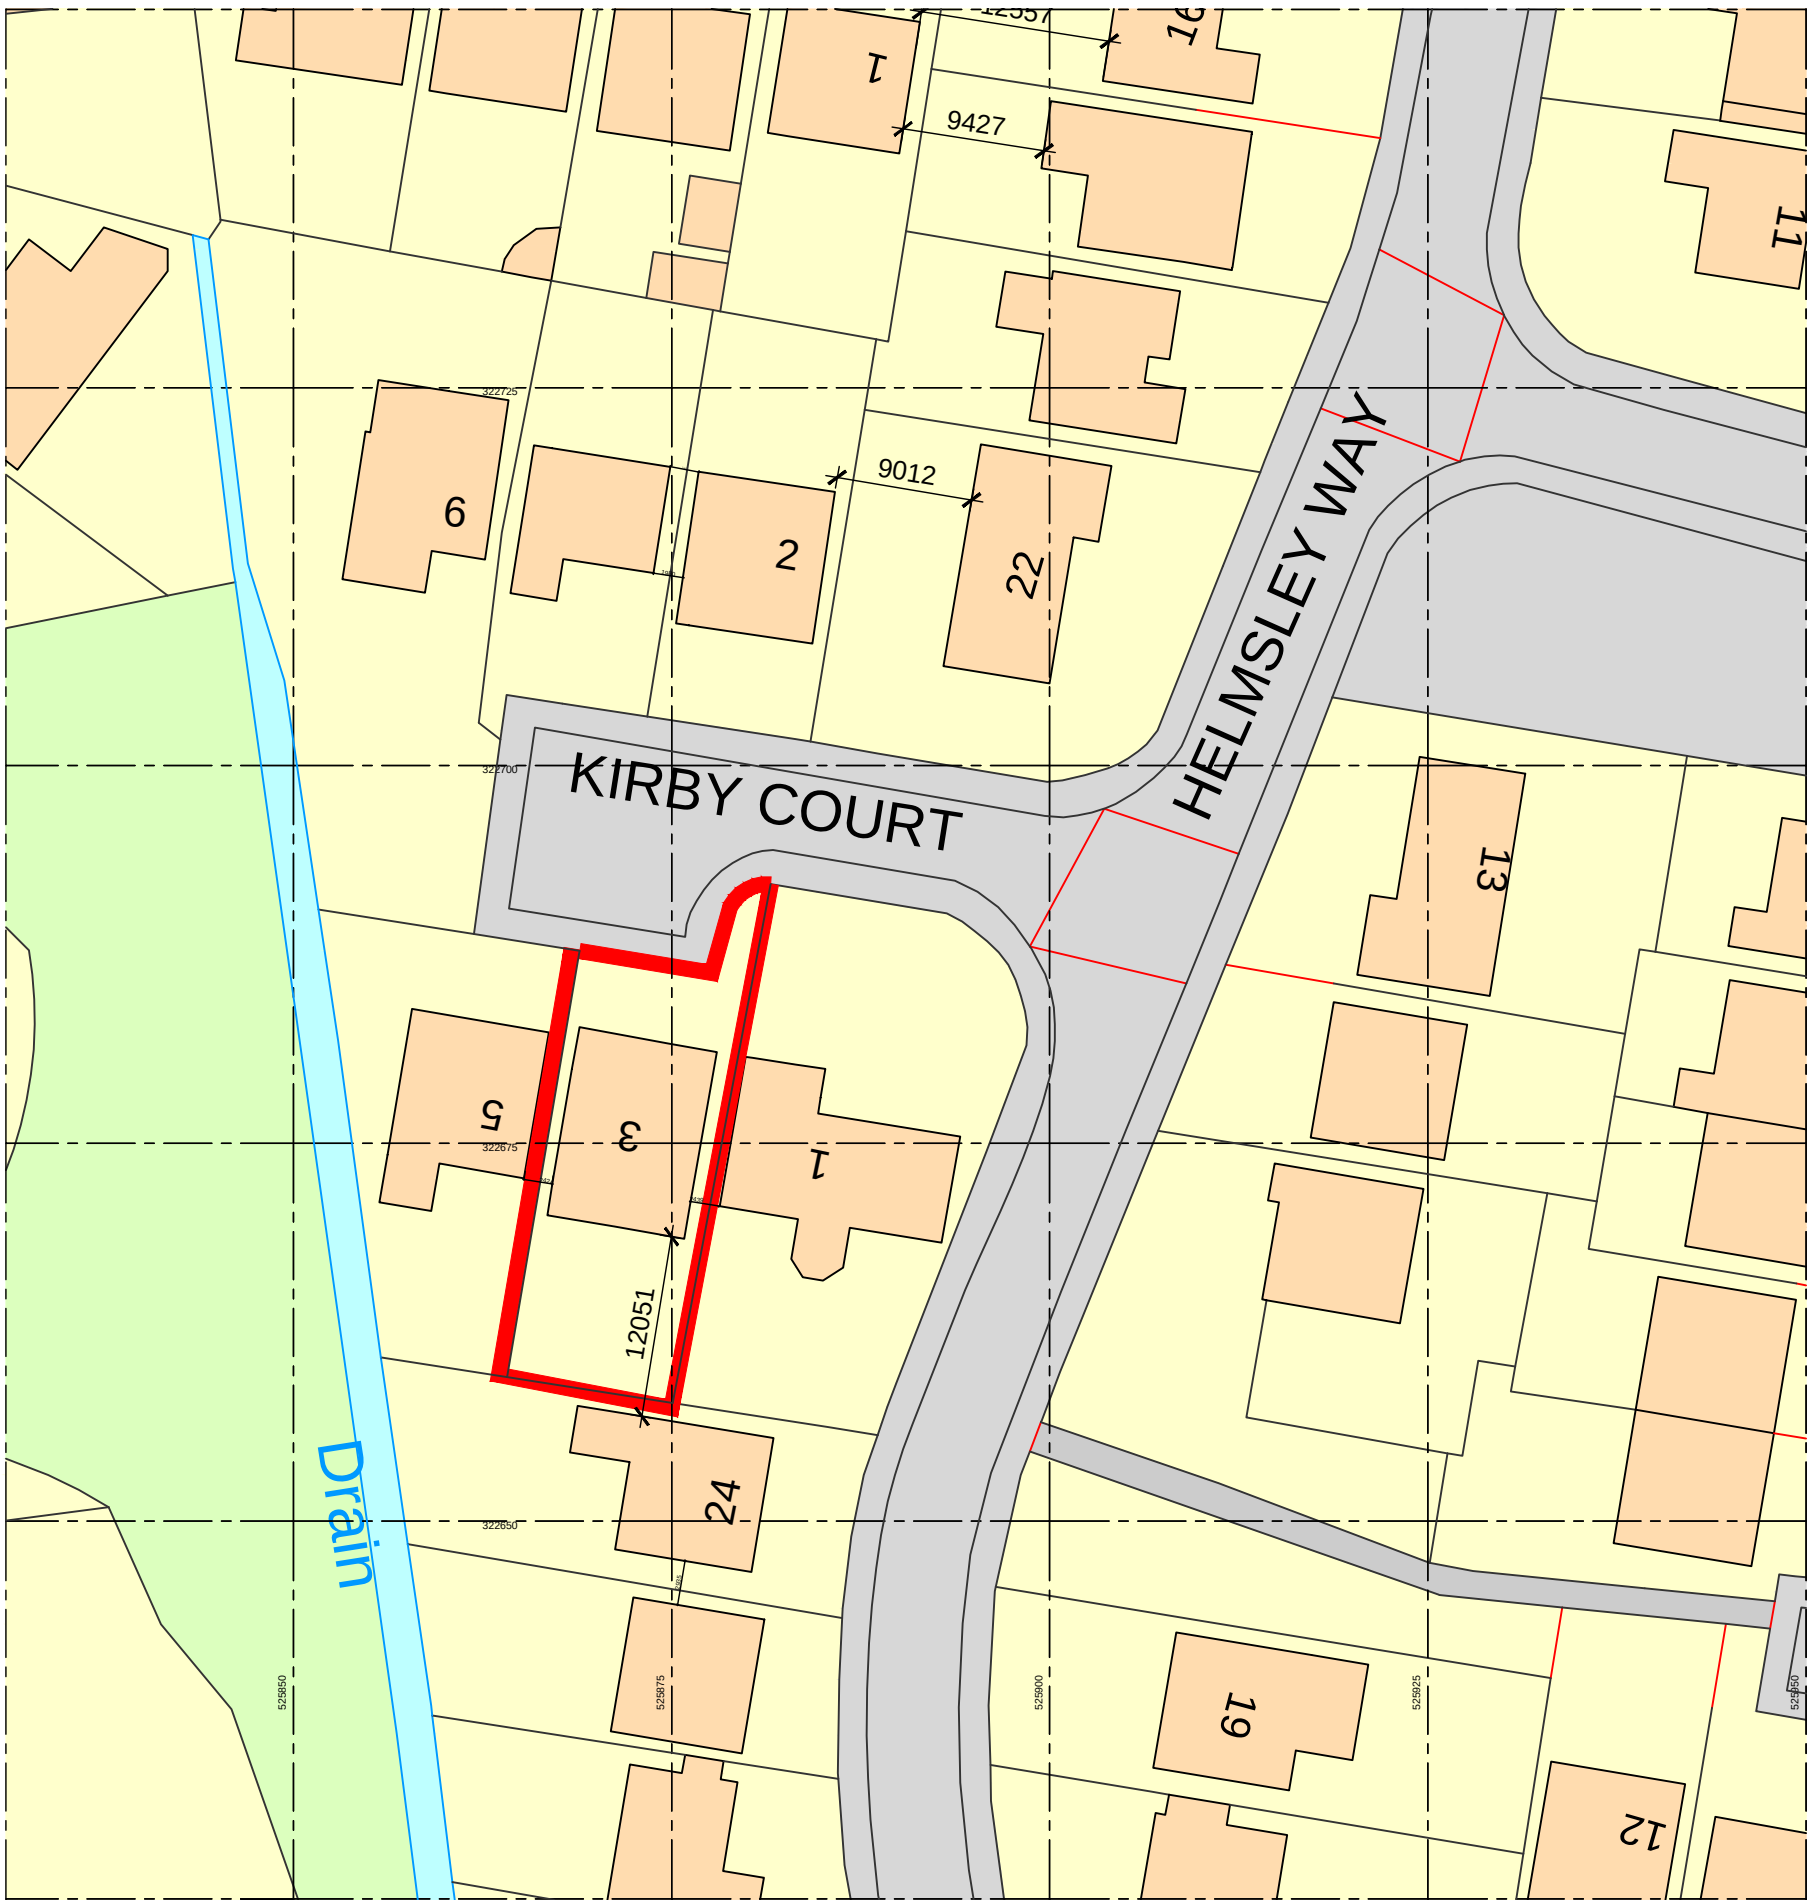

Site Block Plan As Proposed
Scale 1:500 @ A1
Site of works proposal outlined in red.
SCALE 1 : 500
SCALE 1 : 1



-	02.02.17	Drawing updated to planning application stage.	RDL
Ref.	Date	Description	Initial

Oglesby & Limb Ltd

Chartered Architect

Suites 4 & 5, Market Chambers
12 Market Place, Spalding, Lincs
PE11 1SL

Tel: 01775 761196

e-mail: design@o-l-ltd.co.uk

Client:

Mr James Wand

Project:

**Proposed extensions & alterations to
residential dwelling
3 Kirby court
Spalding
PE12 6BB**

Drawing Title:

**Location plan showing separation
distances between properties on
surrounding estate.**

PLANNING APPLICATION ISSUE

Date:	March 2017	Scale:	as shown @ A1
Drawn by:	RDL	Checked by:	AJO

Drawing Number:	Rev:
A1232 - 13	-