
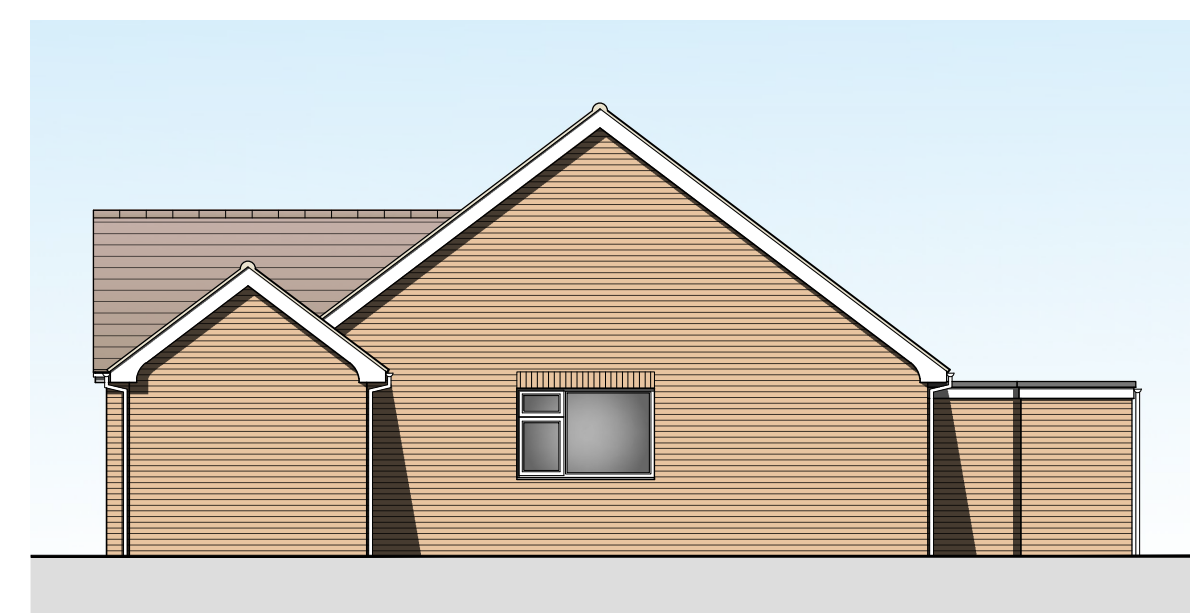
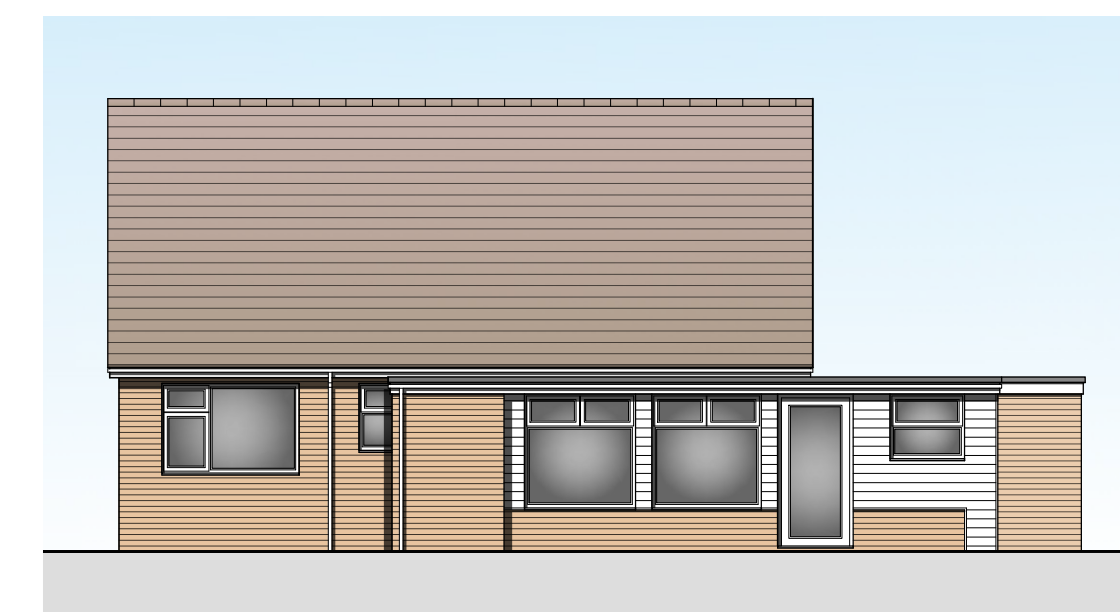
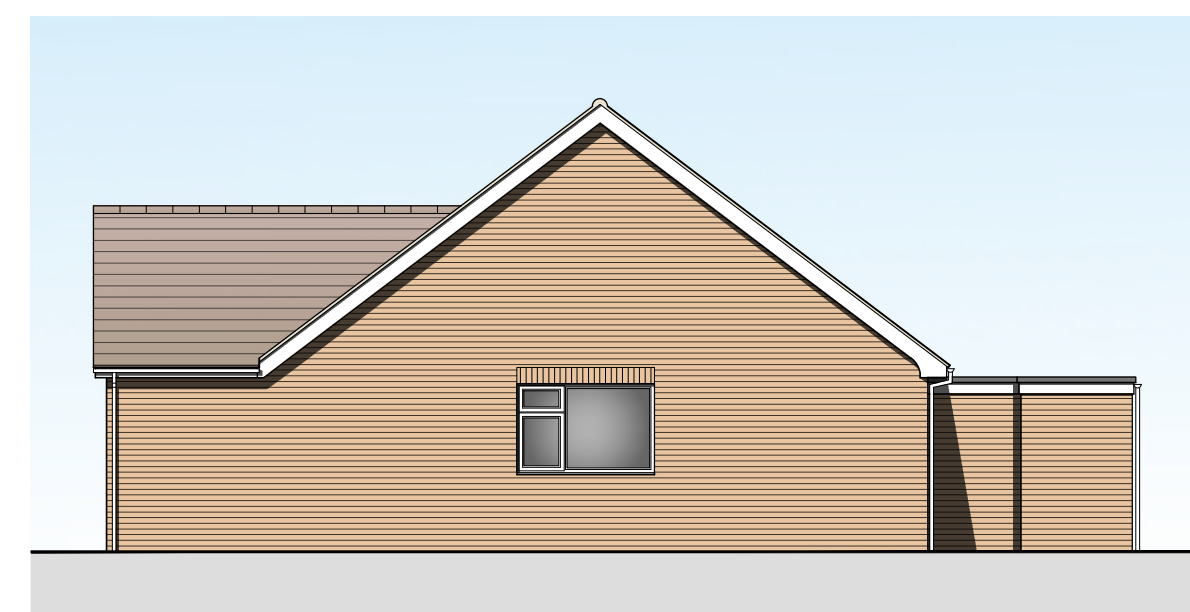
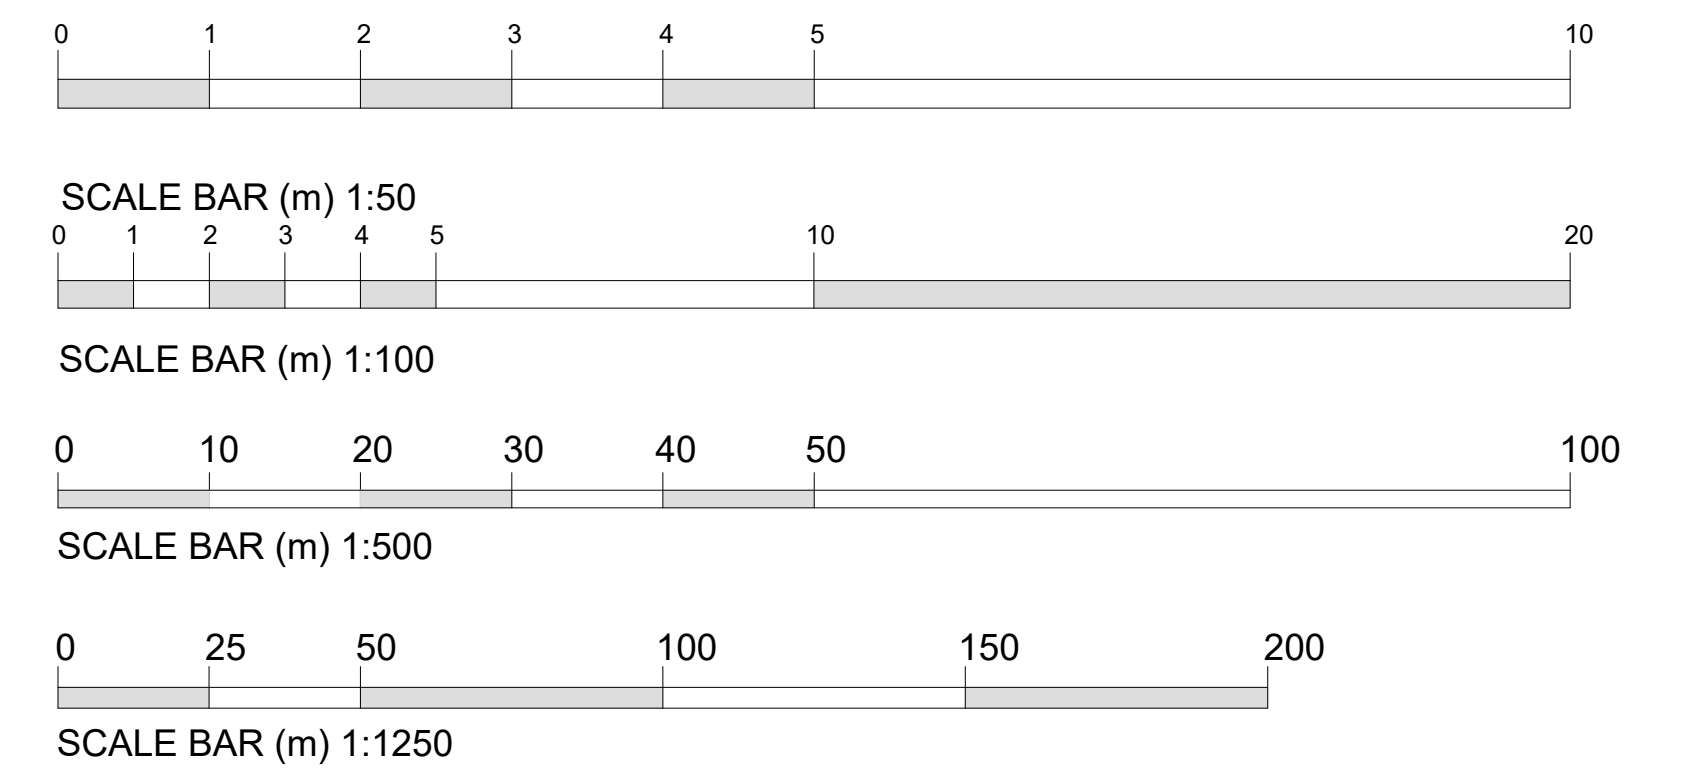
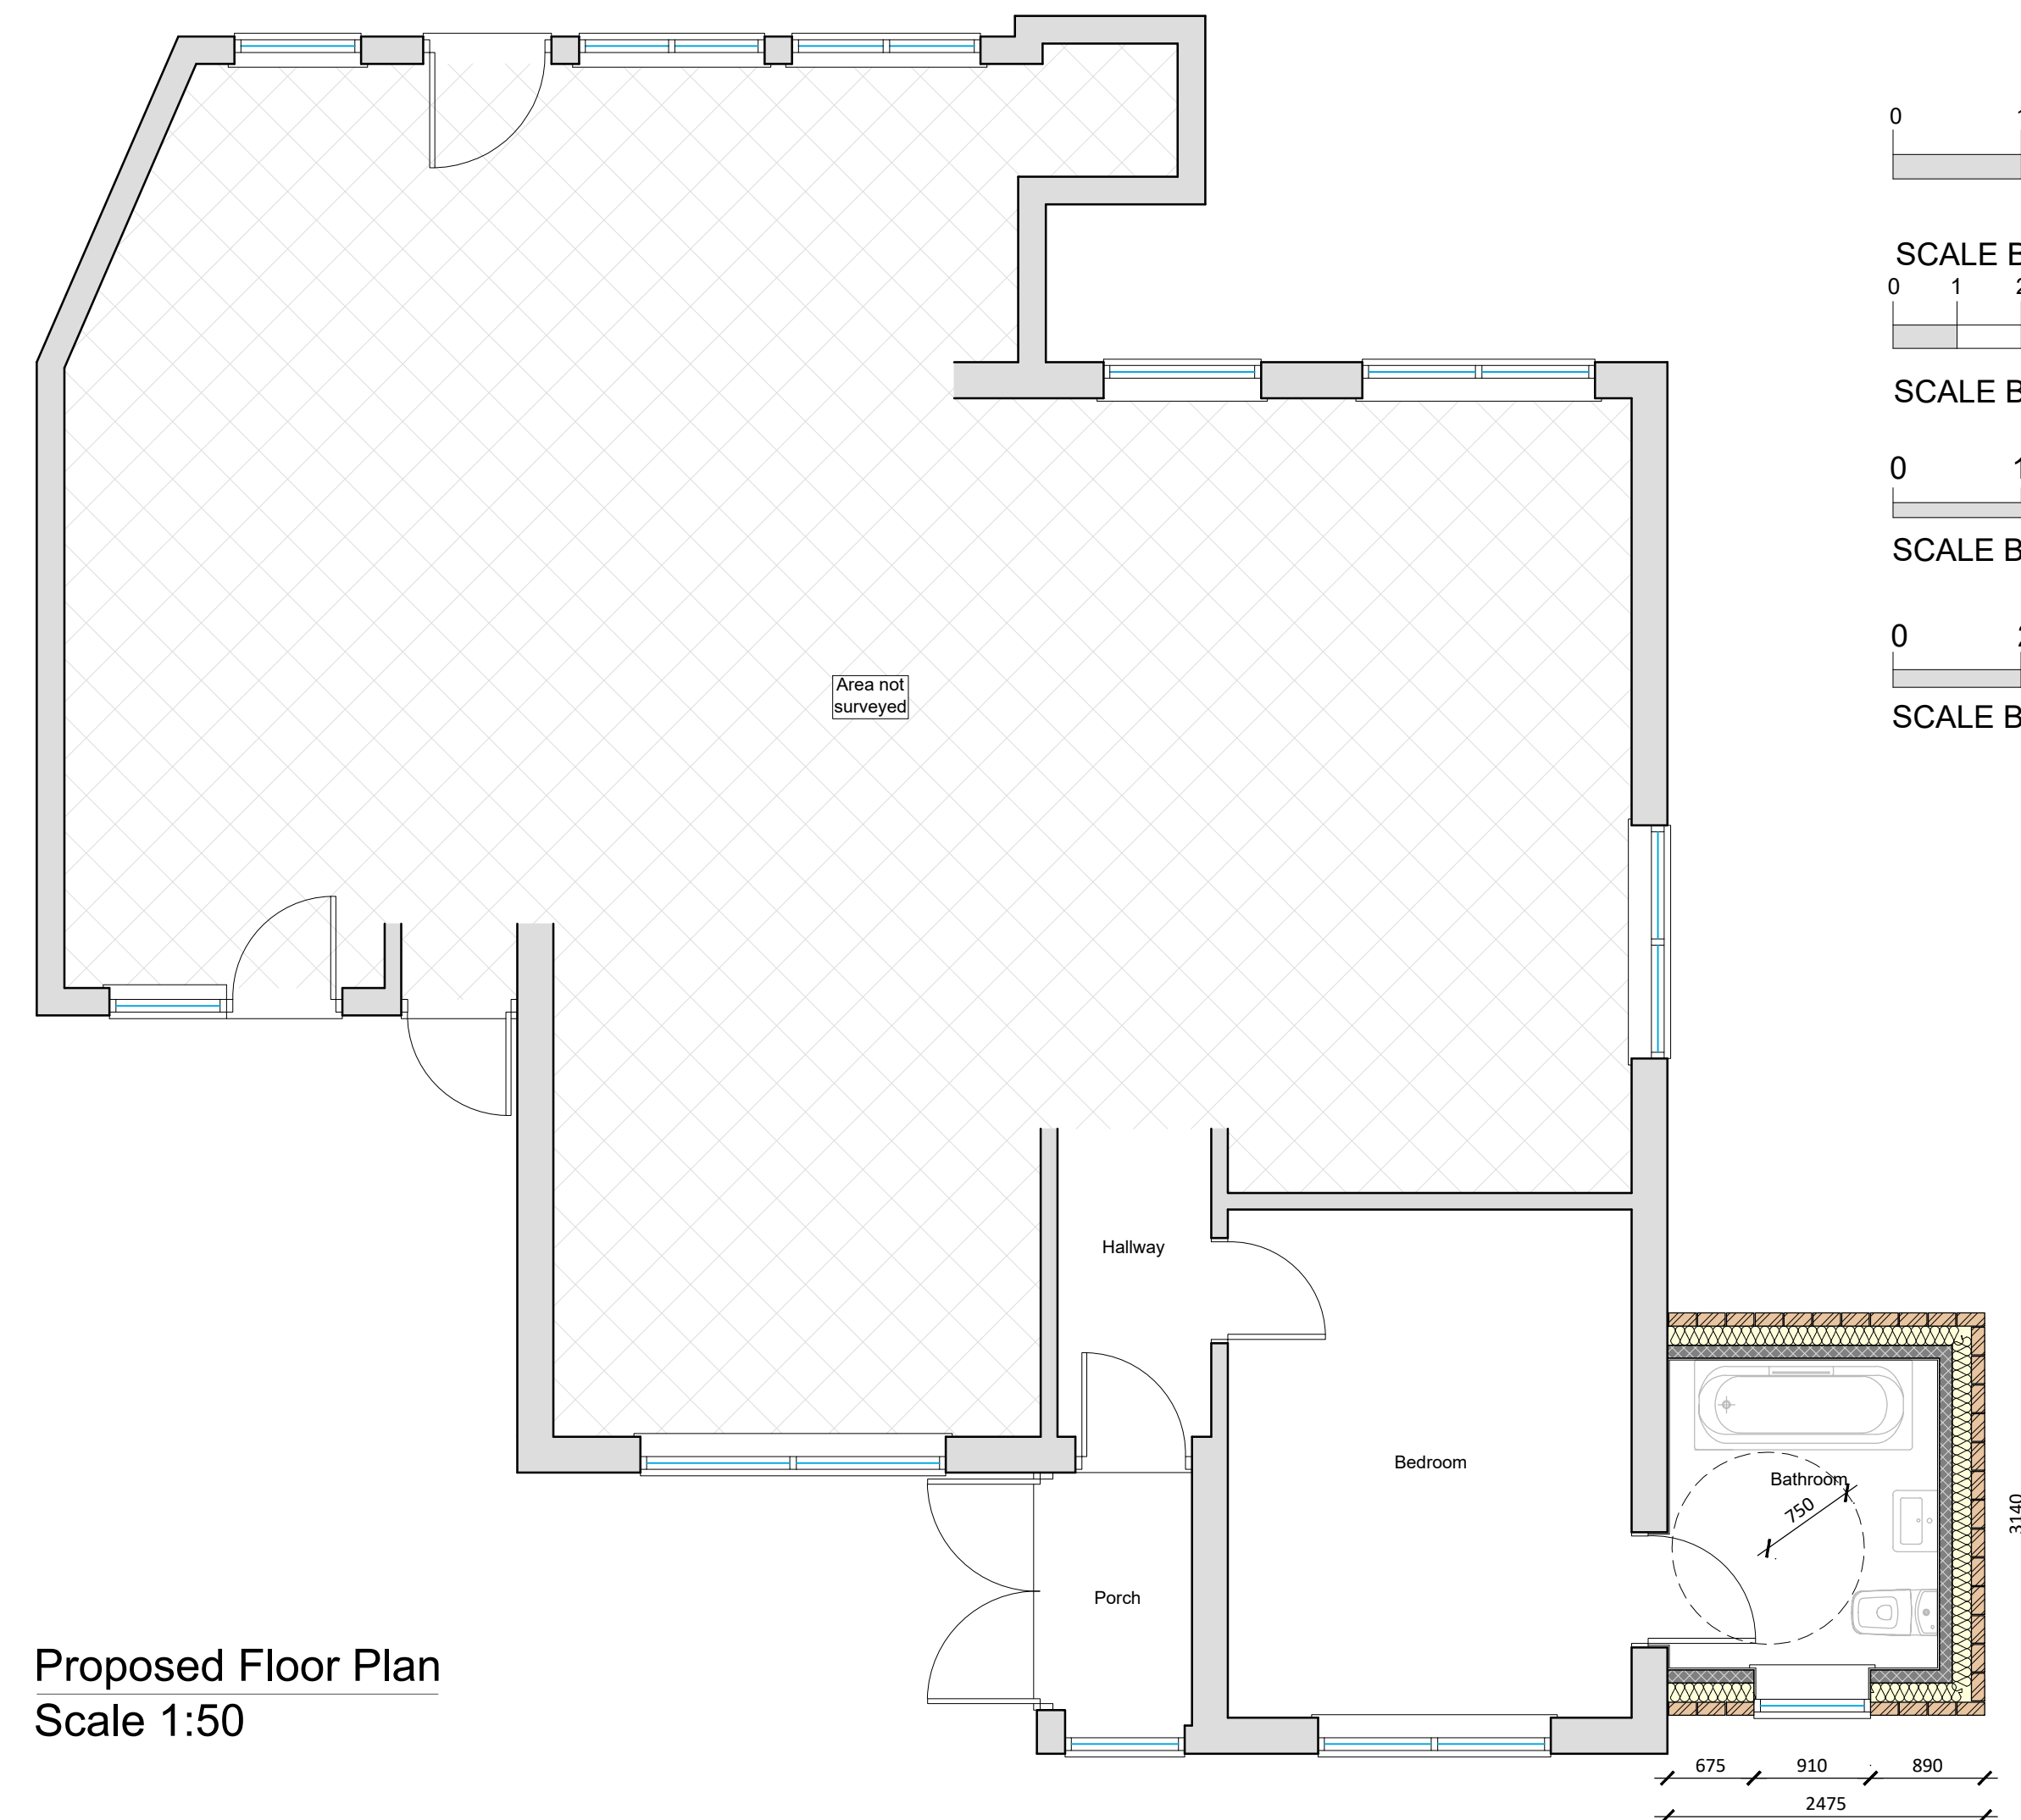


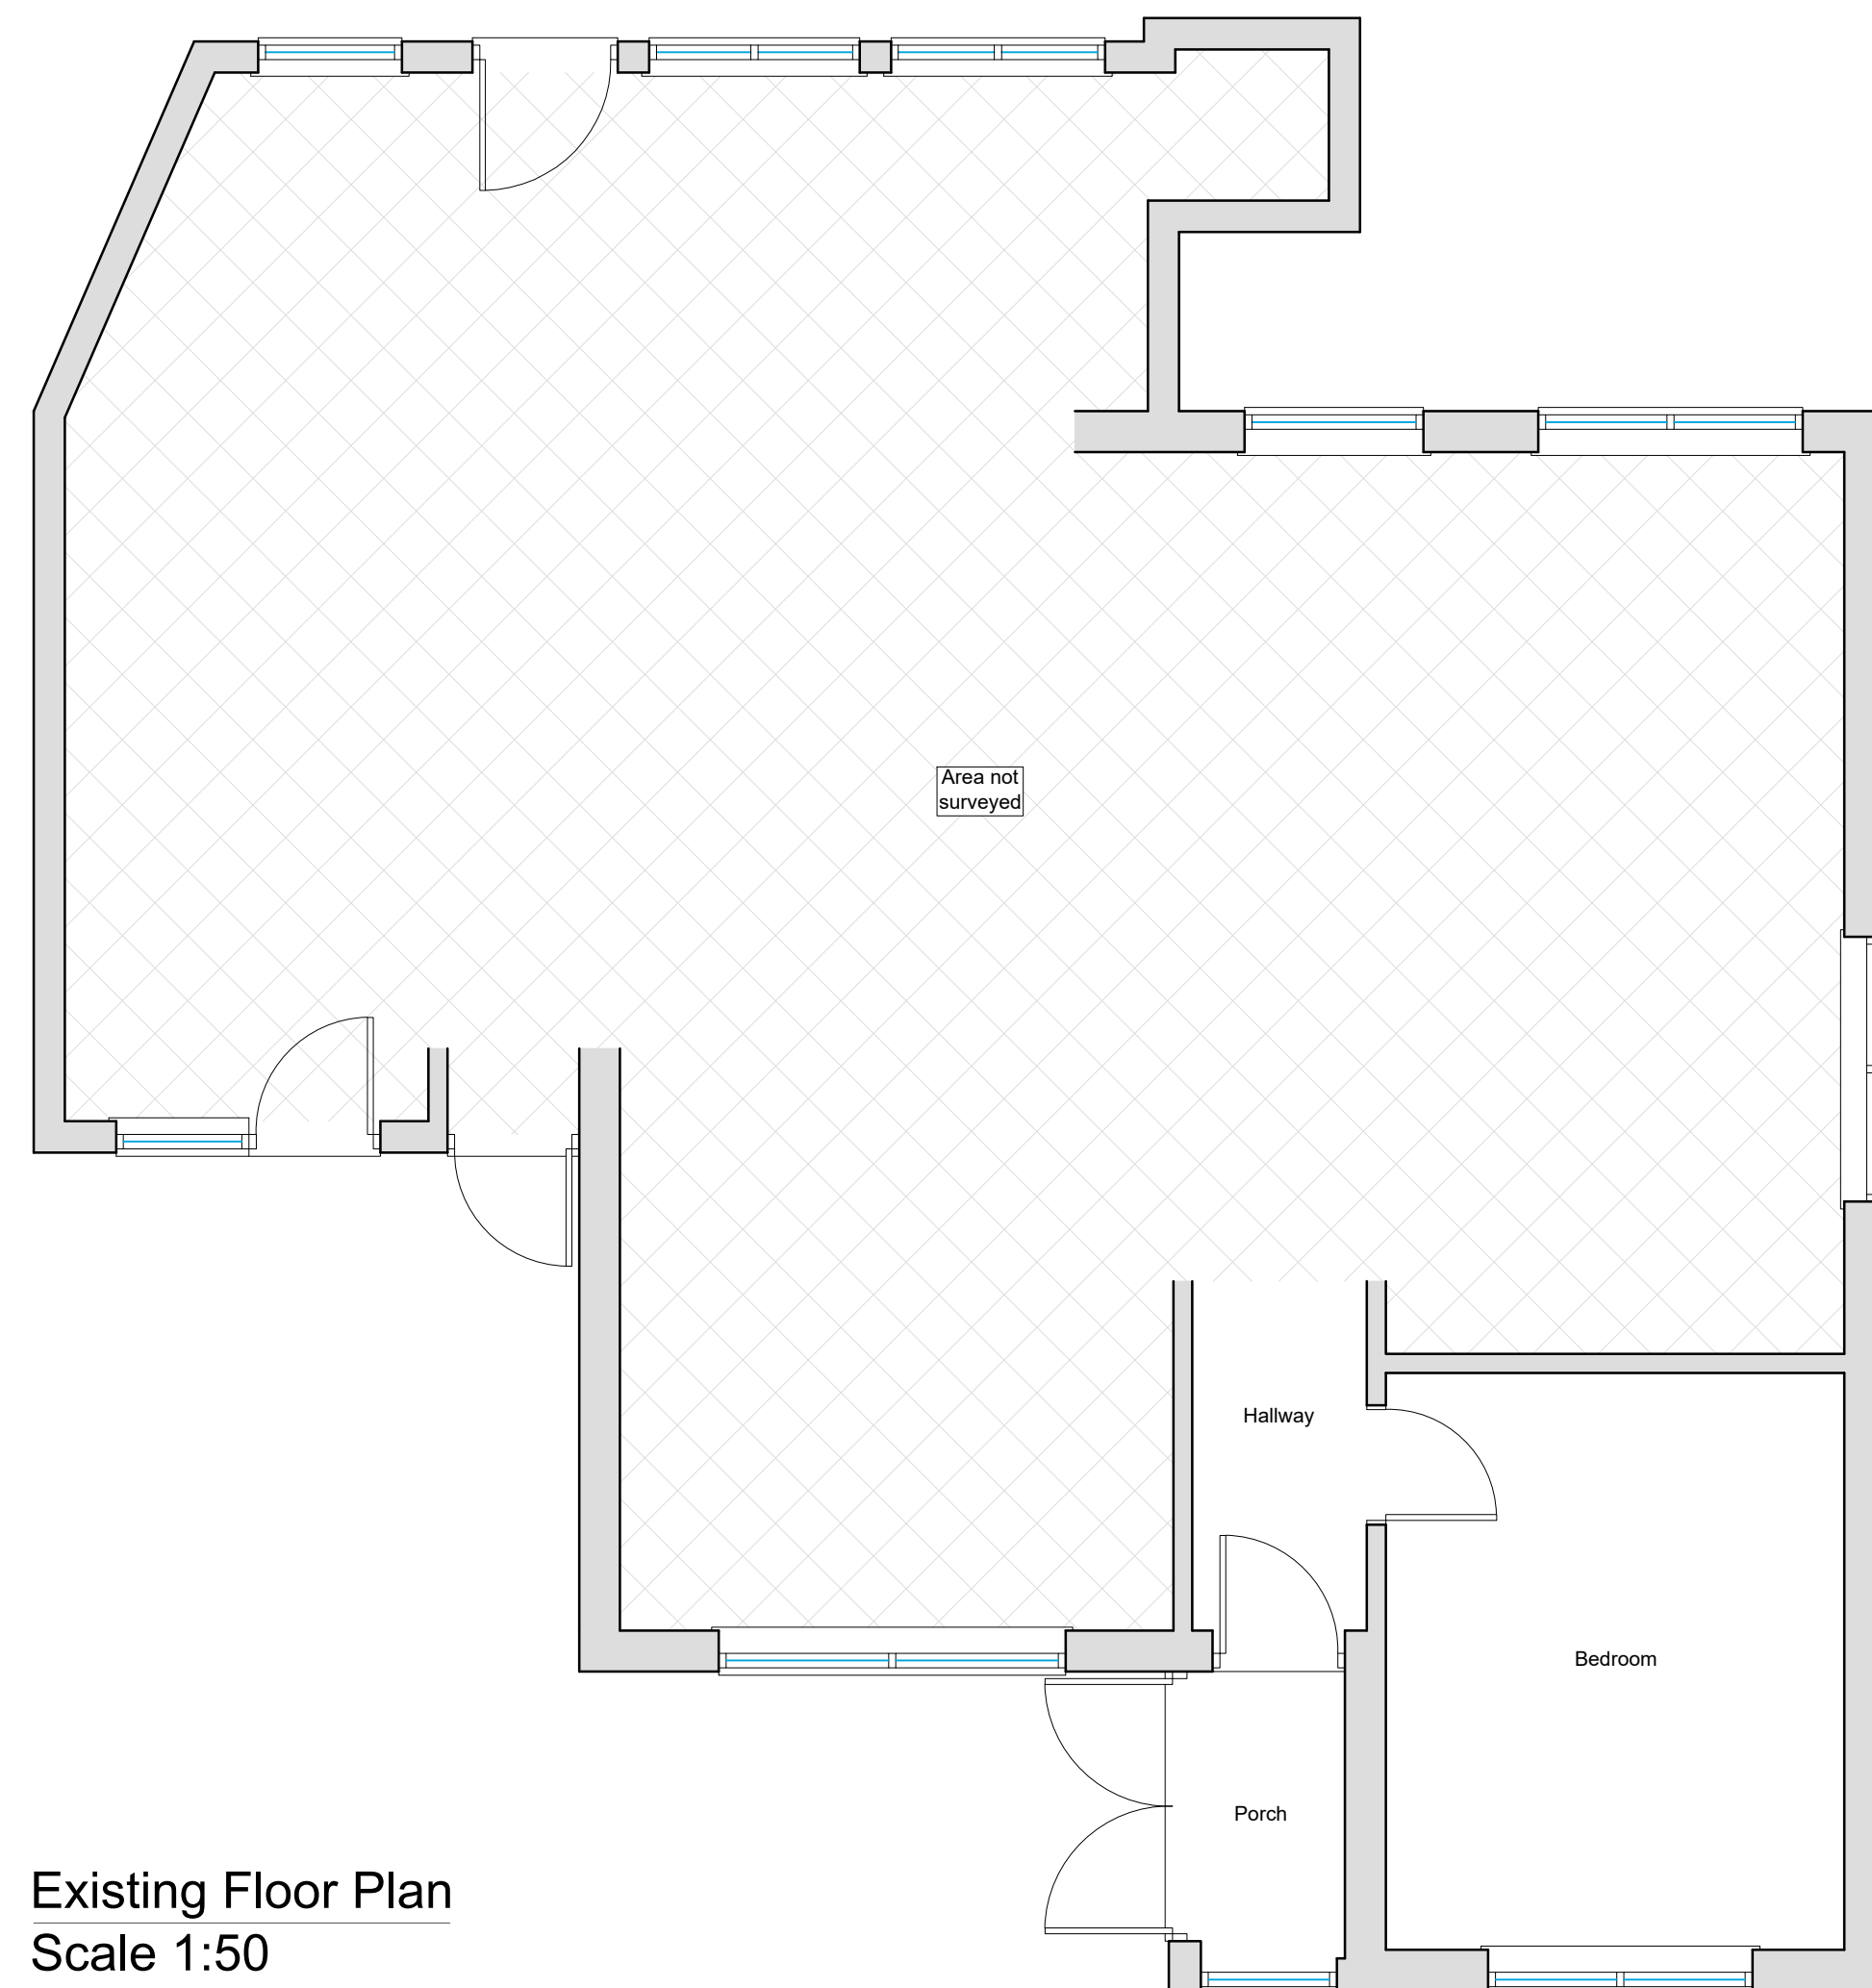

REV.	DESCRIPTION:		DATE:
PROJECT: SINGLE STOREY SIDE EXTENSION			
DRAWING: EXISTING & PROPOSED FLOOR PLANS SITE LOCATION PLAN EXISTING & PROPOSED ELEVATIONS PROPOSED SECTION			
SIZE: A1		CLIENT: Mrs Ellis	
SCALE: as labelled	DRAWING BY: JC	SHEET: 0389/23/01	

NOTES: THIS DRAWING/IMAGE INCLUDING ALL ITS CONTENT REMAINS THE PROPERTY OF JC ARCHITECTURAL CONSULTANT. NO UNAUTHORISED COPYING OR REPRODUCTION IN ANY PART IS PERMITTED WITHOUT OBTAINING PRIOR WRITTEN PERMISSION FROM JC ARCHITECTURAL CONSULTANT. JC ARCHITECTURAL CONSULTANT RESERVE THE RIGHT TO WITHDRAW THIS INFORMATION AT ANY TIME.
ALL DIMENSIONS ARE TO BE CONFIRMED ON SITE BY CONTRACTOR. ANY DISCREPANCIES ARE TO BE REPORTED TO JC ARCHITECTURAL CONSULTANT IMMEDIATELY.

COM: THE DESIGN HAS BEEN UNDERTAKEN AS FAR AS POSSIBLE TO AVOID RISKS TO HEALTH AND SAFETY OR TO REDUCE AND CONTROL THE EFFECTS OF ANY UNAVOIDABLE RISK. ANY RELEVANT INFORMATION REGARDING RISKS WHICH ARE NOT MEANT TO BE ELIMINATED, WILL BE INCLUDED WITH THE PROJECT TEAM TALK AND SAFETY FILE.