


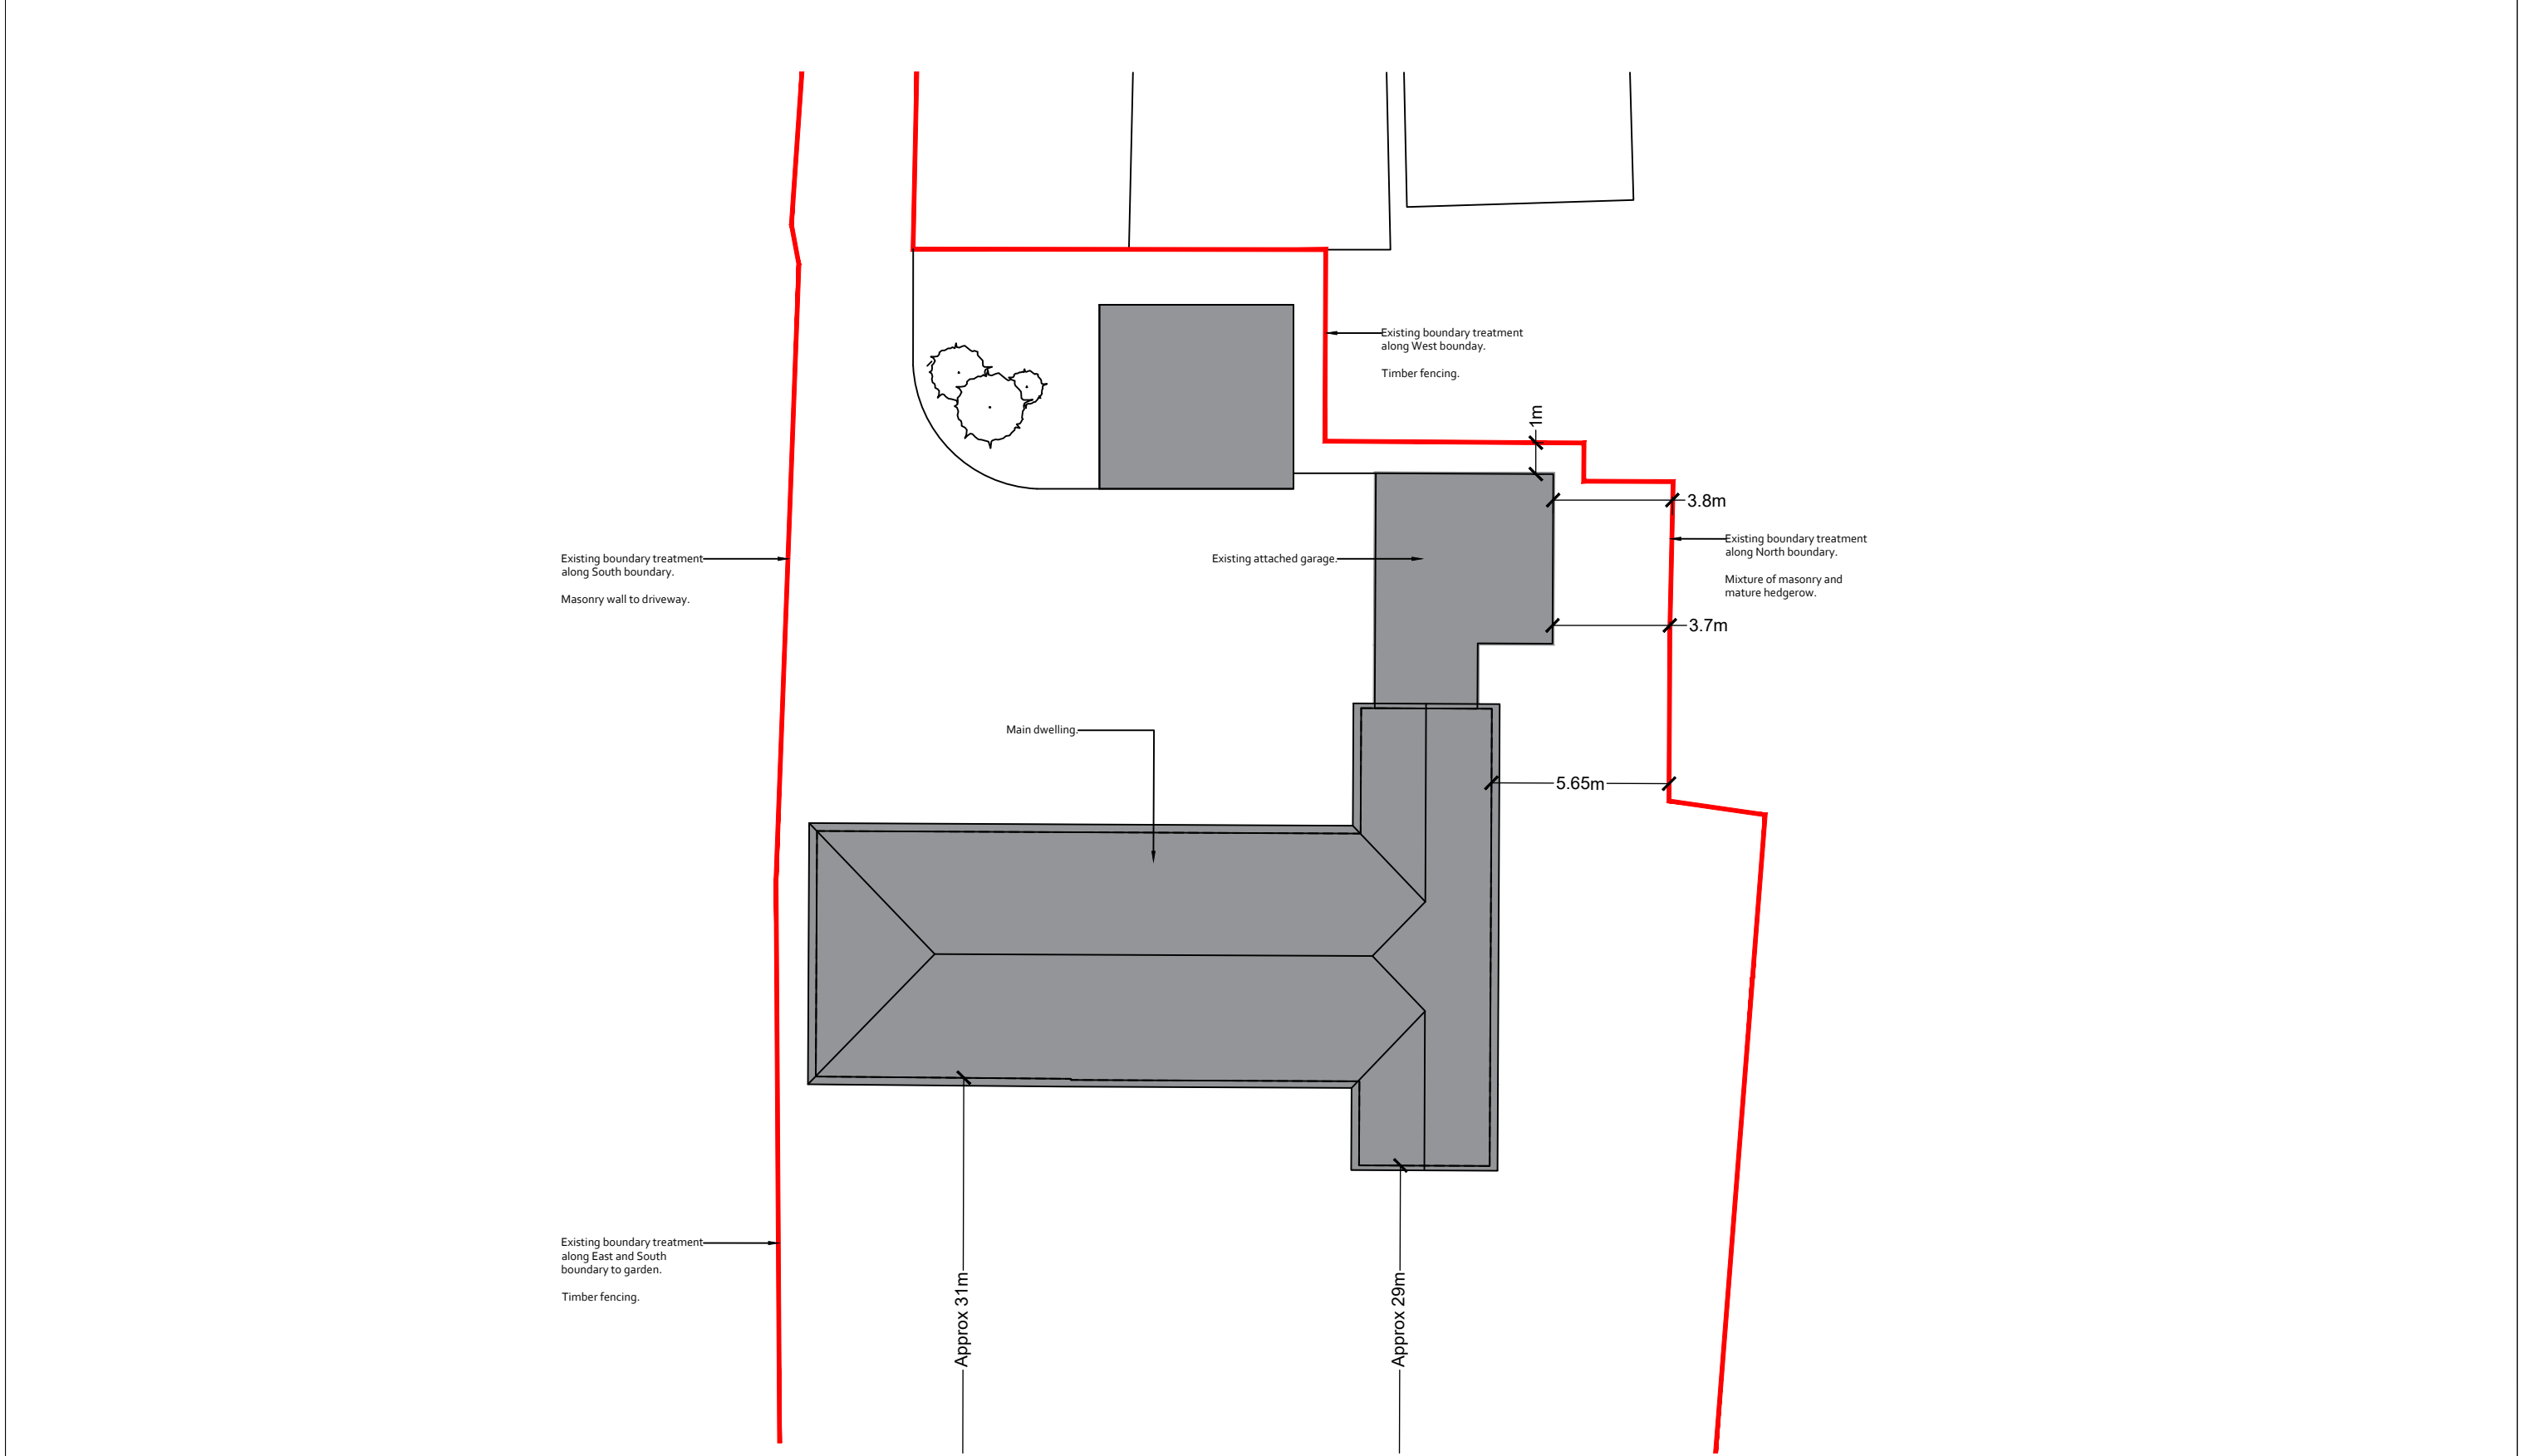

REFERENCE	DRAWING STATUS	DRAWING TITLE	SCALE	SCALE BAR	NORTH ARROW
43A - 2	Existing	Site Block plan	Scale = 1:200@A3 Nominal measurements rounded to 1 decimal place.	1:200 4m 0 4m 8m 12m 16m 20m	