


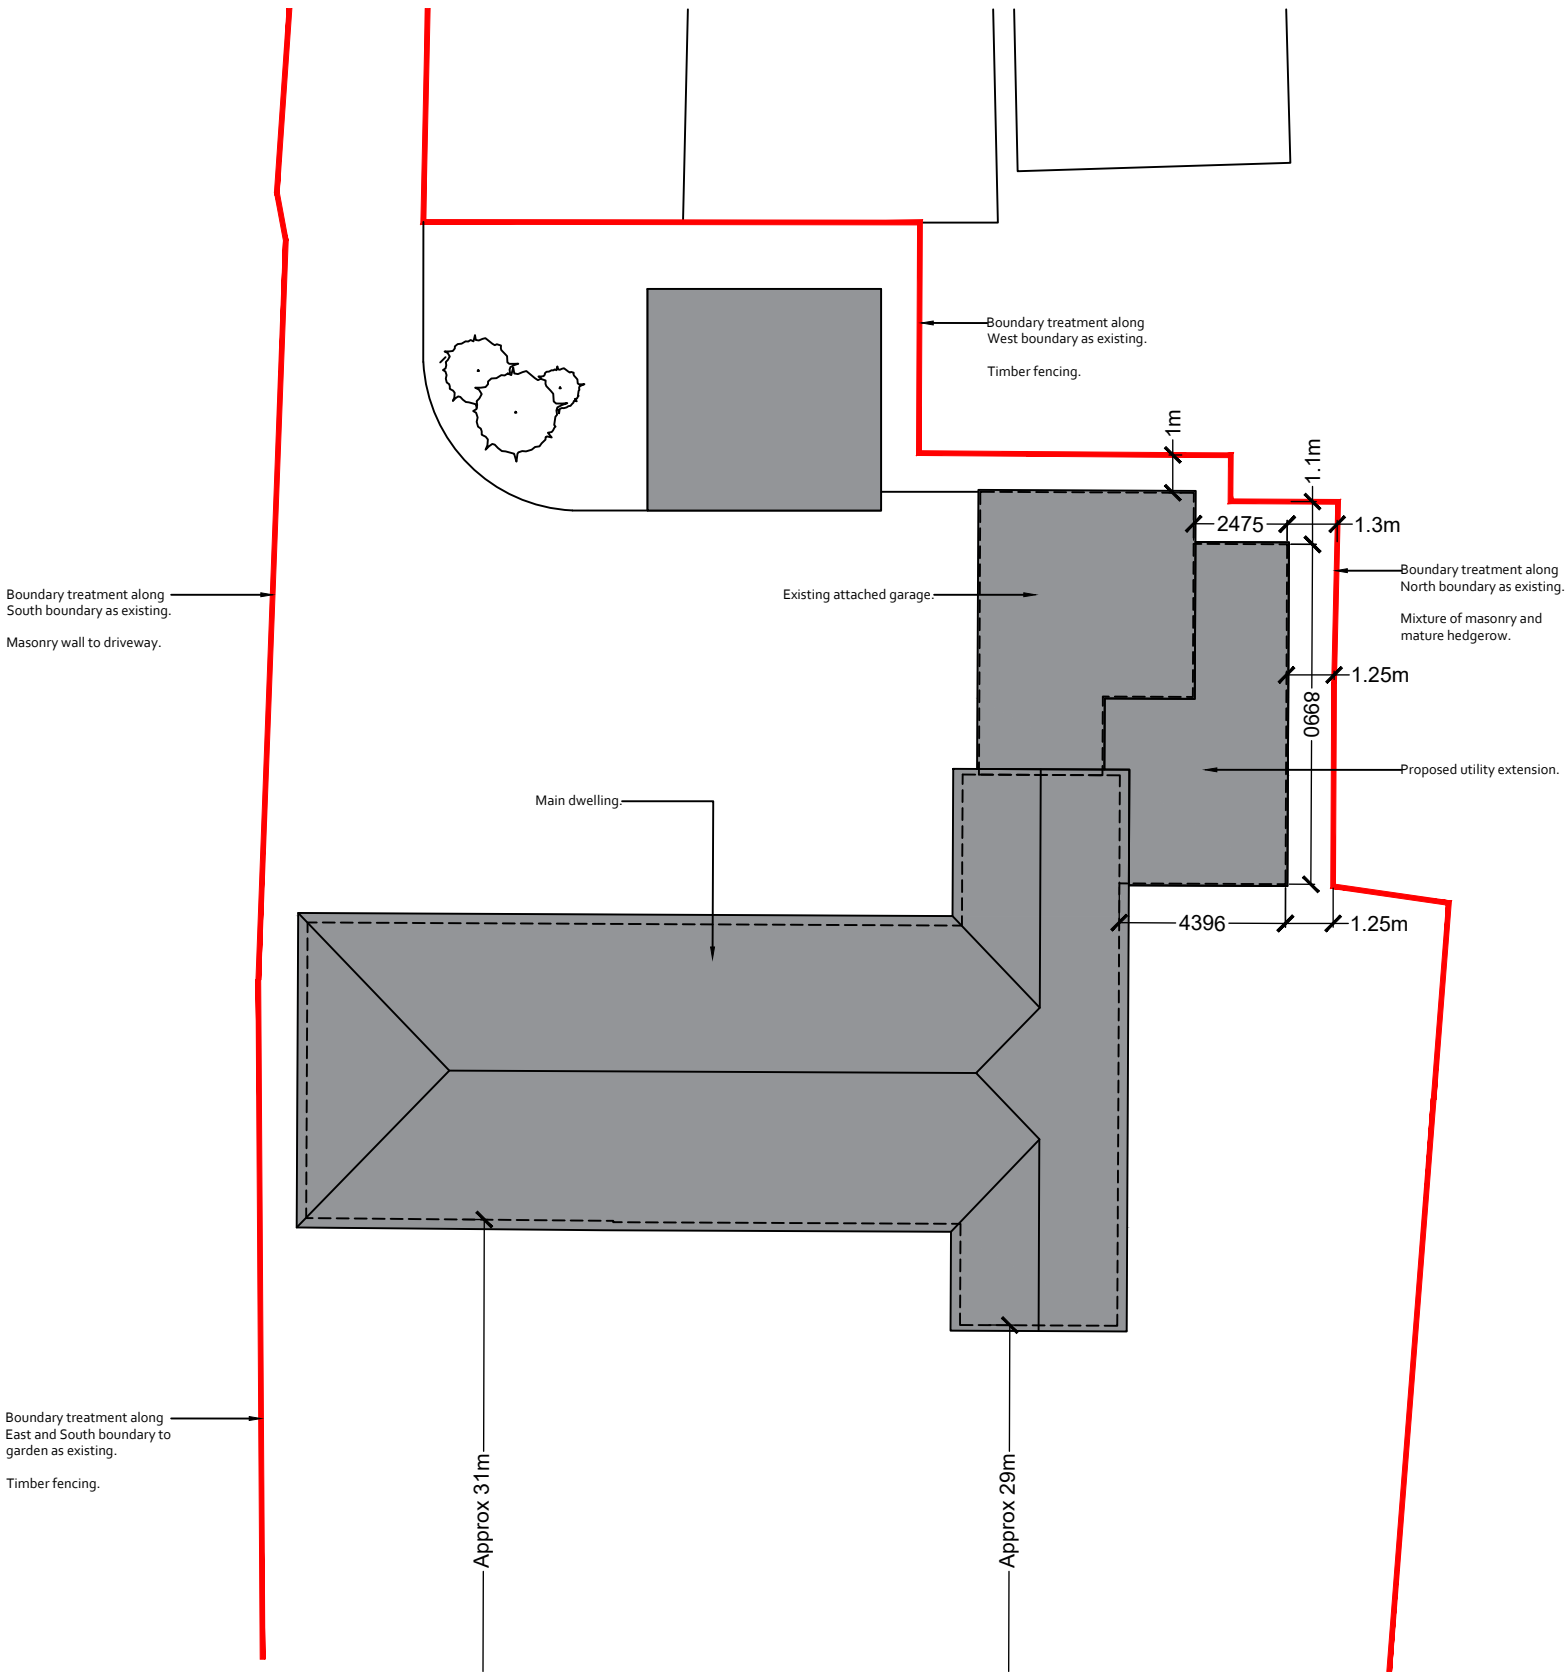

| REFERENCE | DRAWING STATUS | DRAWING TITLE   | SCALE                                                                | SCALE BAR                       | NORTH ARROW |
|-----------|----------------|-----------------|----------------------------------------------------------------------|---------------------------------|-------------|
| 43A - 5   | Proposed       | Site Block plan | Scale = 1:200@A3<br>Nominal measurements rounded to 1 decimal place. | 1:200<br>4m 0 4m 8m 12m 16m 20m |             |