



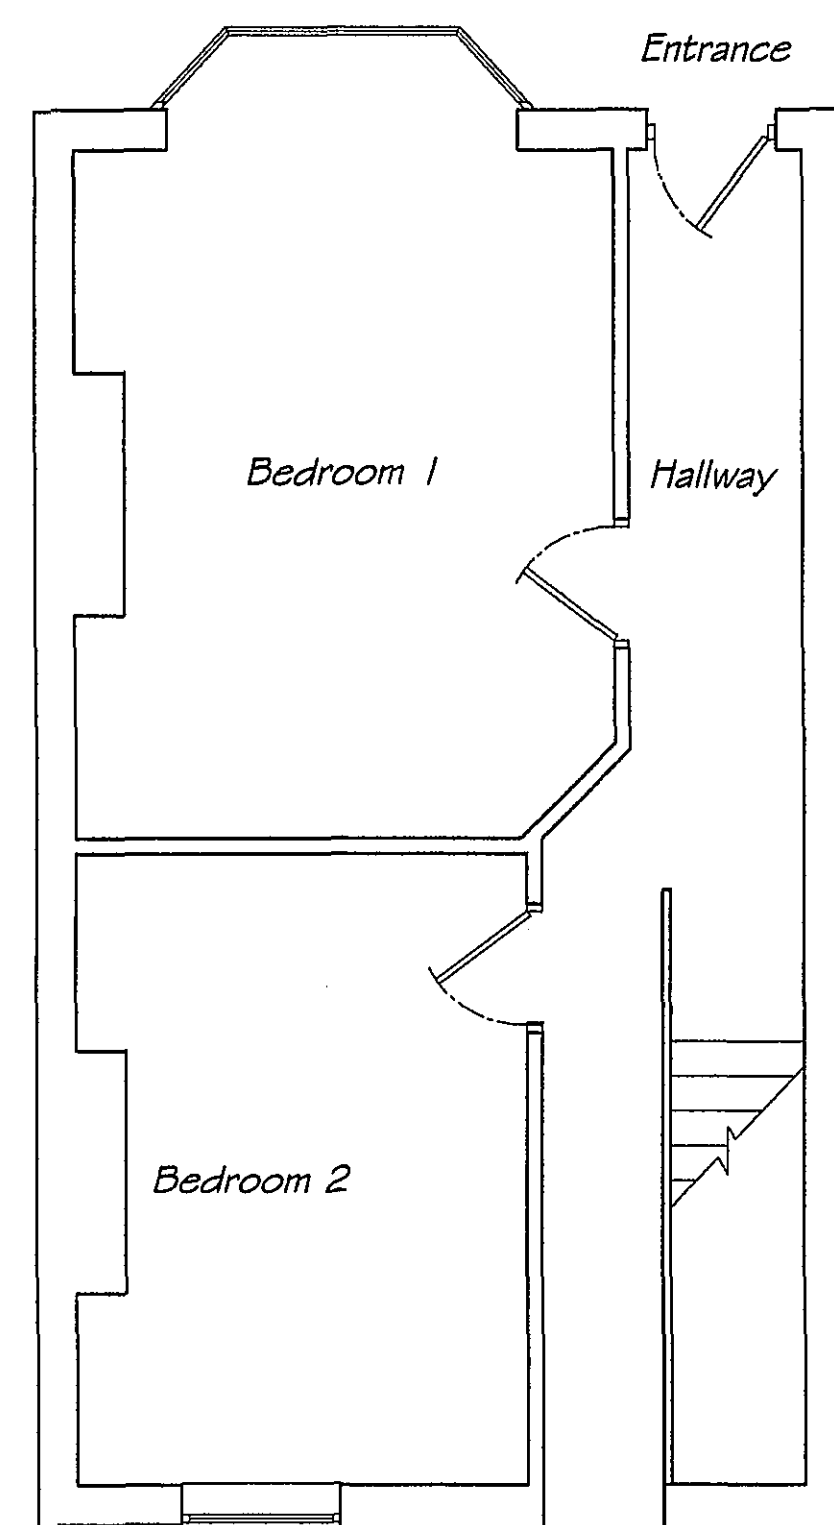


Ground Floor

1:50

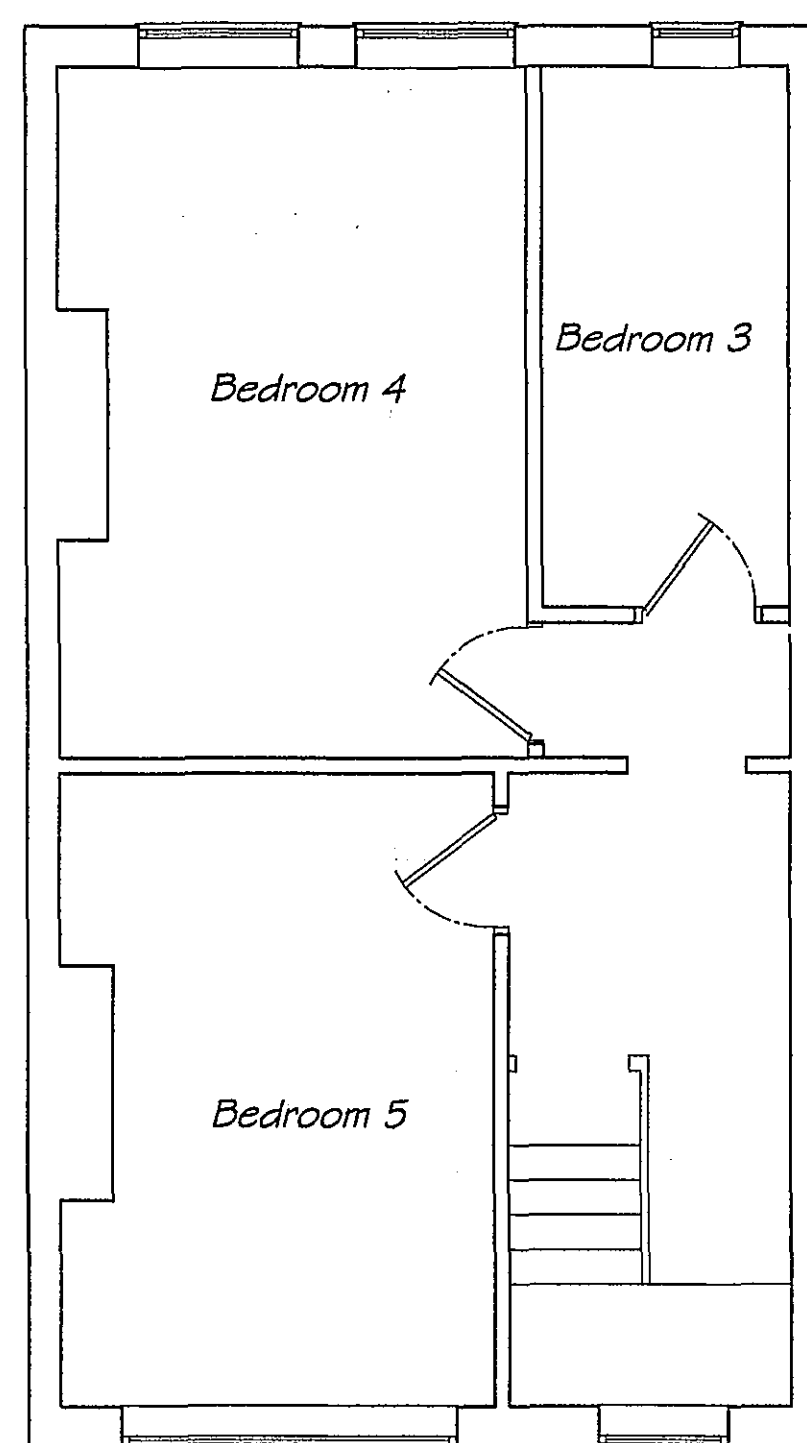


1st Floor

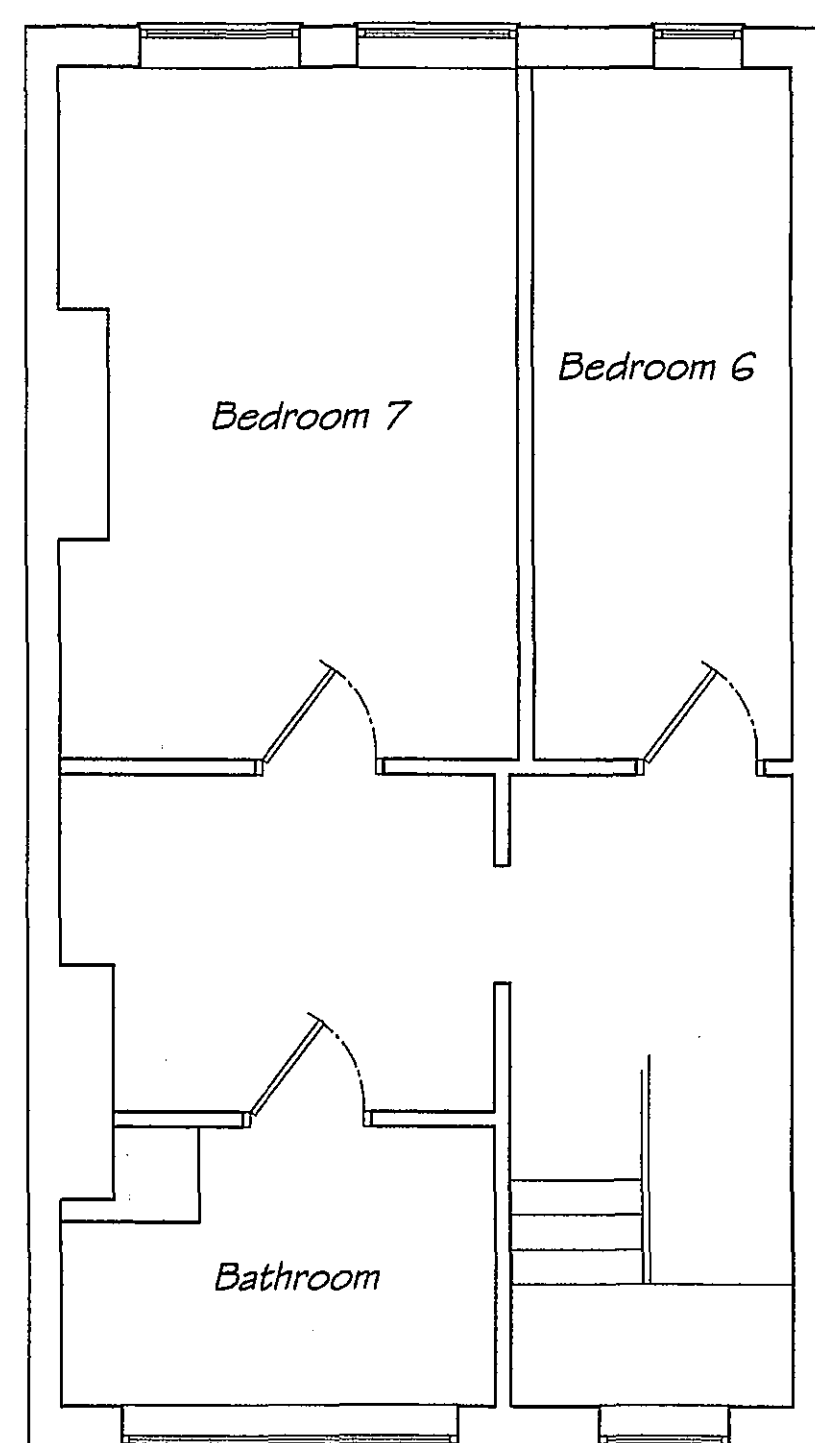


2nd Floor

Plans As Existing

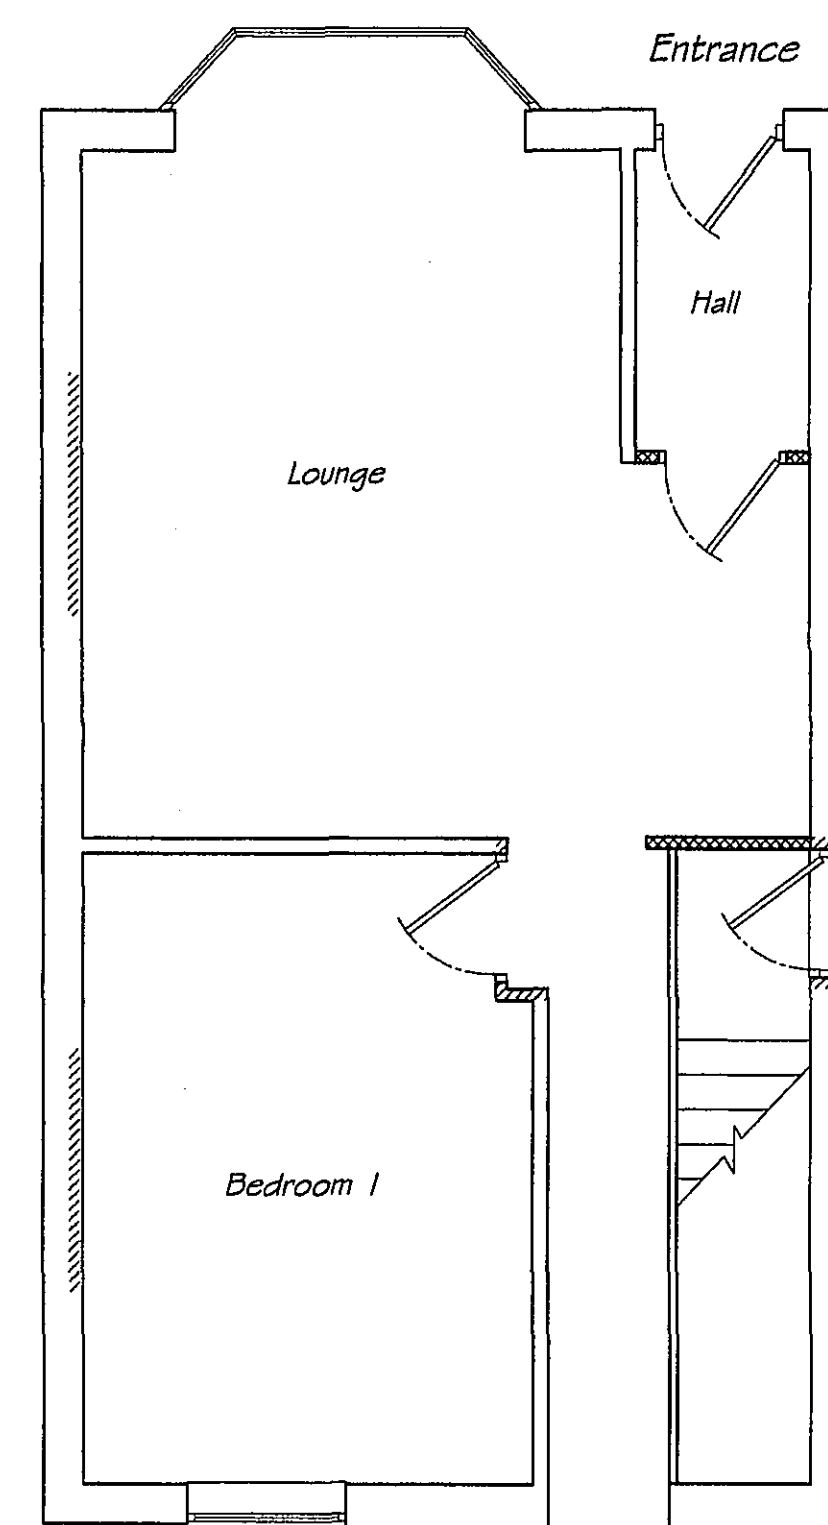


Ground Floor

1:50

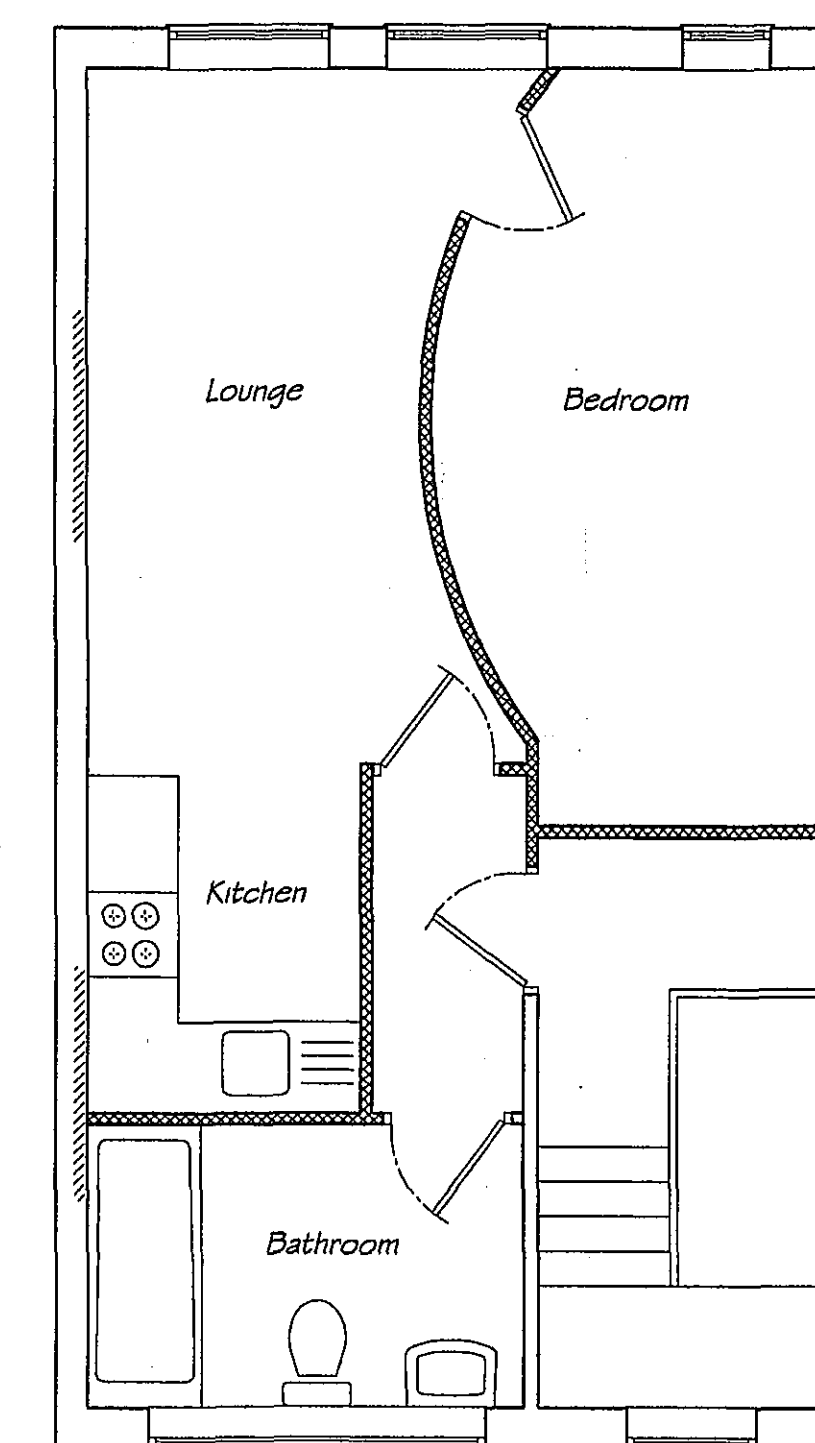


1st Floor

Form New Entrance
Where Previous
External Doorway
Has Been Blocked up.

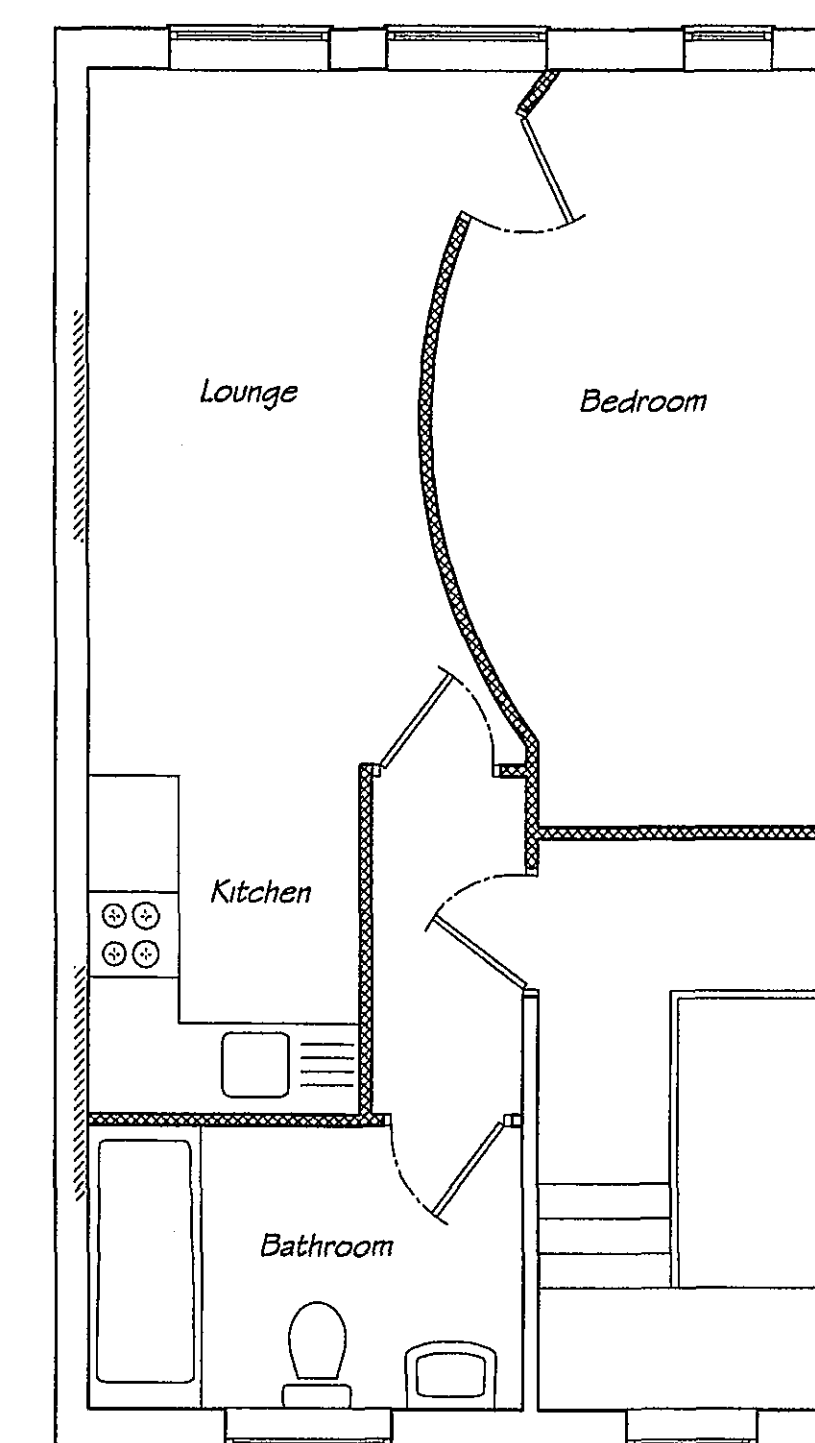

2nd Floor

Plans As Proposed

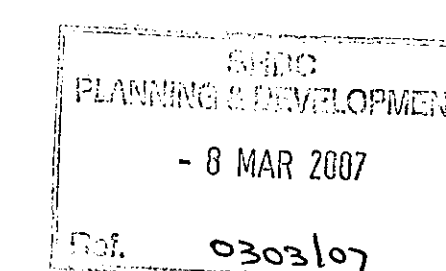

DETERMINED
PLAN

ISSUE	DESCRIPTION	APPR'd	DATE
POD DESIGNS 7 THE TENTERS, HOLBEACH, Lincs. PE12 7AR PHONE / FAX: (01430) 420412			
Client: Ms. L. Earl.			
Project: Proposed Change of use To Form Three Flats			
Drawing: 36 Pinchbeck Rd. Spalding, Lincs.			
Drawing: Plan As Existing			
Drawing: Plan As Proposed			
Drawn: JCP	Scale: 1:50	Date: Mar. 07	Checked: Approved.
DWG. No. 5989 - 001	ISSUE.		