


0m 25m 50m 75m 100m 125m

VISUAL SCALE 1:1250 @ a3

0m 5m 10m 15m 20m 25m

VISUAL SCALE 1:250 @ a3

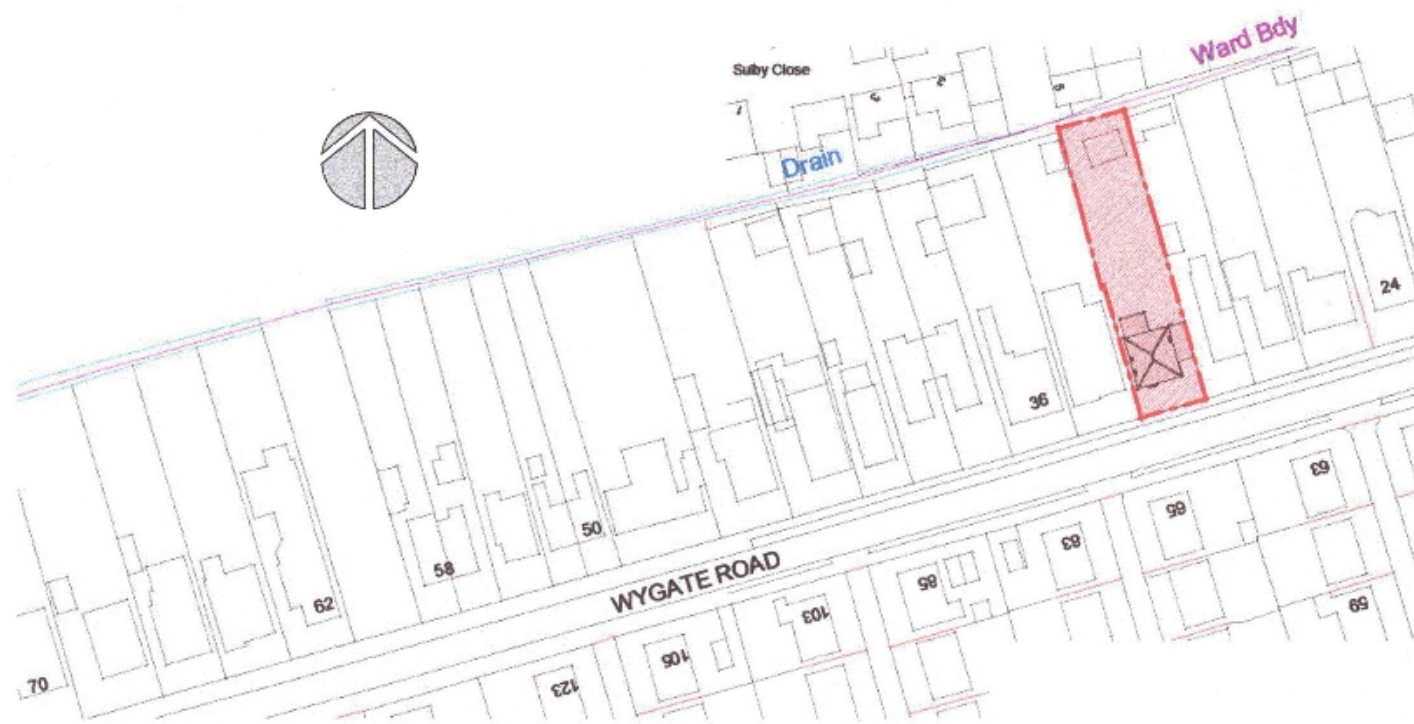

Location Plan

1:1250

