


VISUAL SCALE 1:1250 @ a3

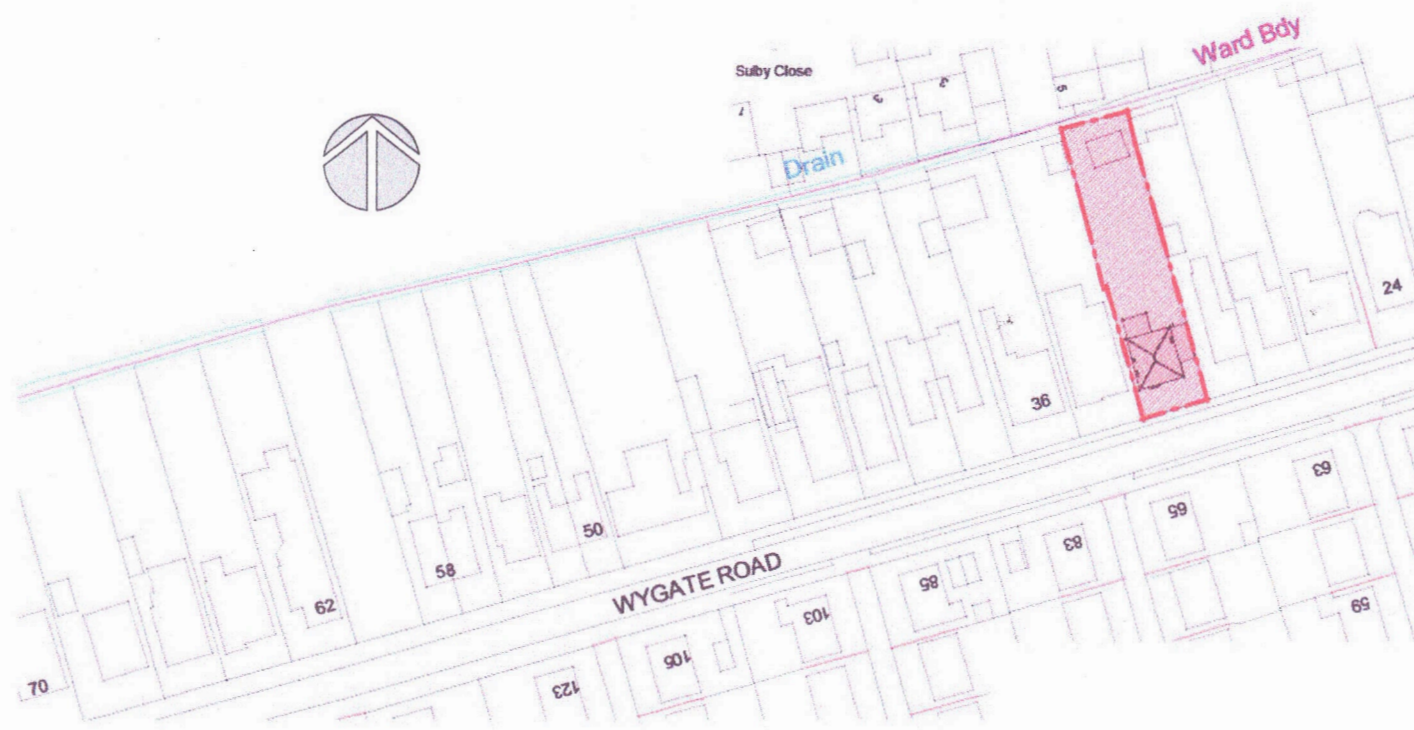

VISUAL SCALE 1:250 @ a3



Location Plan

1:1250

