



NOTE  
This drawing has been prepared from historical information that cannot be guaranteed accurate. Responsibility is not accepted for errors made by others in scaling from this drawing. All construction information should be taken from figured dimensions only. All dimensions should be checked on site prior to the manufacture of any components. No services should pass through or over the Boxes & Parcels room. No sprinklers to be located in the Comms Room

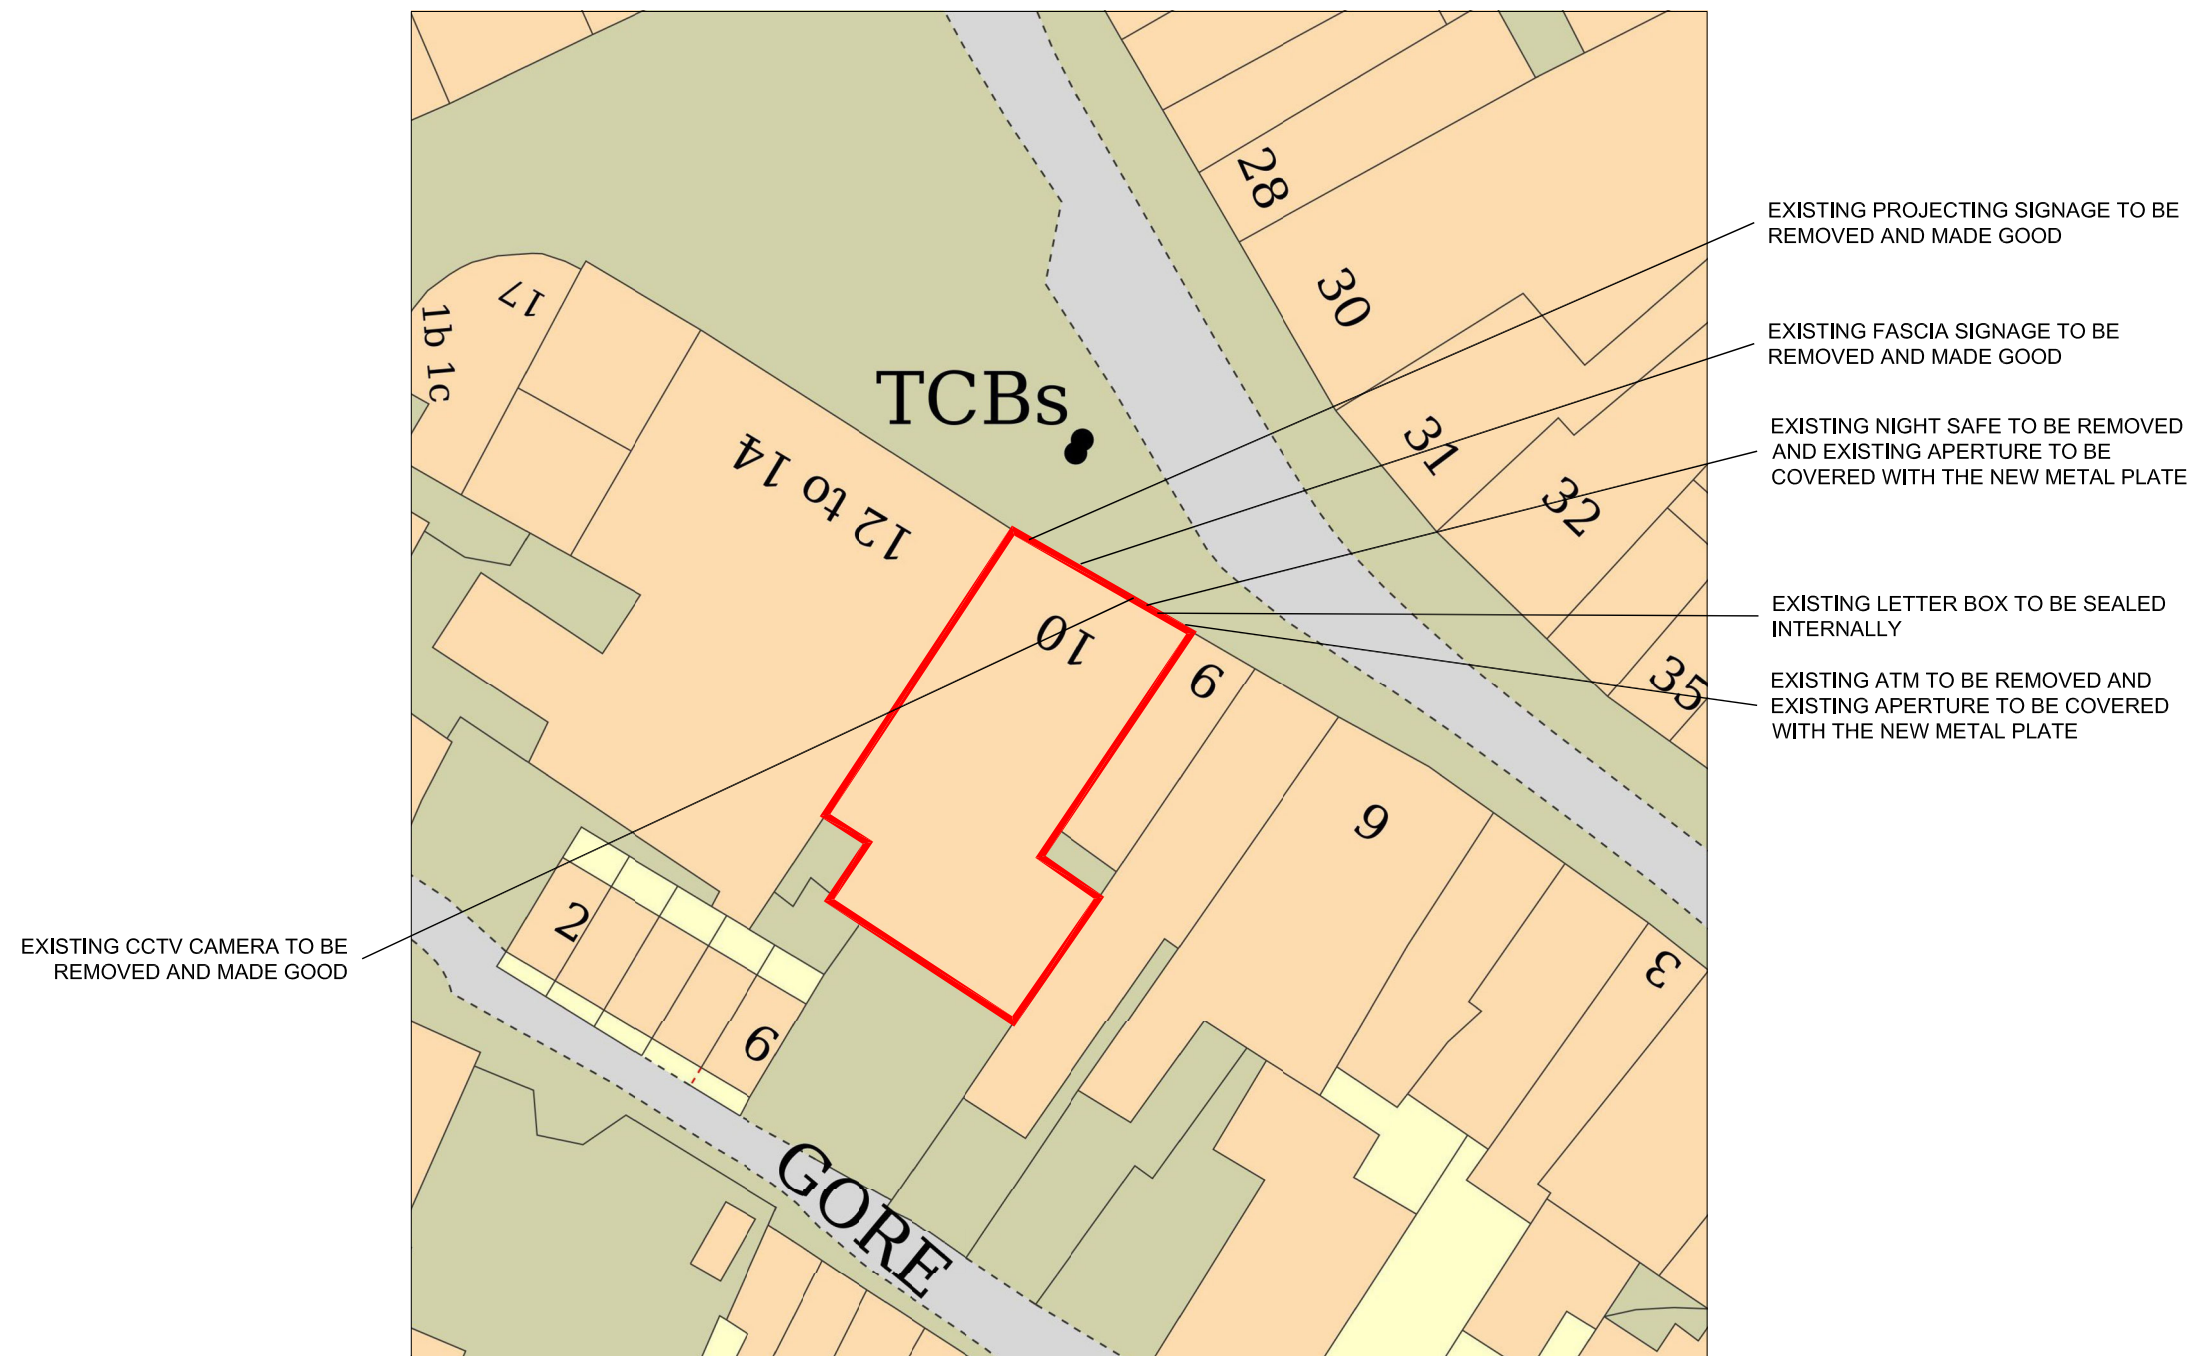

BLOCK PLAN - 1:500@A3

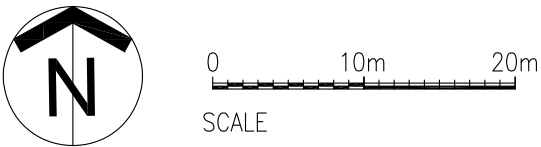

PLANNING



ISG  
Boleyn House,  
St Augustines  
Business Park,  
Whitstable,  
Kent CT5 2QJ

Project  
**SPALDING**  
  
10 HALL PLACE  
SPALDING  
PE11 1SR  
PIM No.



Drawing Title  
**BLOCK PLAN**  
  
**CLOSURE 2024**

|                                        |              |                     |                    |
|----------------------------------------|--------------|---------------------|--------------------|
| Branch Sort Code                       | Branch ID    | Supplier Project No |                    |
|                                        |              | BY109227            |                    |
| Scale<br>1:500@A3                      | Drawn<br>ICT | Checked<br>PC       | Date<br>27/03/2024 |
| Drg.No<br>BY109227_341                 |              |                     | Revision<br>-      |
| Architectural Practice: ISG Design Hub |              |                     |                    |