

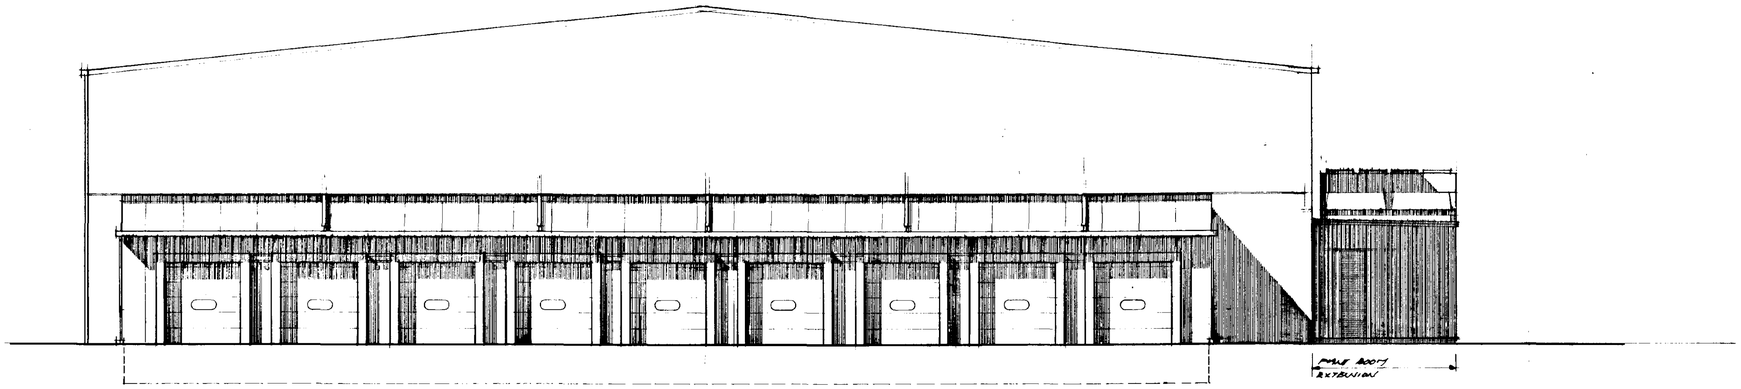


NORTH WEST ELEVATION

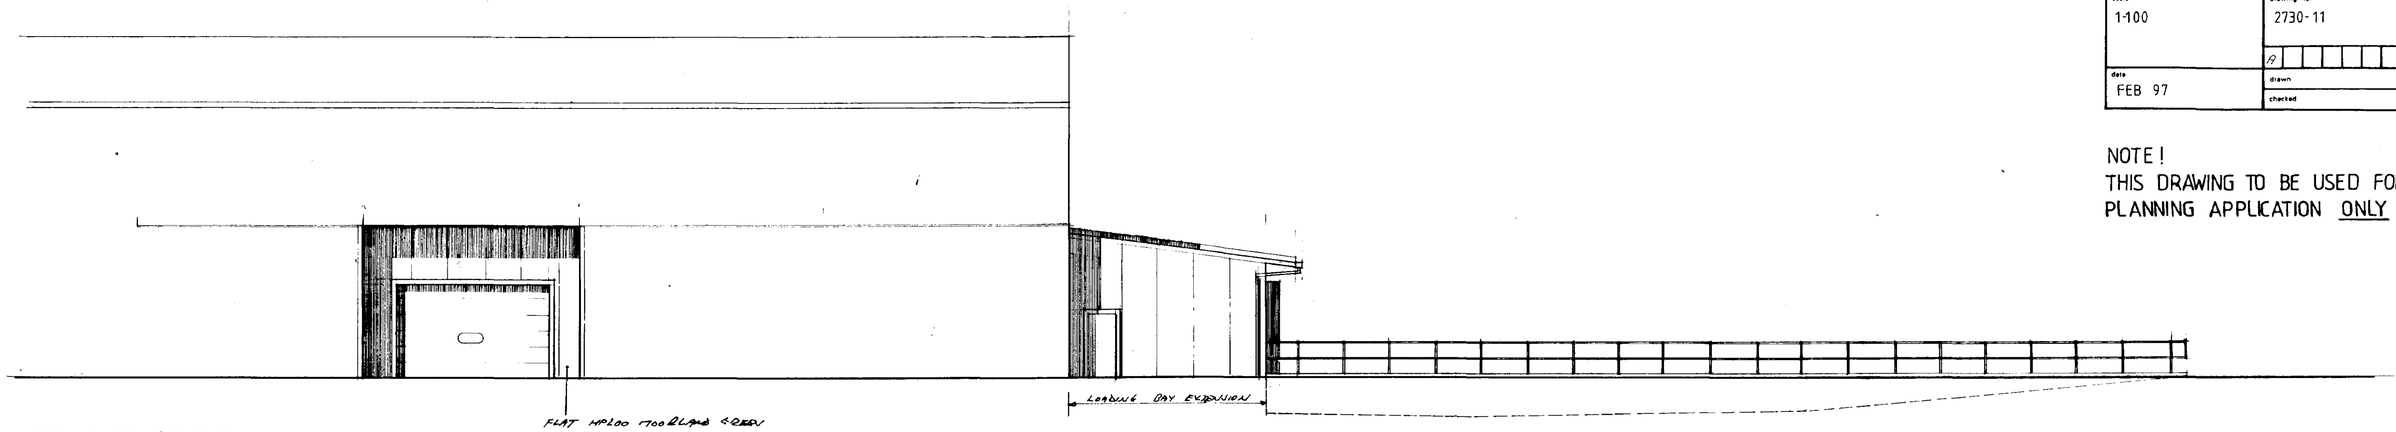


NORTH EAST ELEVATION

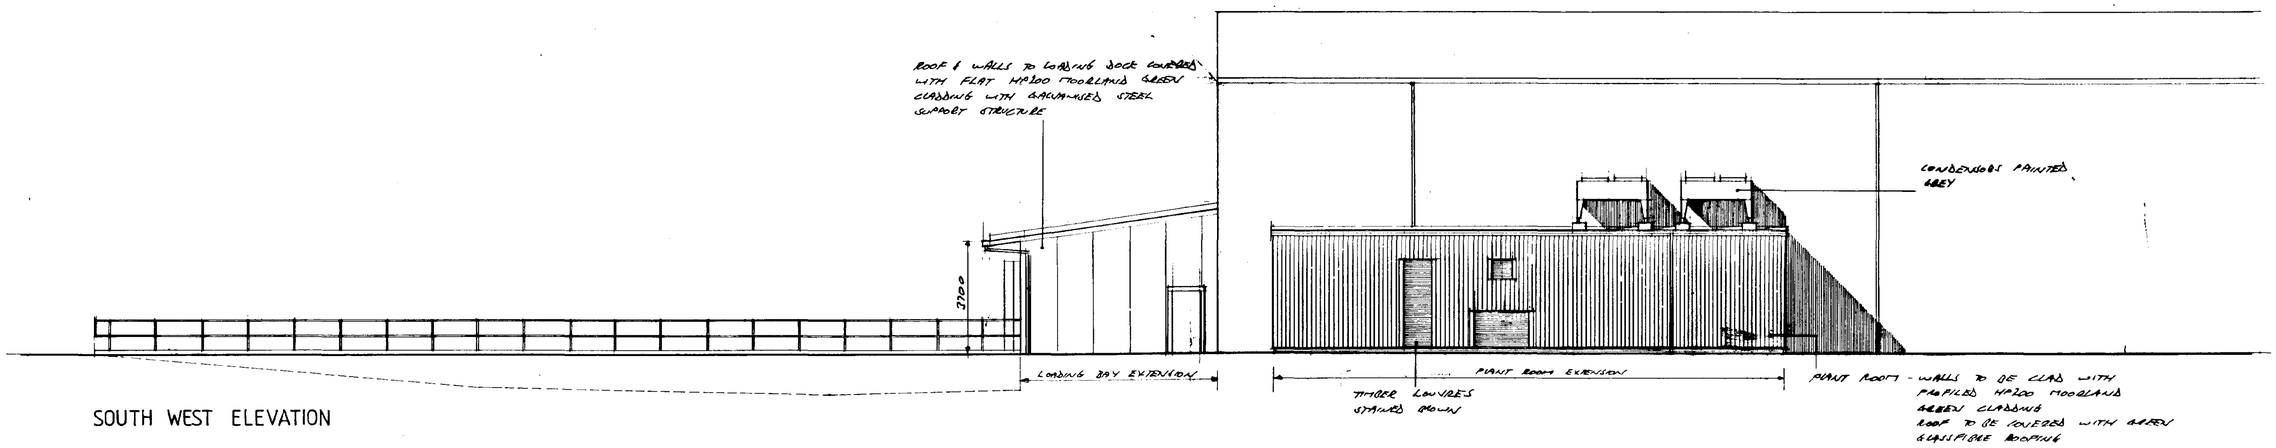


SOUTH WEST ELEVATION

0857/97

**CONTRACTOR TO CHECK ALL DIMENSIONS ON SITE BEFORE WORK COMMENCES.**

| revision | date | init. | revision details |
|---|---|---|---|
| A | 8-5-97 | | CHANGE TO MATCH UNIT SIZES |


**PODDINGTONS**

Architectural Design Consultants

44 Double Street, Spalding, Lincs. PE11 2AB
Tel: 0775 761856 & 768296. Fax: 0775 710218


project
FOWLER WELCH LTD.
WEST MARSH ROAD,
SPALDING.
PROPOSED SUNKEN LOADING DOCK & PLANT ROOM EXTENSION.

drawing
ELEVATIONS

| scale | drawing no. |
|---|---|
| 1-100 | 2730-11 A |
| date: FEB 97 | drawn / checked |

NOTE !
THIS DRAWING TO BE USED FOR PLANNING APPLICATION ONLY

CONTRACTOR TO CHECK
ALL DIMENSIONS ON SITE
BEFORE WORK COMMENCES.

| revision | date | init. | revision details |
|---|---|---|---|
| A | 4.3.97 | | CHANGE TO TIMBER CLADDING DETAILS |

0307/97

DETERMINED PLAN


PODDINGTONS
Architectural Design Consultants
44 Double Street, Spalding, Lincs. PE11 2AB
Tel: 01775 761856 & 768296. Fax: 01775 710218


project
FOWLER WELCH LTD.
WEST MARSH ROAD,
SPALDING.
PROPOSED SUNKEN LOADING DOCK &
PLANT ROOM EXTENSIONS.

drawing
FLOOR PLAN

| scale | drawing no. |
|---|---|
| 1-100 | 2730-10 A |
| date: FEB 97 | drawn / checked |

NOTE!
THIS DRAWING TO BE USED
FOR PLANNING APPLICATION
ONLY

EXISTING DOCK OPENING

EXISTING DOWN

SUNKEN DOCK

UNDER WHEEL

1
2
3
4
5
6
7
8
9

35500

CONSOLIDATION AREA

30 000

approx 6500

EXISTING

CLADDING AROUND EXISTING ATTENTY BLOCK

HATCHED AREAS DENOTE EXTENSIONS

APPROX POSITION ELECTRIC CABLE

APPROX POSITION COMMUNICATIONS CABLE

4700

16740