



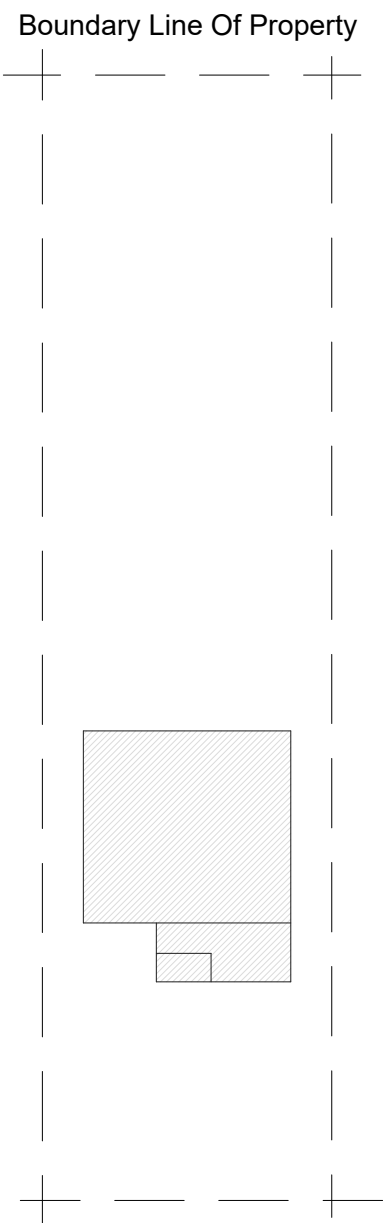

Existing Building Layout

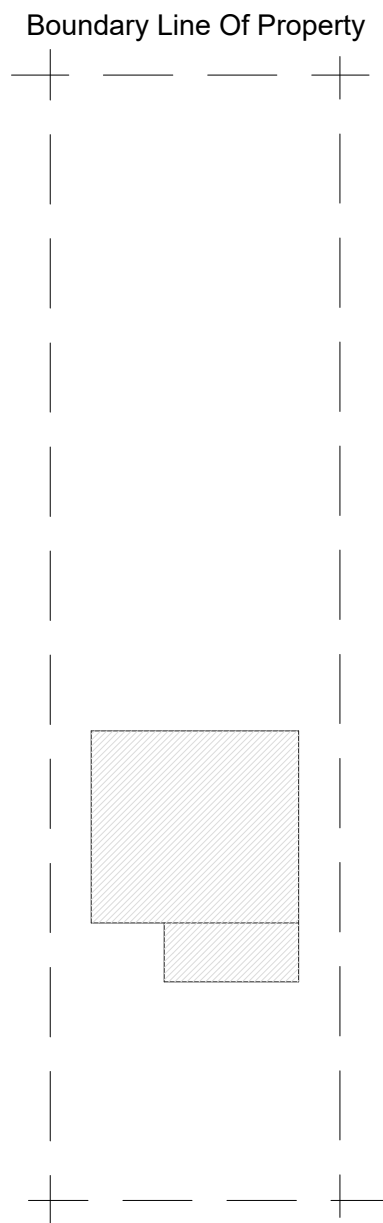

Proposed Building Layout



3, Exeter Drive

Fresh Approach
Hedgefield Hurn
Gosberton Riseagate
Spalding
Lincolnshire
PE11 4JE

meadstone

Tel: 01775 750345
Fax: 01775 750567
enquiries@meadstone.co.uk
www.meadstone.co.uk

Drawing Title: PLAN LAYOUT

Contractor: N/A

Architect: MEADSTONE

Status: PLANNING

Scale: 1:100

Checked:

REV B - Mar 24 - Revise To Client Comments - MS
REV A - Mar 24 - Update Info. - MS

Drawn: MS

Date: 02.07.2023

Drawing No.: SC2307-1000

Revision: B