




South West

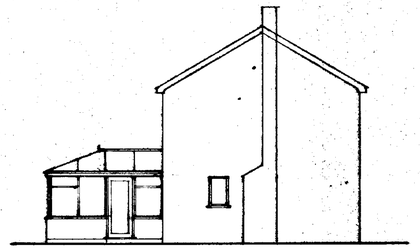


South East

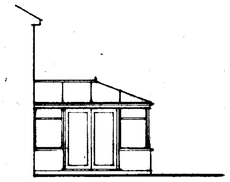


North West.

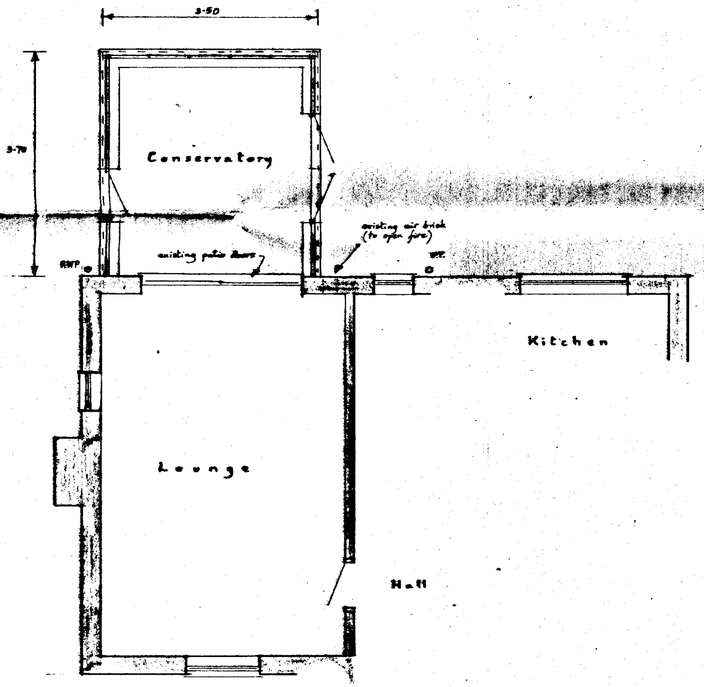

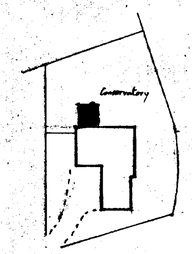

Site Layout.

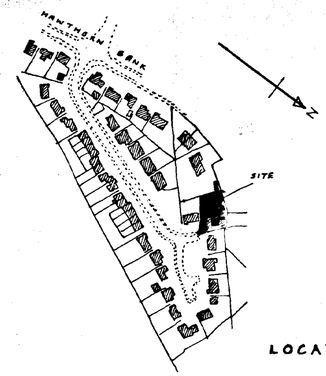

LOCATION Scale 1:2500
O.S. Map ref TF 2321

SHDC
Planning & Development
11 MAR 2003
Ref 0309/03

DETERMINED
PLAN

Proposed Conservatory
Mr. and Mrs. S. R. Luke,
13, Ambleside Drive,
SPALDING.

Written dimensions to be used in preference to scaled, and all measurements to be verified by checking on site.	Scale 1:100
Local Authority Ref. Planning	Drawing No. 230310
Building Regulations	Date March 2003.

A. ROFFE
BUILDING DESIGN & PLANS
1, Green Lane,
SPALDING, Lincs. PE11 2YB
Tel: 01775-723 680