


Spec

Plan n 4, Abbey Buildings

- Wall to be built on New Footings
- Fix fixings into existing walls
- Re-claimed bricks

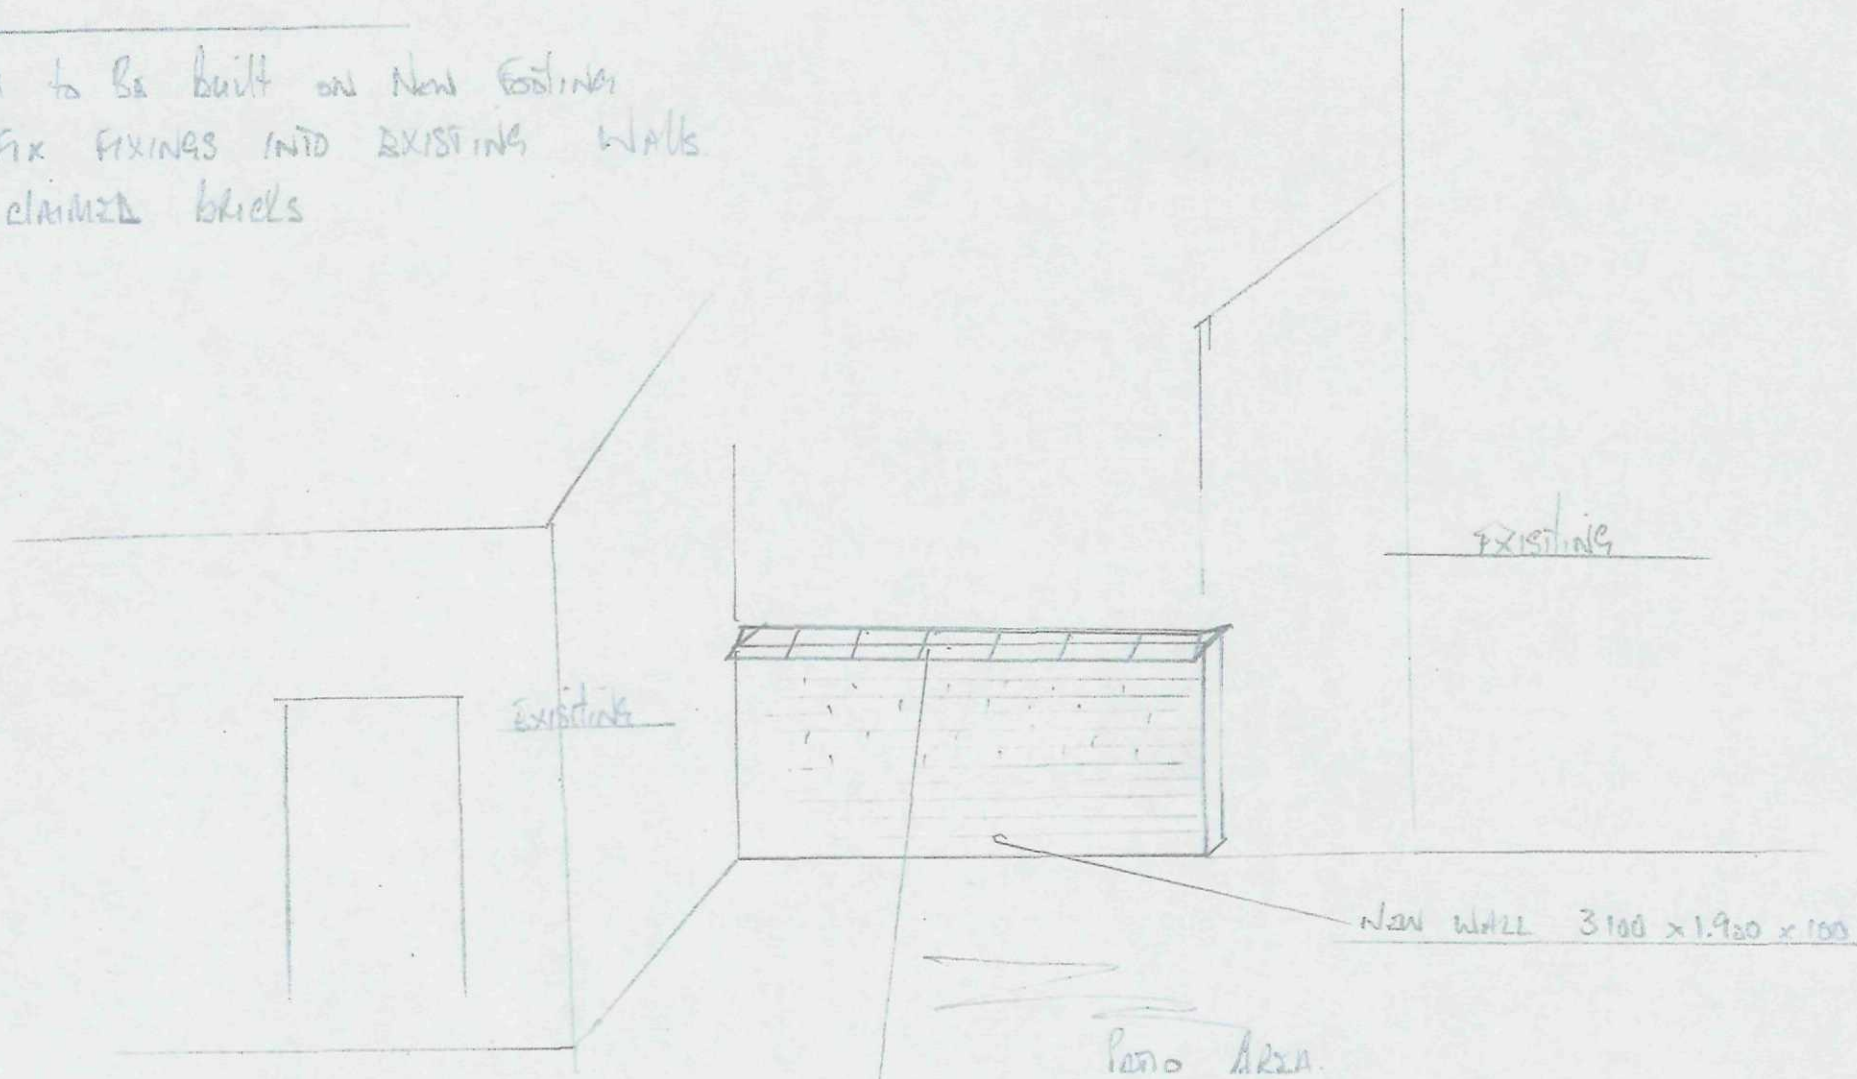

SHDC
Planning & Development
30 APR 2009
Ref: 0310/09

DETERMINED
PLAN