


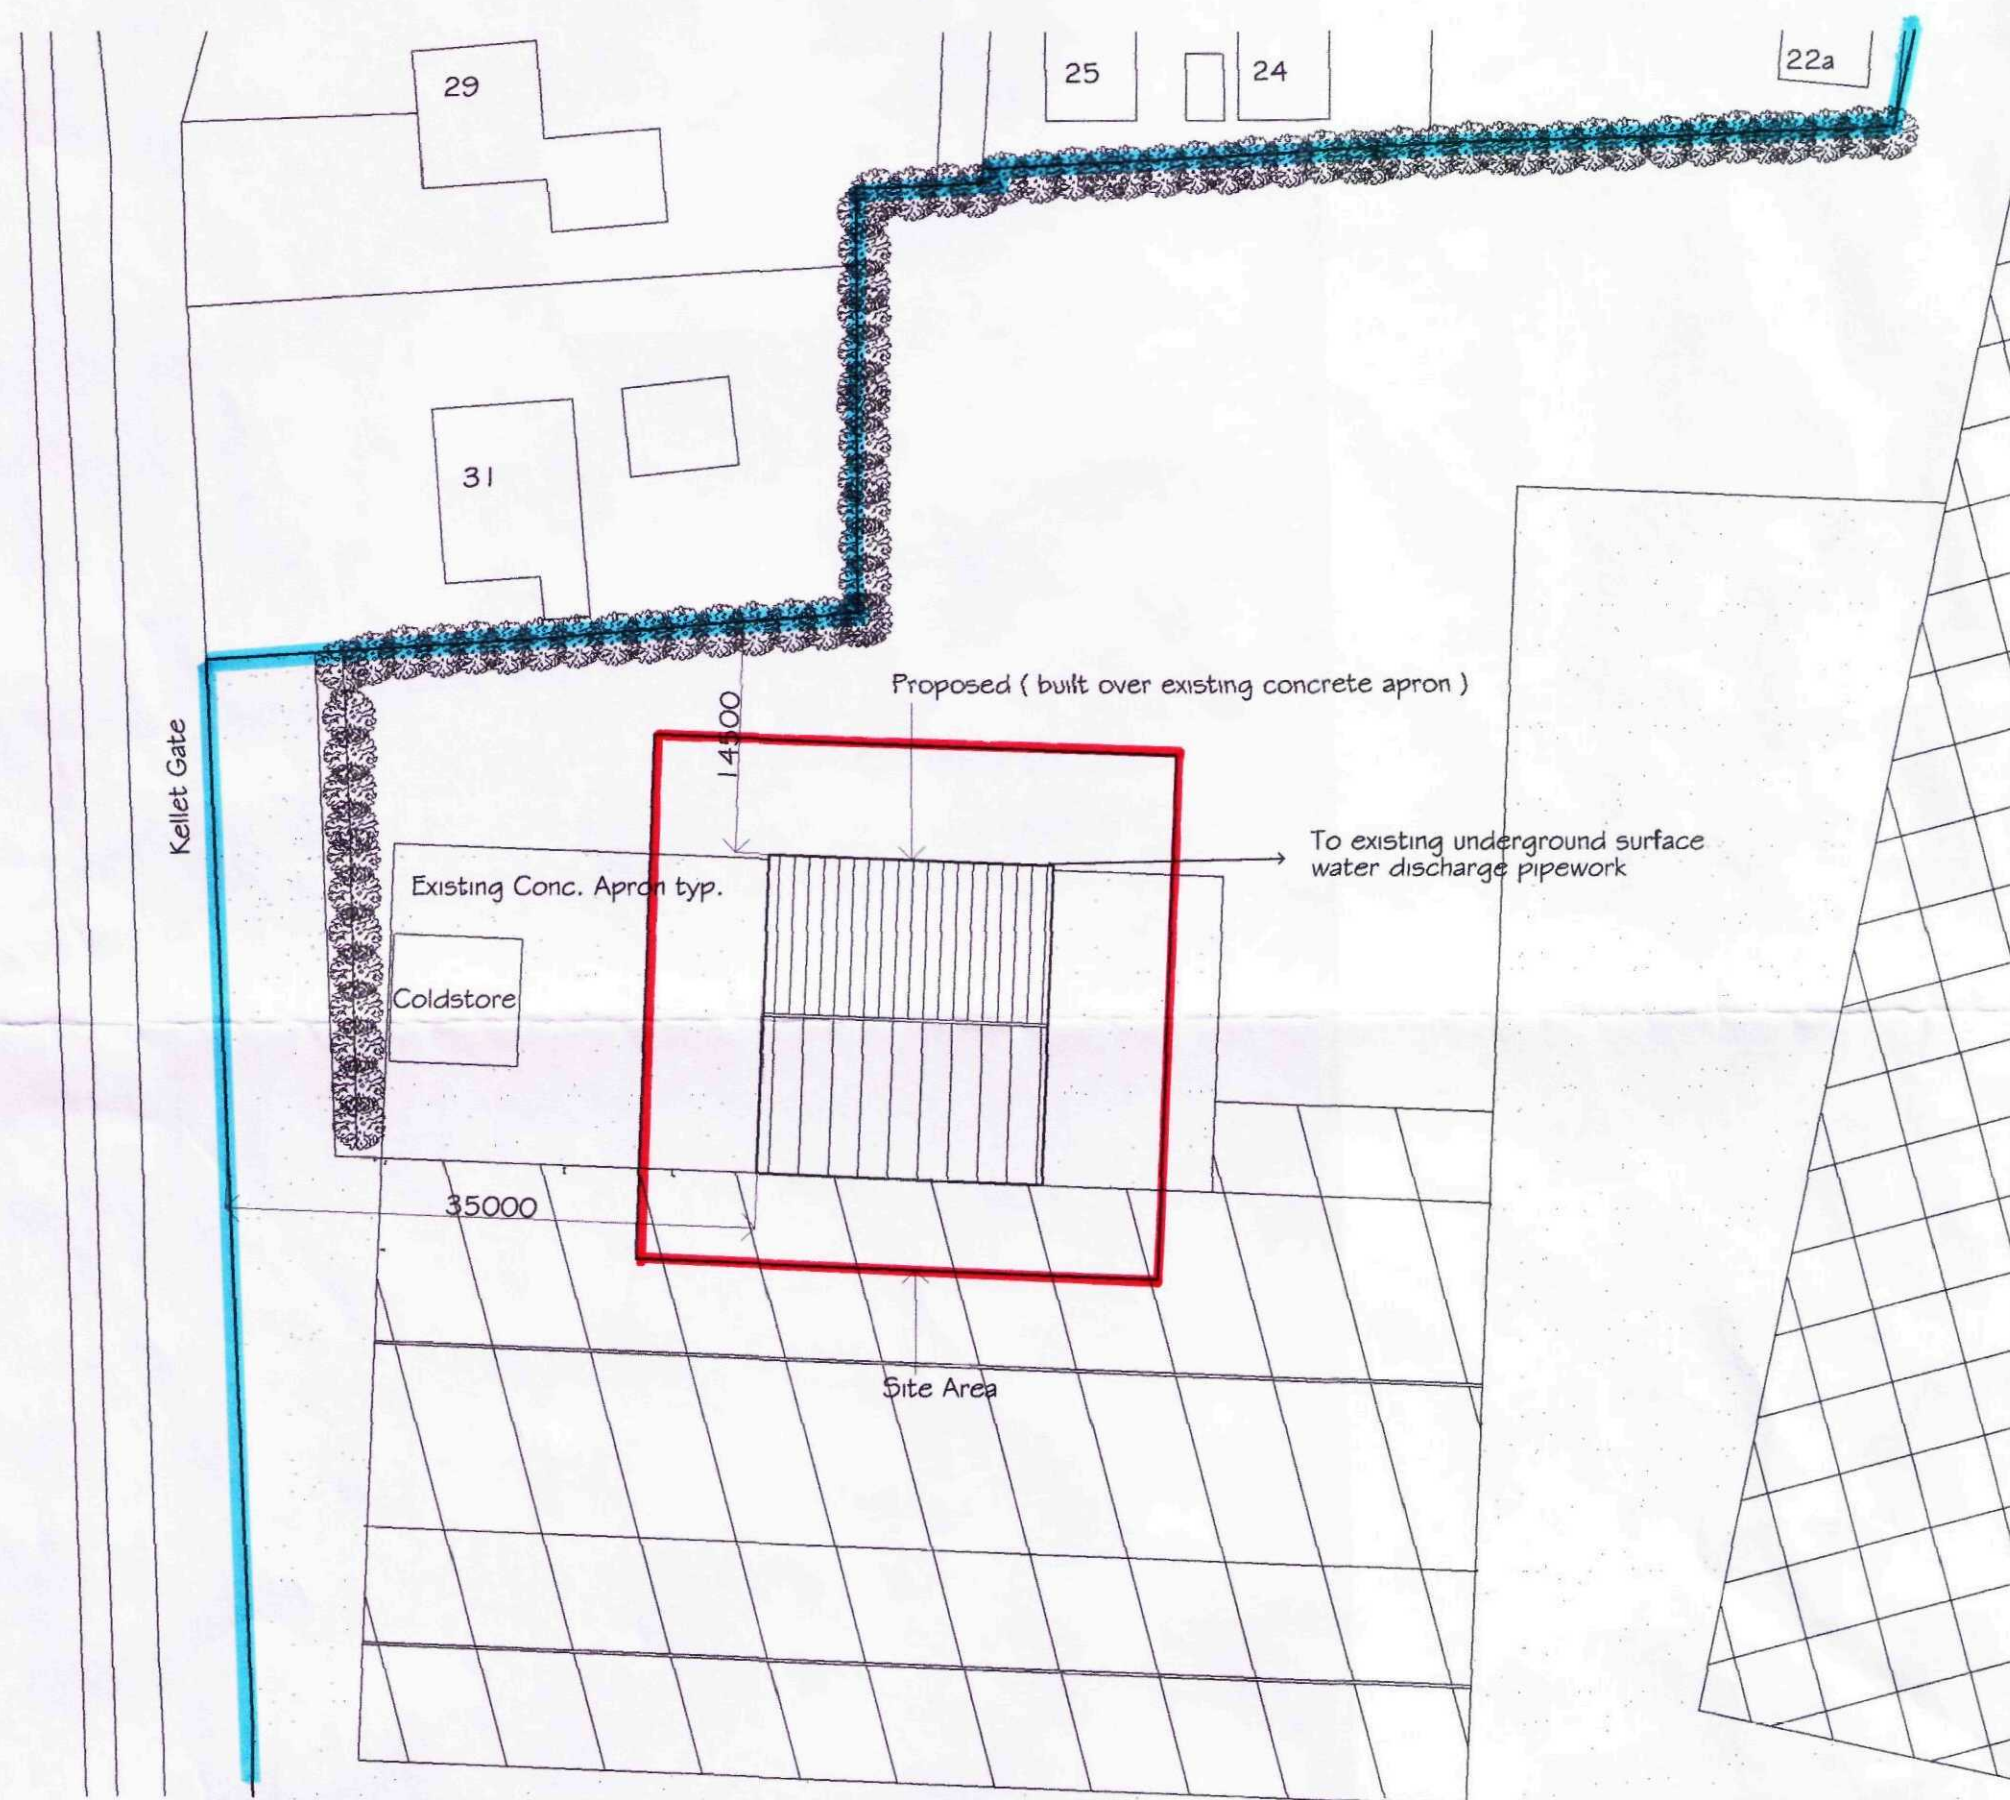


Block Plan
Scale 1/500
Site Area = 0.12 ha



Location Plan

Scale 1/1250
Ordnance Survey (c) Crown Copyright 2015.
All rights reserved. Licence number 100022432

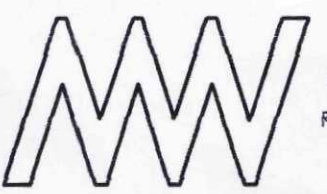REVISIONS		BY	DATE
DRAWN	MJW	DATE	1/4/15
SCALE	1/500 1/1250	CHECKED	
CLIENT Chms Eley (Produce) Ltd Kellet Gate Low Fulney Spalding Lincs PE12 6EH			
PROJECT Proposed agricultural general purpose / box storage extension to existing buildings			
DETAILS Location & Block Plan			
 Malcolm Watson architectural - detailing services Residential - Commercial - Industrial - Agricultural Planning & Building Regulations Submissions			
13 Wimberley Way, Finchbeck, Spalding, Lincs. PE11 3RY. Tel / Fax : 01775 767650 email : mjw.13@btinternet.com			
DRWG No.423/LP/BP/2015			