


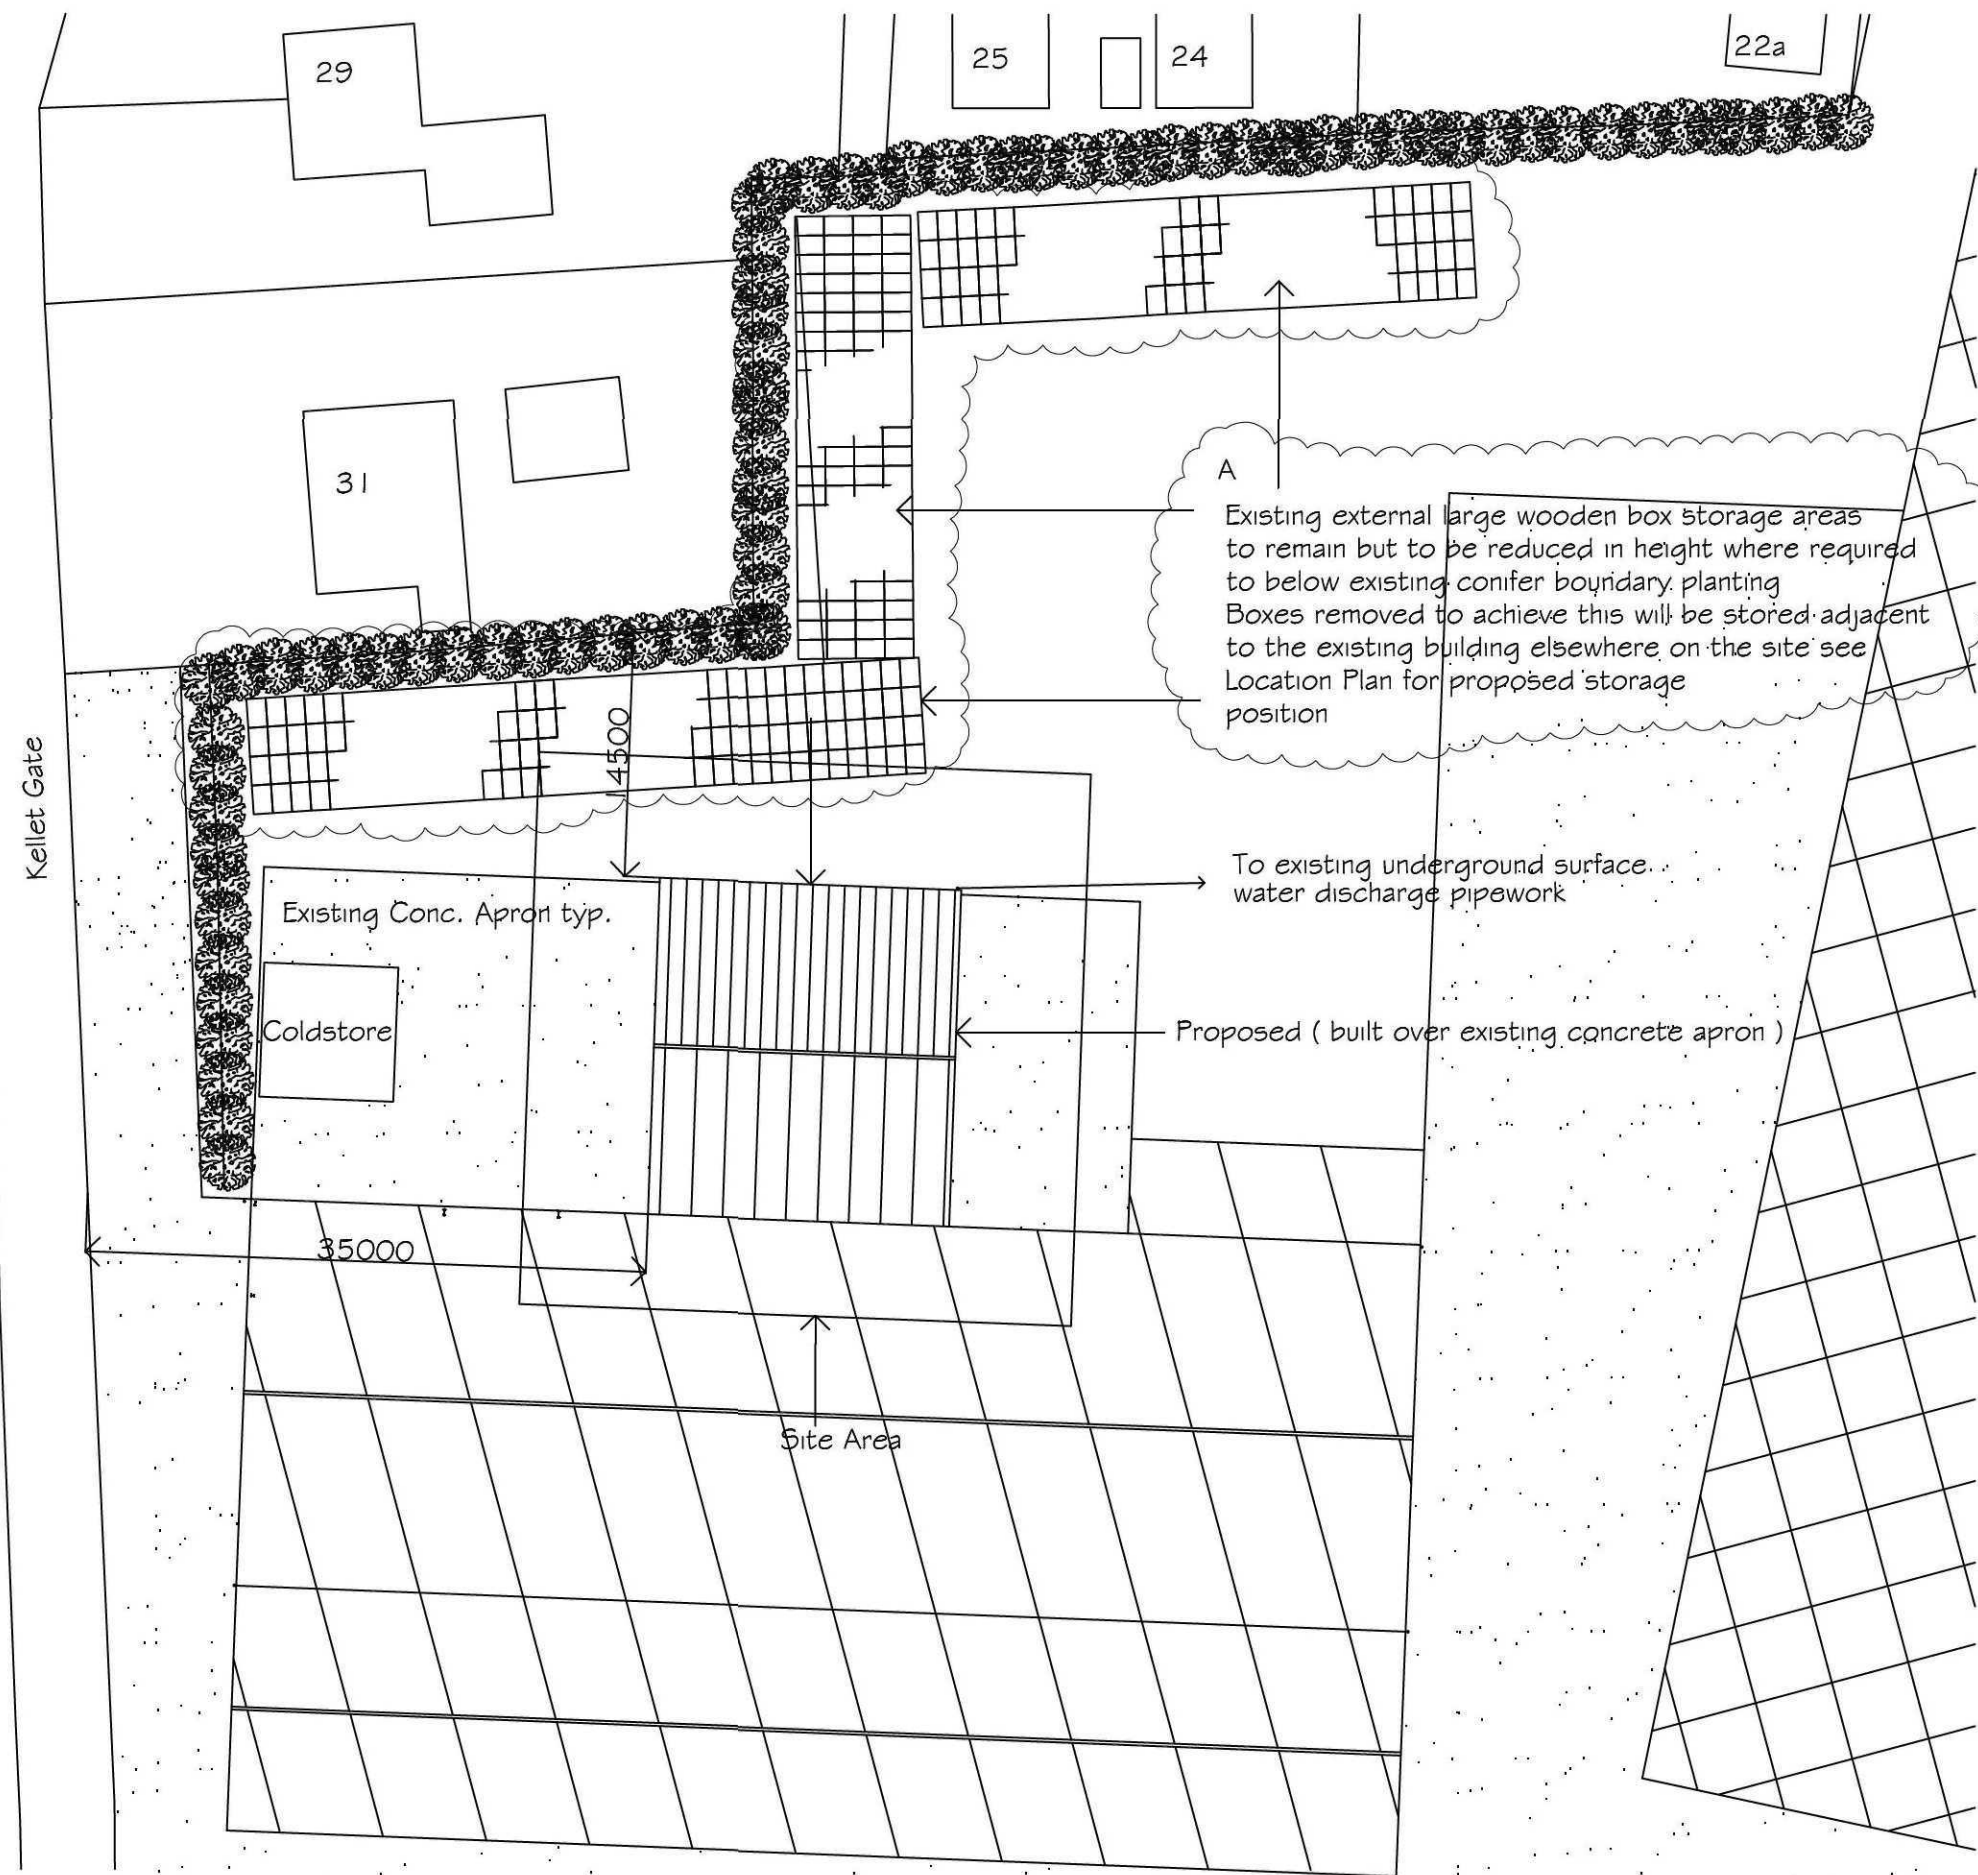

Block Plan

Scale 1/500
Site Area = 0.12 ha



Location Plan

Scale 1/1250
Ordnance Survey (c) Crown Copyright 2015.
All rights reserved. Licence number 100022432


A Revised to suit SHDC Planning mjw 10/5/15
e mail 6/5/15

REVISIONS			BY	DATE
DRAWN	MJW	DATE		1/4/15
SCALE	1/500 1/1250	CHECKED		

CLIENT Chris Eley (Produce) Ltd
Kellet Gate
Low Fulney
Spalding
Lincs
PE12 6EH

PROJECT
Proposed agricultural general purpose /
box storage extension to existing buildings

DETAILS
Location & Block Plan

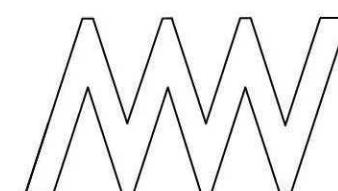

Malcolm Watson
architectural - detailing services
Residential - Commercial - Industrial - Agricultural
Planning & Building Regulations Submissions

13 Wimberley Way, Finchbeck, Spalding, Lincs. PE11 3RY.
Tel / Fax : 01775 767650
email : mjw.13@btinternet.com

DRWG No.423/LP/BP/2015^A