
To Planning

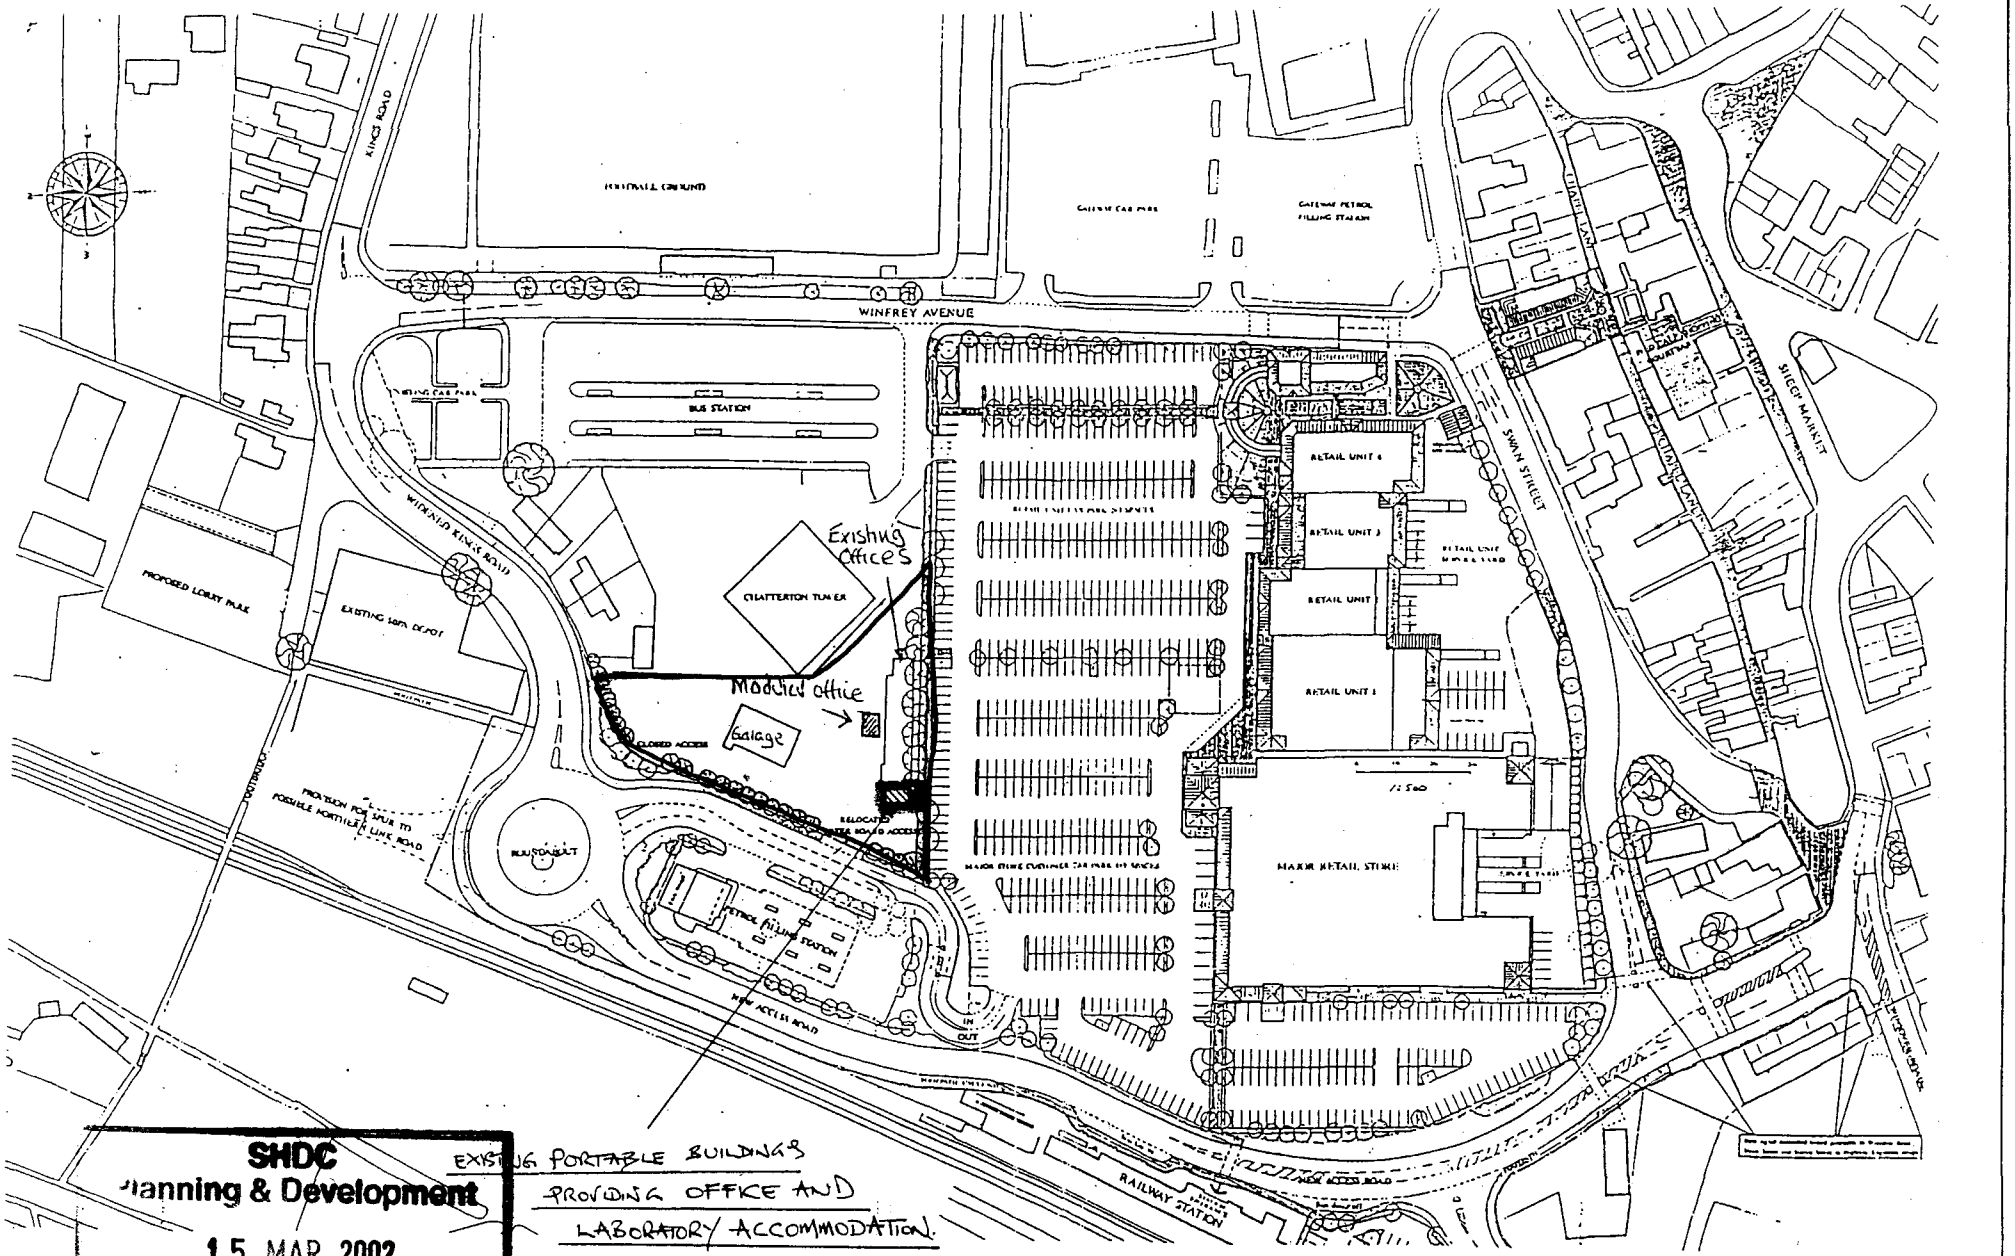

SHDC
Planning & Development
15 MAR 2002
Ref 0311/02

EXISTING PORTABLE BUILDINGS PROVIDING OFFICE AND LABORATORY ACCOMMODATION.


NRA
National Rivers Authority
Anglian Region
Northern Area
Aqua House
Harvey Street
Lincoln
LN1 1TF
Tel 01522 513100

Project: SPALDING OFFICE
RENEWAL OF PLANNING CONSENT.

Title: LOCATION PLAN


Scale: approx 1/ 2500 | Date: 5/97 | Sheet Size: A4
Engineer: NDR | Drawn by: TC
Drg. No.
Revision

OZALID (UK) LTD.

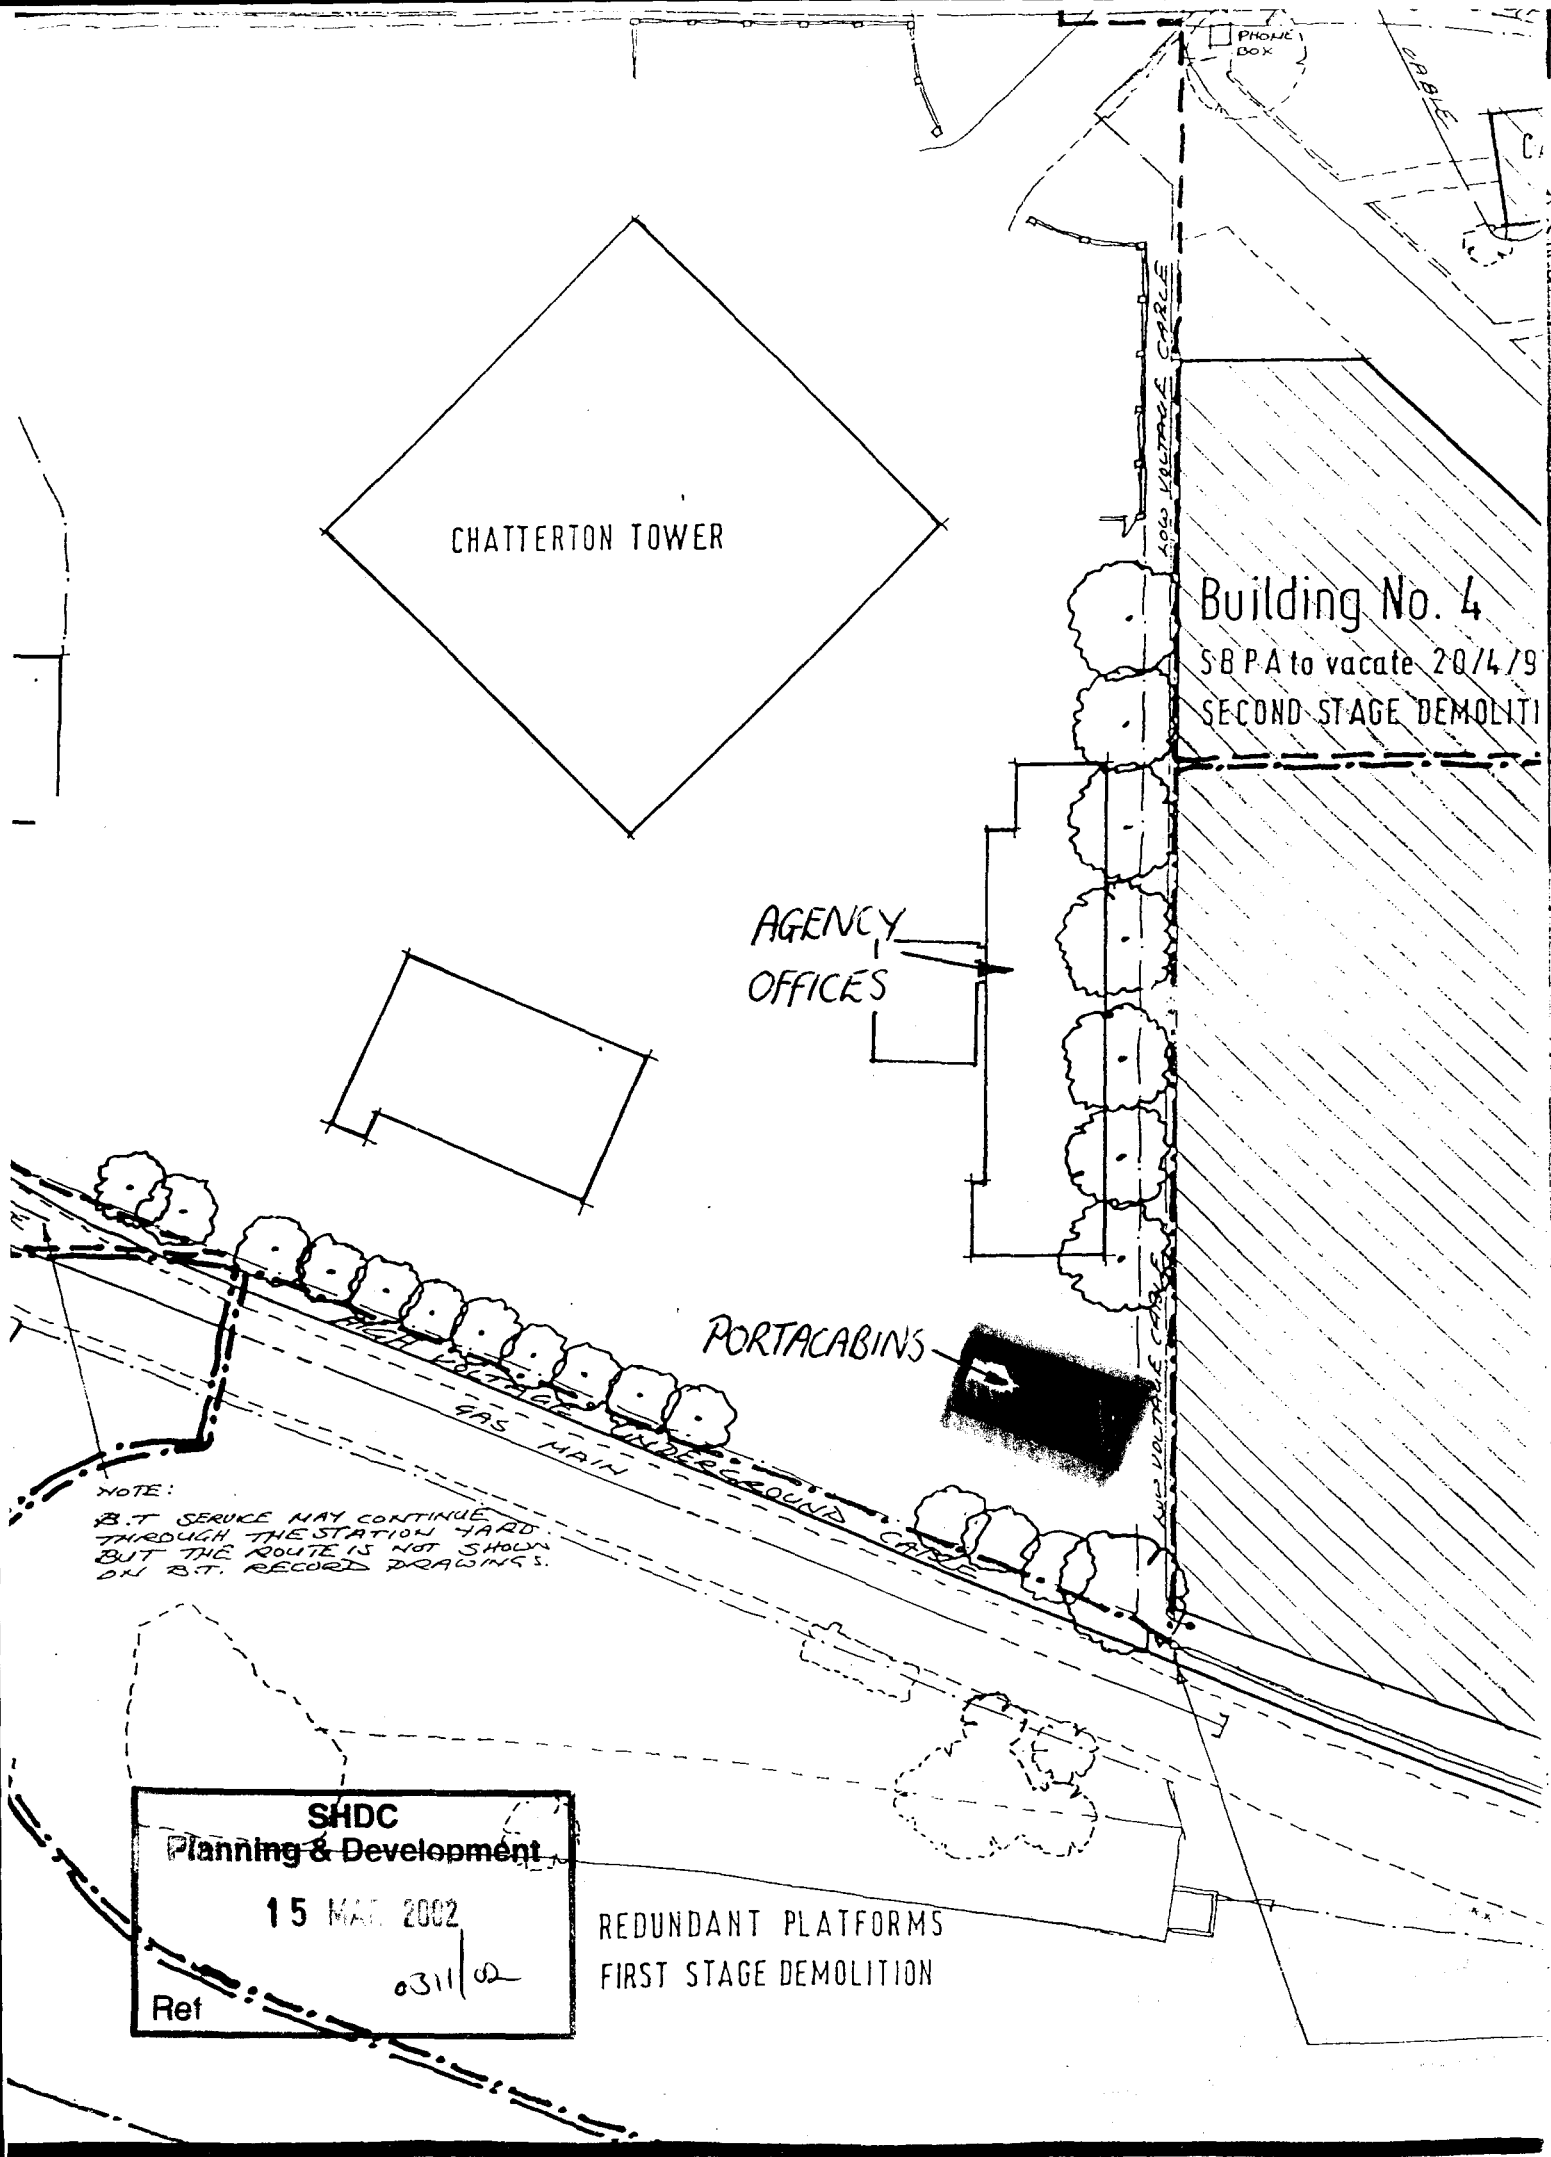

SHDC
Planning & Development
15 MAR 2002
0311/02
Ref

To Planning

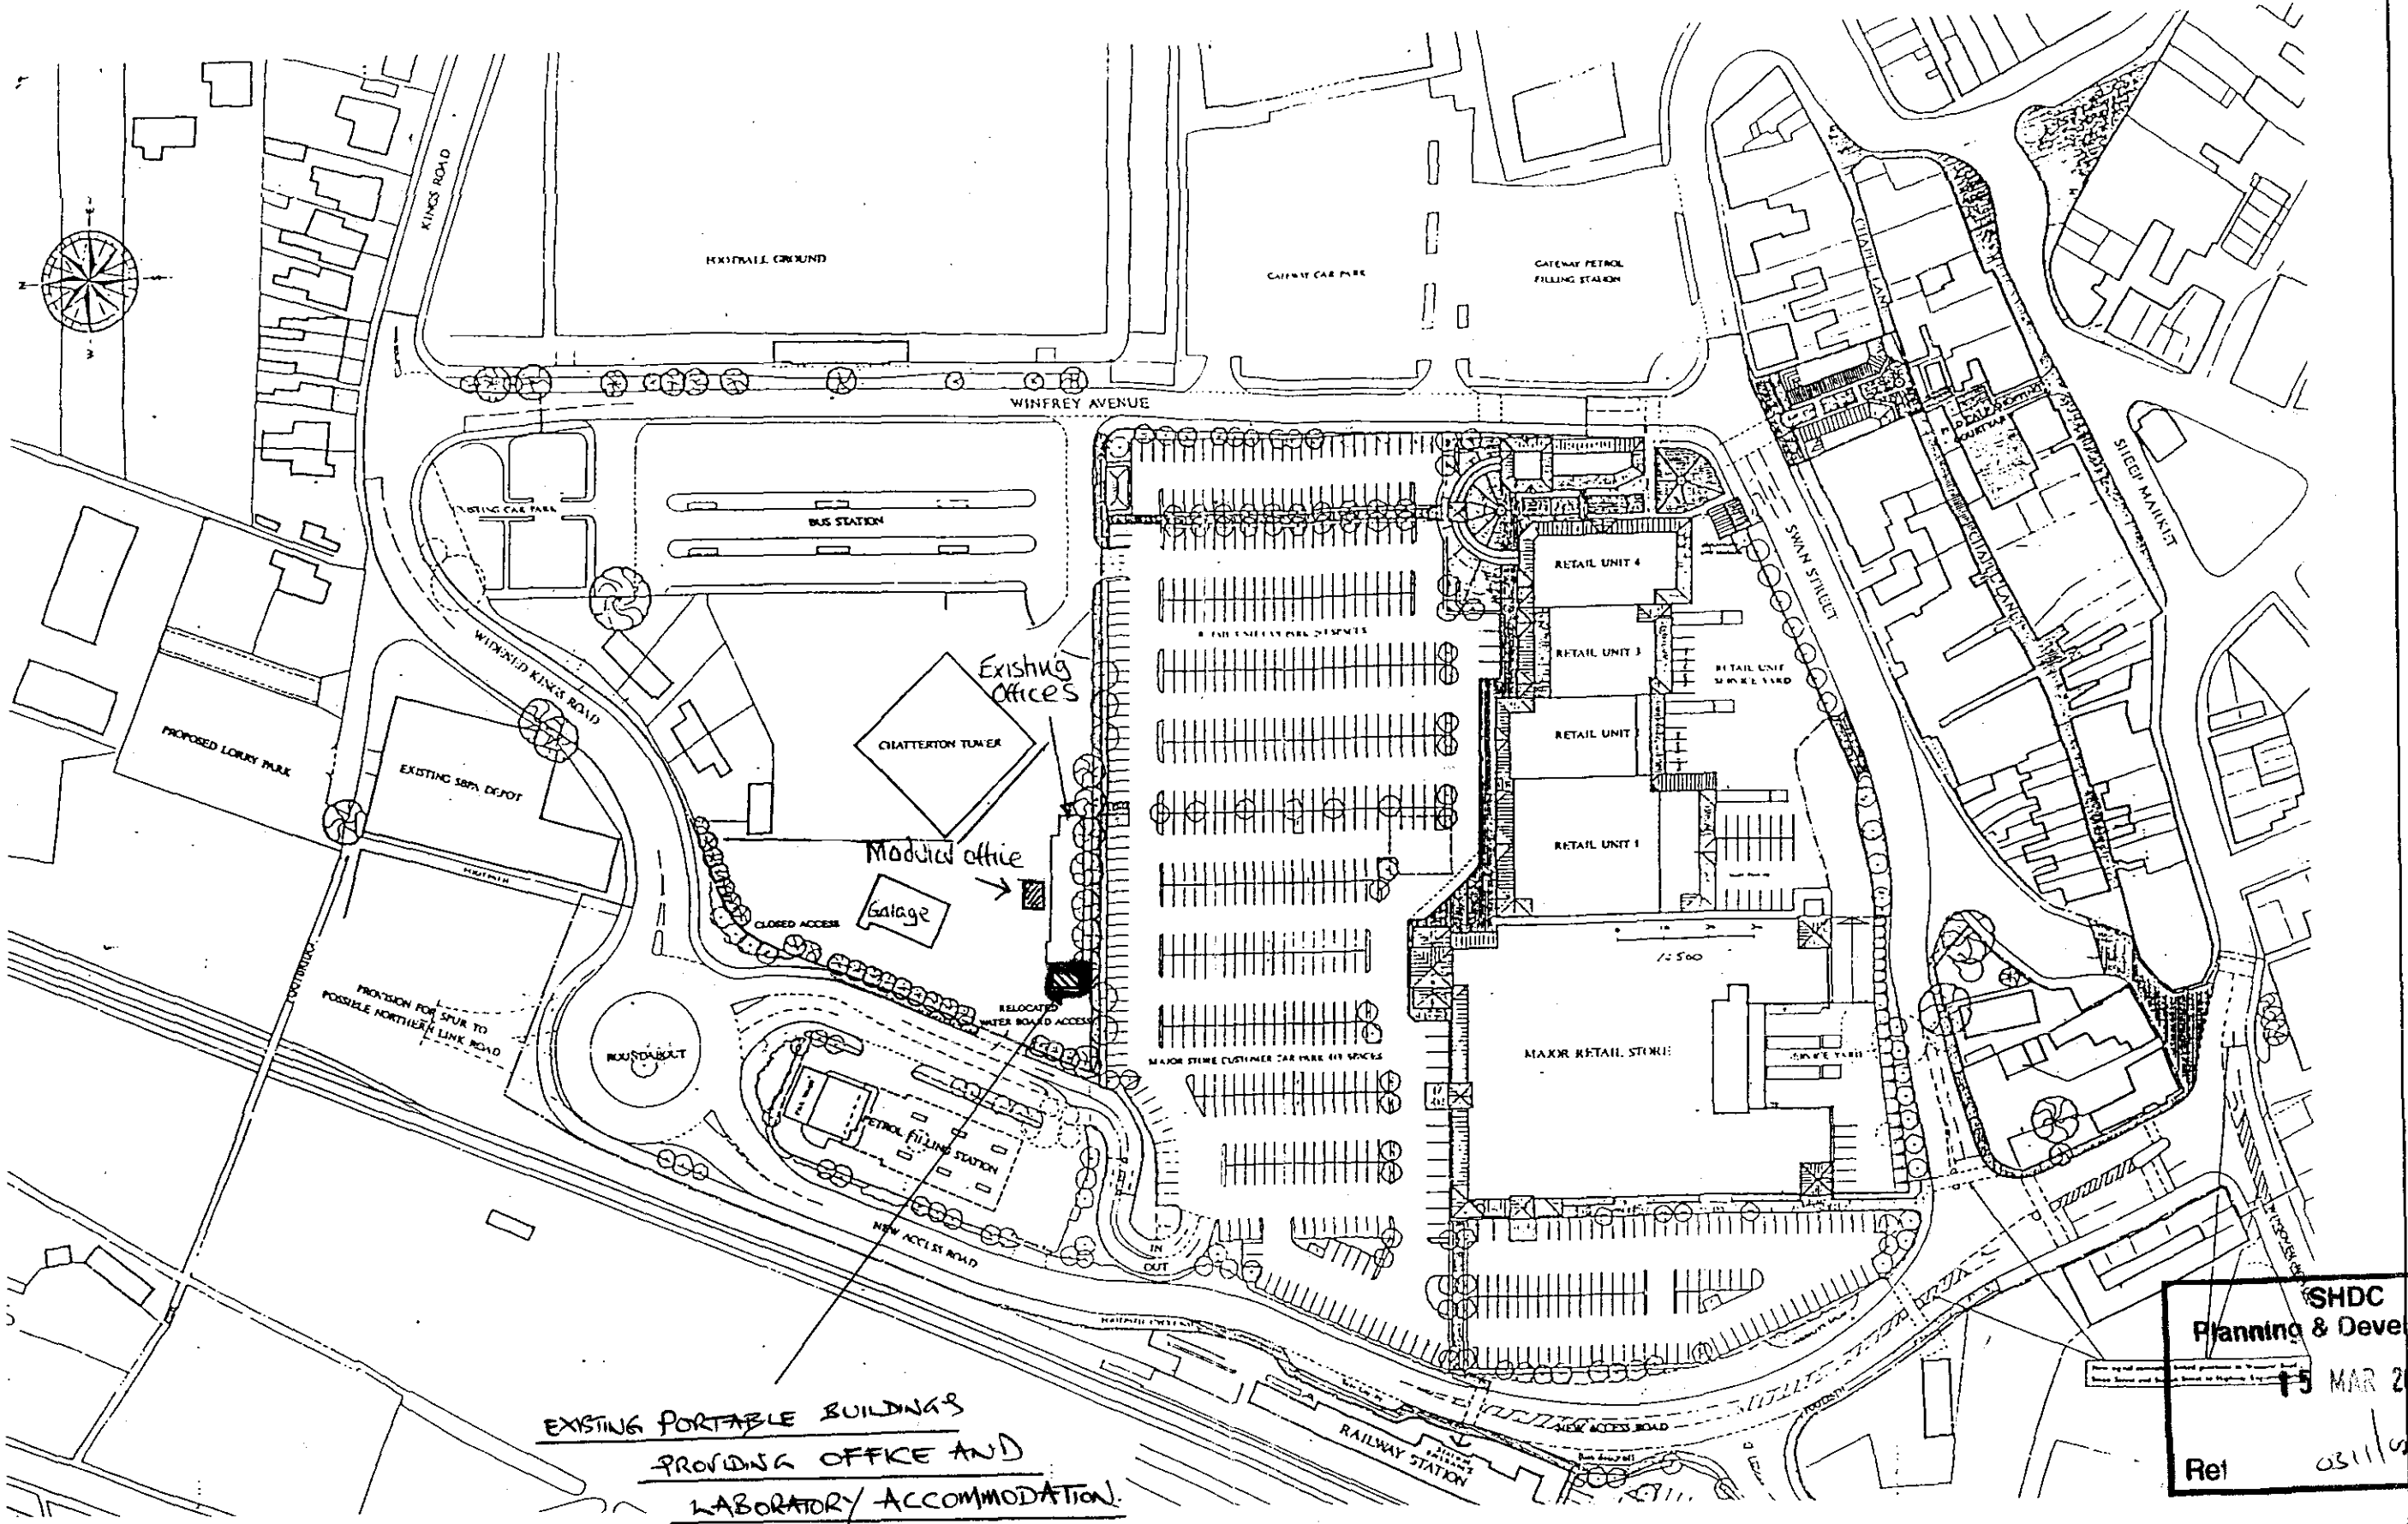

EXISTING PORTABLE BUILDINGS PROVIDING OFFICE AND LABORATORY/ACCOMMODATION.

SHDC
Planning & Development
15 MAR 2002
Ref 0311/97

NRA National Rivers Authority, Anglian Region, Northern Area, Aqua House, Harvey Street, Lincoln LN1 1TF, Tel: 01522 513100	Project: SPALDING OFFICE RENEWAL OF PLANNING CONSENT.	Scale: approx 1/1250	Date: 5/97	Sheet Size: A3
		Engineer: NDR	Drawn by: TC	
	Title: LOCATION PLAN	Drg. No.		
		Revision		

6404-1295

OZALID (UK) LTD.