


Summerhouse2 - Location Plan

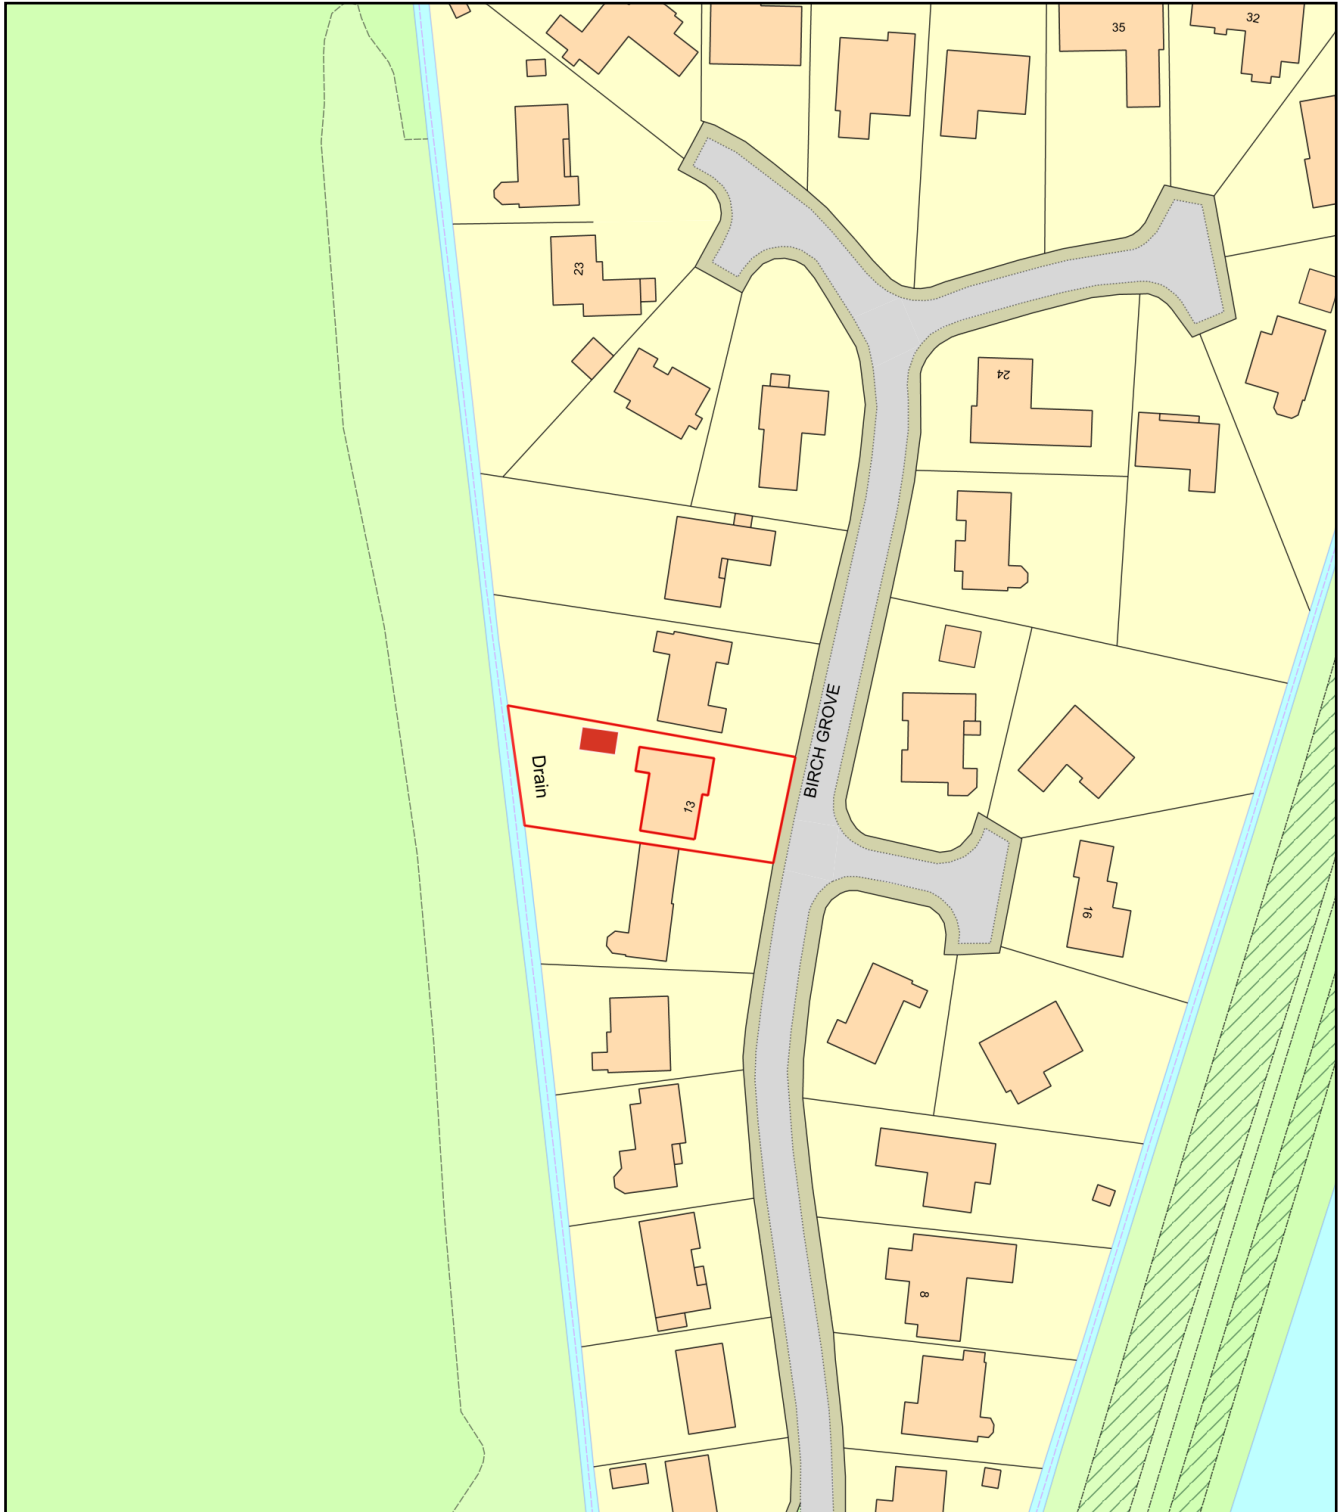

0 50
Metres



Plan Produced for: AndrewKane
Date Produced: 27 Mar 2021
Plan Reference Number: TQRQM21086114207390
Scale: 1:1250 @ A4