
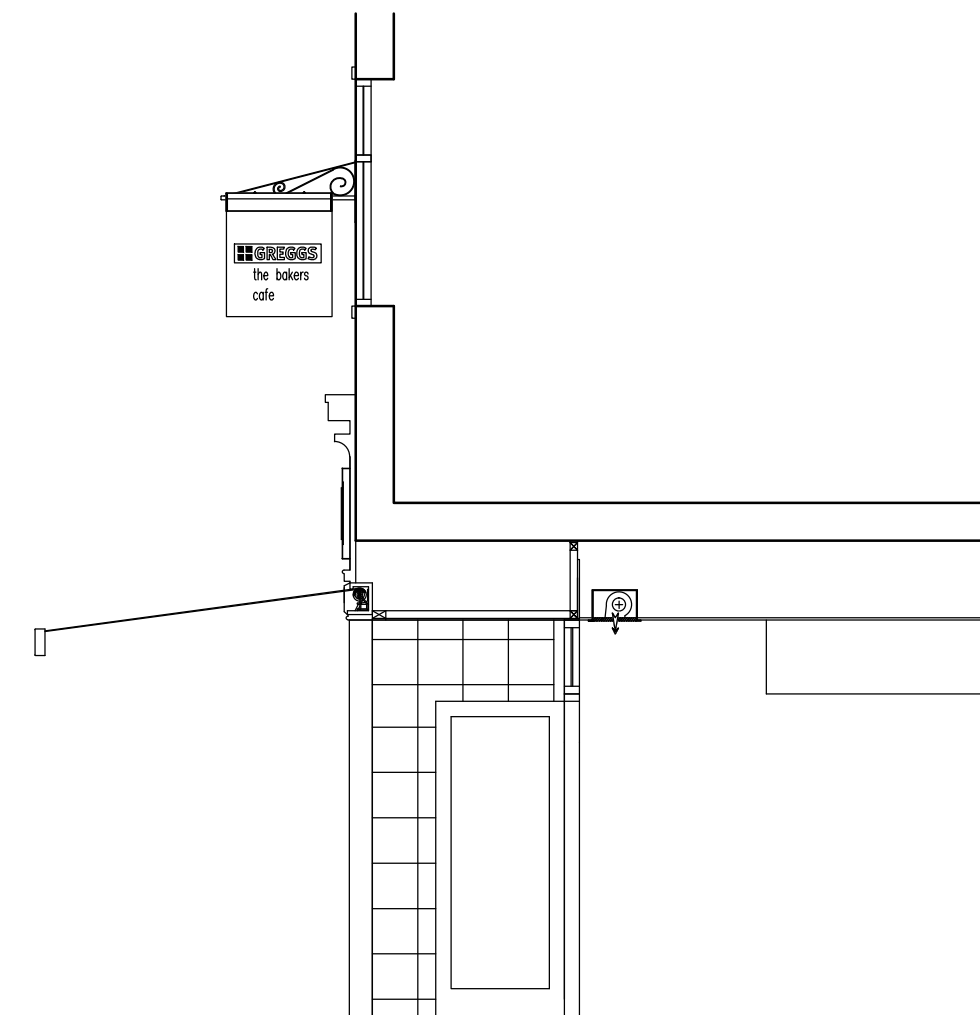
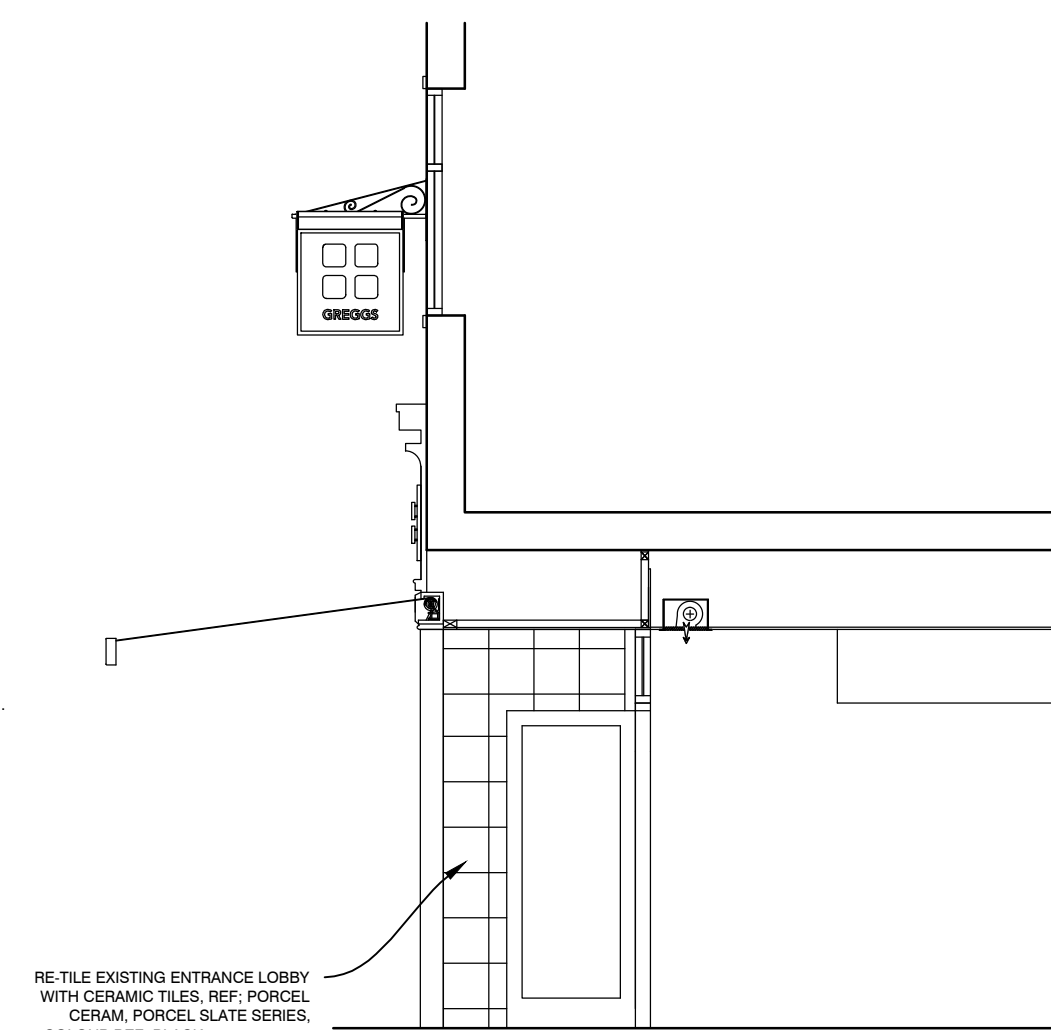


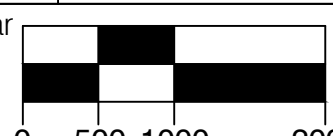

MILD STEEL PROJECTING SIGN BRACKET, WITH DOUBLE
SIDED ALUMINIUM SIGNAGE PANEL. BRACKET FINISHED
GREY, REF. RAL 7015. SIGNAGE PANEL BORDER GREY, REF
RAL 7015. CENTER PANEL BLUE, REF RAL 5019 WITH 60%
HORIZONTAL GRADIENT TO PANTONE PROCESSED CYAN.
WHITE 'GREGGS' LETTERING & ORANGE QUATTRO DOTS TO
PANTONE 1235C. ECOLUX PORTLAND LED TROUGH LIGHTS
FIXED TO BOTH SIDES OF FRAME.

C			
B			
A			
REV	DESCRIPTION	DATE	NAME
			
<p>GREGGS Plc (PENNINES) 31 GREENSIDE STREET OPENSRAW MANCHESTER M11 2HW Tel: (0161) 274 2760</p>			
<p>Shop Name SPALDING</p>			
<p>Title EXISTING & PROPOSED SHOPFRONT</p>			
<p>Site Address 8 HALL PLACE, SPALDING, LINCOLNSHIRE, PE11 1SA</p>			
<p>Gross Building Area 184 Sq m</p>		<p>Gross Sales Area 108 Sq m</p>	
<p>Drawing No. RPEN/S0057/P</p>			<p>Rev.</p>
<p>Date 31/03/15</p>		<p>Scale 1:50 & 1:10 @ A1</p>	
<p>Drawn by MB</p>	<p>Scale Bar</p> 		
<p>Issued 31/03/15</p>			