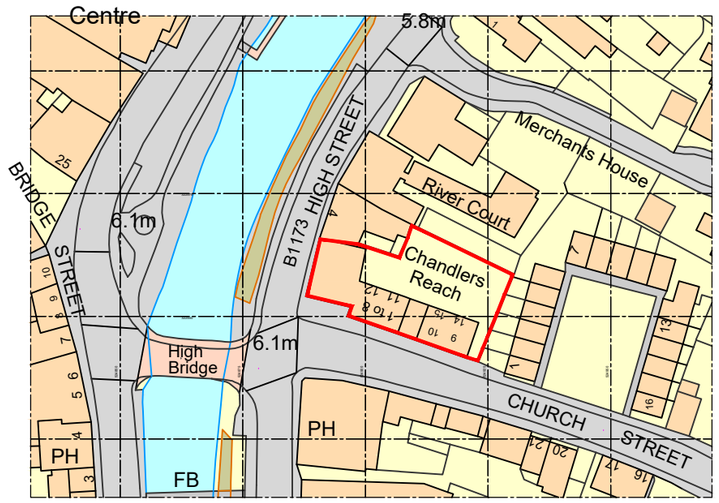


Ordnance Survey, (c) Crown Copyright 2024. All rights reserved. Licence number 100022432

Site Location Plan


Scale 1:1250 @ A3

Site of works proposal outlined in red.

Other land in same ownership/control outlined in blue.

SCALE 1 : 1250 — 0m 10m 20m 40m 60m 80m 100m 120m

SCALE 1 : 1 — 0m 8mm 16mm 40mm 56mm 80mm 100mm

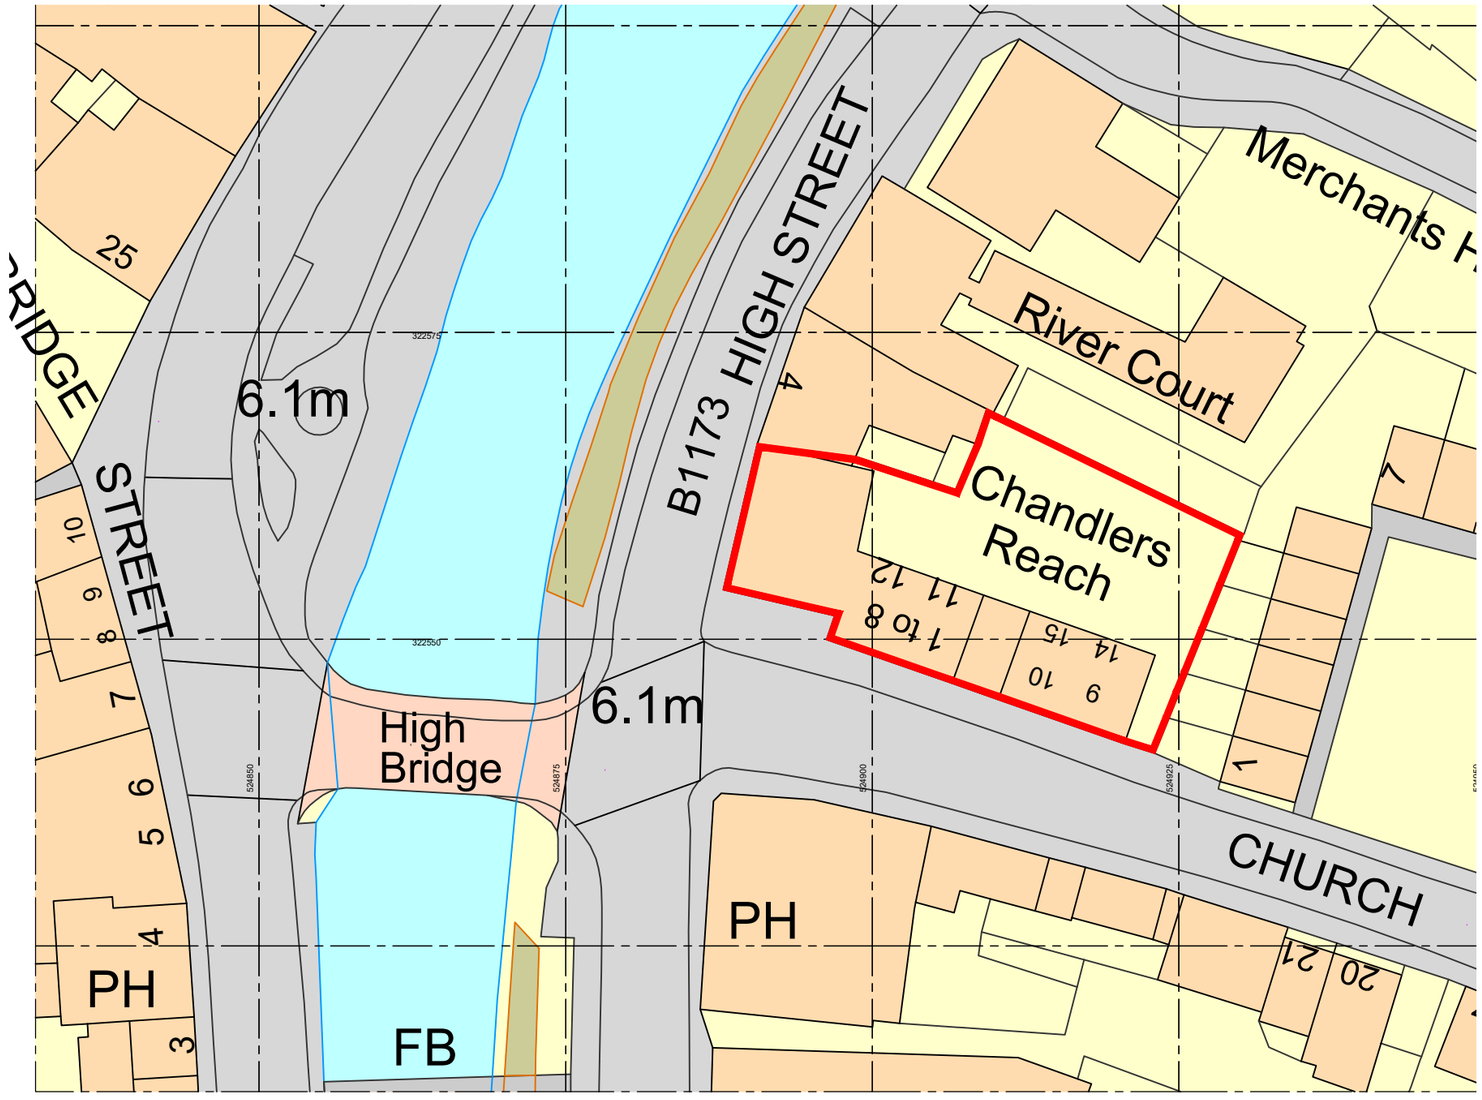

Ordnance Survey, (c) Crown Copyright 2024. All rights reserved. Licence number 100022432

Site Block Plan

Scale 1:500 @ A3

Site of proposed works outlined in red

SCALE 1 : 500 — 0m 5m 10m 20m 30m 40m 50m

SCALE 1 : 1 — 0m 10mm 20mm 40mm 60mm 80mm 100mm

Client:

Belvoir Block Management

Project:

Proposed window replacement works at Chandler's Reach
High Street, Spalding, Lincolnshire, PE11 1TP

Drawing Number: **A1700-01**

Rev: **P1**

Date: January 2024

Scale: As shown @ A3

Drawn by: AJO

Checked by: CLS

DO NOT SCALE THIS DRAWING. THE CONTRACTOR IS DEEMED TO HAVE CHECKED ALL DIMENSIONS ON SITE AND REPORT ANY DISCREPANCIES TO OGLESBY & LIMB LTD.
THE CONTENTS OF THIS DRAWING ARE COVERED BY COPYRIGHT AND REMAIN THE PROPERTY OF OGLESBY & LIMB LTD. WRITTEN APPROVAL MUST BE OBTAINED FROM OGLESBY & LIMB LTD PRIOR TO DUPLICATION OR REPRODUCTION OF THIS DRAWING OR ITS CONTENTS.
ANY DIMENSIONS NOT SHOWN ARE TO BE CHECKED AND AGREED WITH OGLESBY & LIMB LTD.

Drawing Title:

Site Location Plan & Block Plan as existing

PLANNING APPLICATION ISSUE

Oglesby & Limb Ltd
Chartered Architect
Suite 1, Market Chambers
12 Market Place, Spalding, Lincs
PE11 1SL
Tel: 01775 761196
e-mail: design@o-l-ltd.co.uk