
DO NOT SCALE THIS DRAWING. THE CONTRACTOR IS DEEMED TO HAVE CHECKED ALL DIMENSIONS ON SITE AND REPORT ANY DISCREPANCIES TO OGLESBY & LIMB LTD.
THE CONTENTS OF THIS DRAWING ARE COVERED BY COPYRIGHT AND REMAIN THE PROPERTY OF OGLESBY & LIMB LTD. WRITTEN APPROVAL MUST BE OBTAINED FROM OGLESBY & LIMB LTD PRIOR TO DUPLICATION OR REPRODUCTION OF THIS DRAWING OR ITS CONTENTS.
ANY DIMENSIONS NOT SHOWN ARE TO BE CHECKED AND AGREED WITH OGLESBY & LIMB LTD.



General view of type 1 window
Higher detailing level but with applied glazing bars




View of window type 1
Applied glazing bar displaced

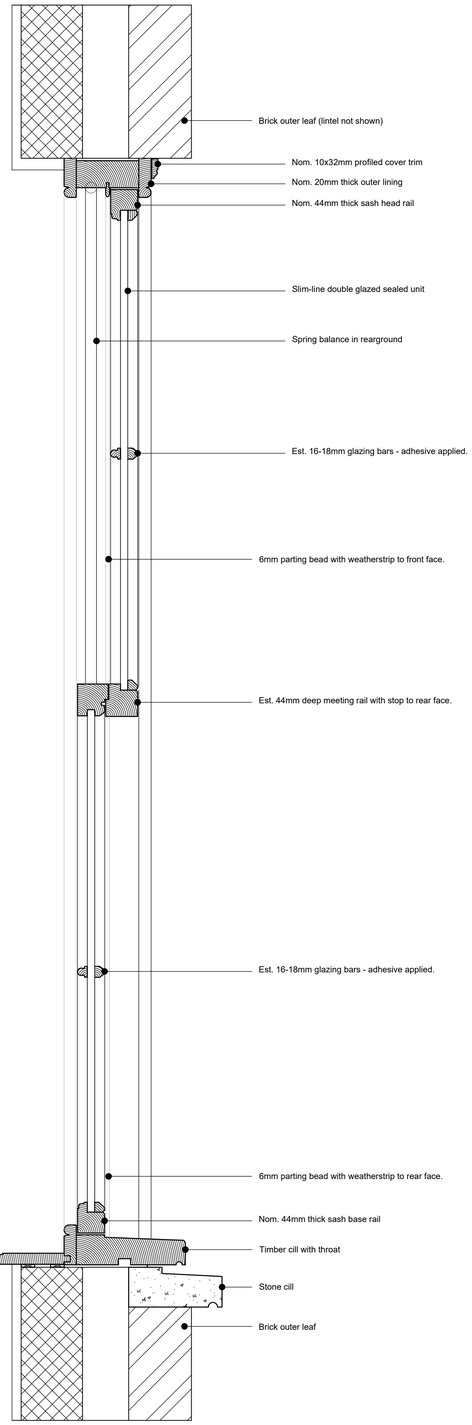


Vertical Section as existing
Scale 1:5

SCALE 1 : 5 — 0m, 100mm, 200mm, 300mm, 400mm, 500mm
SCALE 1 : 1 — 0m, 10mm, 20mm, 40mm, 60mm, 80mm, 100mm

Note - all concealed construction shown assumed.

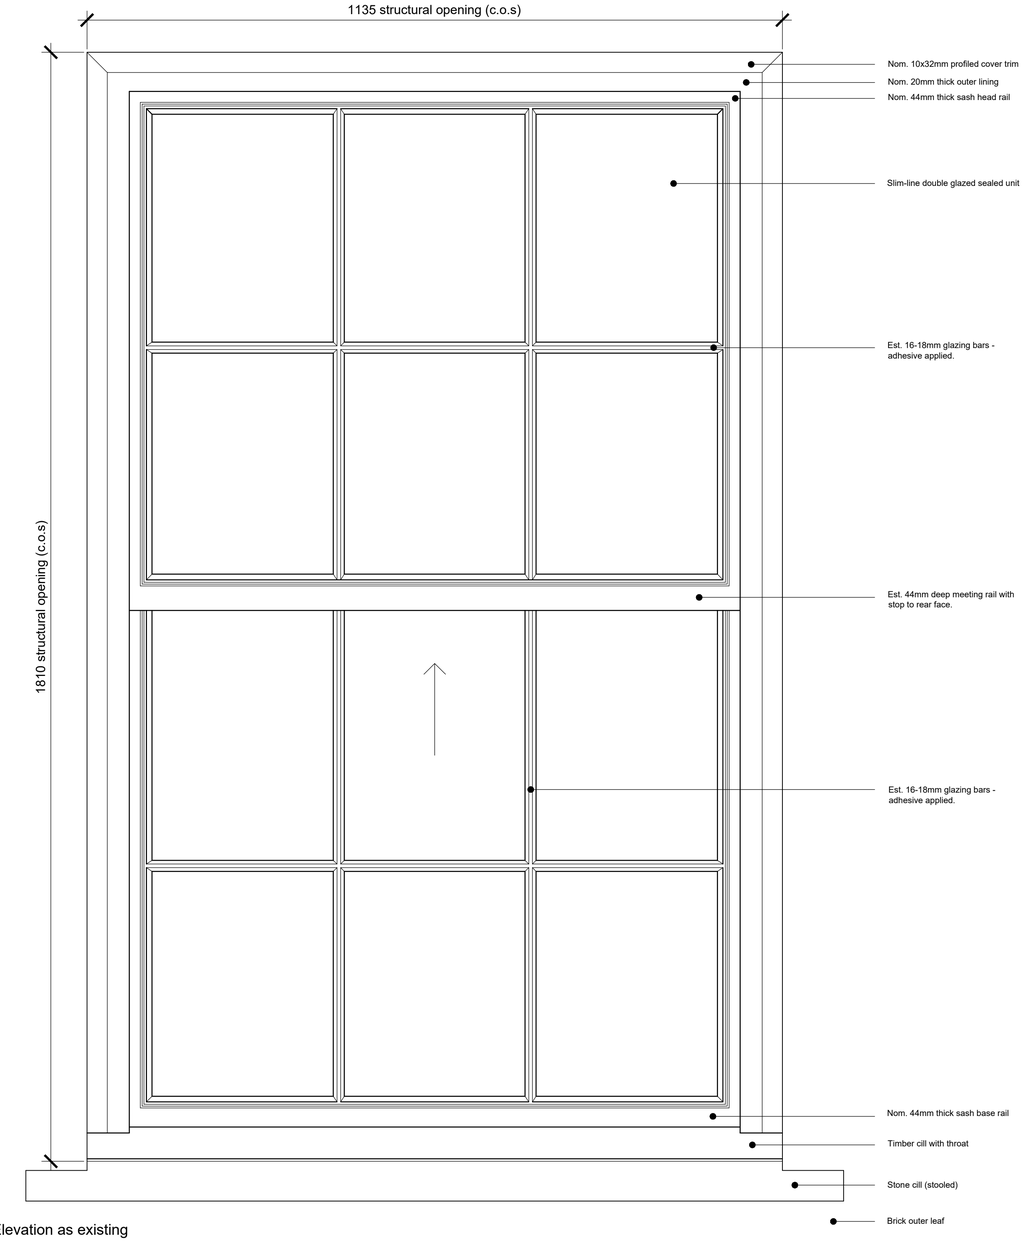

External Elevation as existing
Scale 1:5

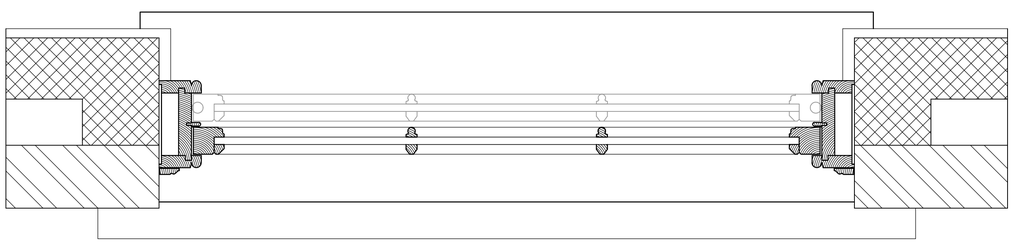

Plan through upper sash as existing
Scale 1:5

Ref.	Date	Description	Initial
X	xx.xx.xx	Xxxxx	xxx

Oglesby & Limb Ltd
Chartered Architect
Suite 1, Market Chambers
12 Market Place, Spalding, Lincs
PE11 1SL
Tel: 01775 761196
e-mail: design@o-l-ltd.co.uk

Client:
Belvoir Block Management

Project:
Proposed Window Replacement Works at
Chandler's Reach
High Street
Spalding

Drawing Title:
Typical window details as existing (road frontage elevations)

PLANNING APPLICATION ISSUE

Date:	Scale:
Mar 2024	as shown @ A1
Drawn by: ajo	Checked by: cls

Drawing Number:	Rev:
A1700-06	P1