DO NOT SCALE THIS DRAWING. THE CONTRACTOR IS DEEMED TO HAVE CHECKED ALL DIMENSIONS ON SITE AND REPORT ANY DISCREPANCIES TO OGLESBY & LIMB LTD.
THE CONTENTS OF THIS DRAWING ARE COVERED BY COPYRIGHT AND REMAIN THE PROPERTY OF OGLESBY & LIMB LTD. WRITTEN APPROVAL MUST BE OBTAINED FROM OGLESBY & LIMB LTD PRIOR TO DUPLICATION OR REPRODUCTION OF THIS DRAWING OR ITS CONTENTS.
ANY DIMENSIONS NOT SHOWN ARE TO BE CHECKED AND AGREED WITH OGLESBY & LIMB LTD.




General view of typical Vertical Sliding Sash Window as proposed.



Detailed view of applied glazing bars as proposed.




Detailed view of typical fittings as proposed.

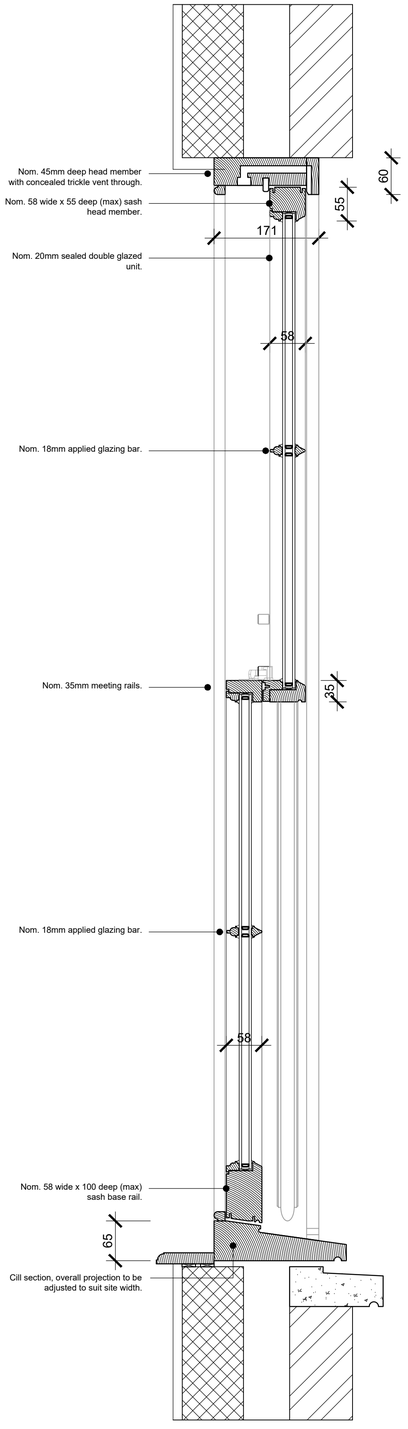


Vertical Section as proposed
Scale 1:5

SCALE 1 : 5 — 0m, 100mm, 200mm, 300mm, 400mm, 500mm
SCALE 1 : 1 — 0m, 10mm, 20mm, 40mm, 60mm, 80mm, 100mm

Note - all concealed construction shown assumed.

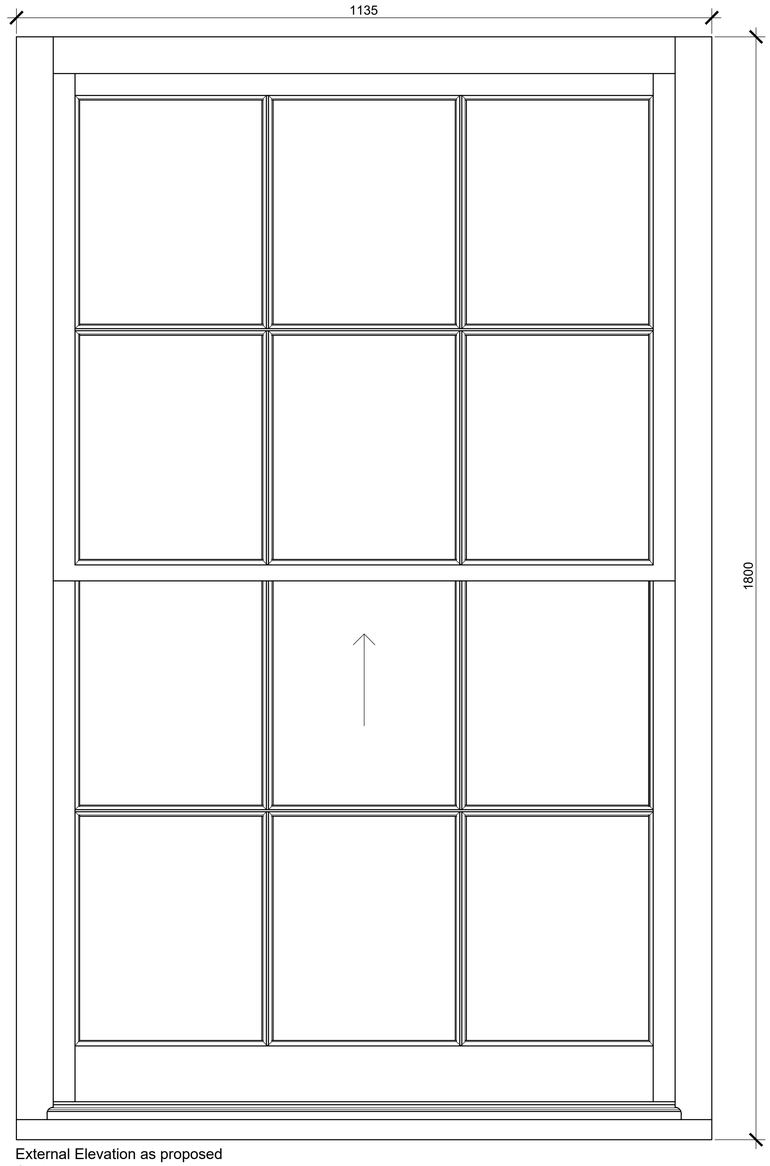

External Elevation as proposed
Scale 1:5

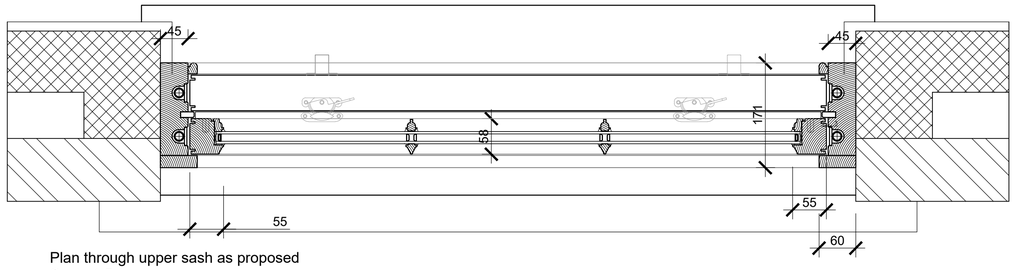

Plan through upper sash as proposed
Scale 1:5

Ref.	Date	Description	Initial
X	xx.xx.xx	Xxxxx	xxx

Oglesby & Limb Ltd
Chartered Architect
Suite 1, Market Chambers
12 Market Place, Spalding, Lincs
PE11 1SL
Tel: 01775 761196
e-mail: design@o-l-ltd.co.uk

Client:
Belvoir Block Management

Project:
Proposed Window Replacement Works at
Chandler's Reach
High Street
Spalding

Drawing Title:
Typical window details as proposed
Timber Vertical Sliding Sash
(road frontage elevations)
(drawing based on type 1)
PLANNING APPLICATION ISSUE

Date:	Scale:
Mar 2024	as shown @ A1
Drawn by: ajo	Checked by: cls

Drawing Number:	Rev:
A1700-11	P1