

DO NOT SCALE THIS DRAWING. THE CONTRACTOR IS DEEMED TO HAVE CHECKED ALL DIMENSIONS ON SITE AND REPORT ANY DISCREPANCIES TO OGLESBY & LIMB LTD.
THE CONTENTS OF THIS DRAWING ARE COVERED BY COPYRIGHT AND REMAIN THE PROPERTY OF OGLESBY & LIMB LTD. WRITTEN APPROVAL MUST BE OBTAINED FROM OGLESBY & LIMB LTD PRIOR TO DUPLICATION OR REPRODUCTION OF THIS DRAWING OR ITS CONTENTS.
ANY DIMENSIONS NOT SHOWN ARE TO BE CHECKED AND AGREED WITH OGLESBY & LIMB LTD.

Health & Safety Notes

Construction (Design and Management) Regulations 2015

- Proximity**
The works involve operations in close proximity to other areas of the site that will be in use by staff, visitors and the public throughout the works. In addition there are animals grazing in the paddock adjacent.
- Concealed Services**
There may be concealed, unidentified services on the site. There is an overhead line across the site the approximate line of which is indicated on A1075-01.
- Electric fence**
The fences around the sheep grazing field adjacent are electrified, care will need to be taken to avoid shocks etc.
- Collapse**
Excavations are required immediately adjacent another structure, care will need to be taken to ensure the abutting building is protected correctly during the works. The adjacent building will be occupied throughout the works.

X	XX-XX-XX	XXXX	XXX
Ref.	Date	Description	Initial

Oglesby & Limb Ltd
Chartered Architect
Suites 4 & 5 Market Chambers
12 Market Place
Spalding, Lincs
PE11 1SL
Tel: 01775 761196
e-mail: design@o-4-hd.co.uk

O&L


Client:
Unique Cottage Farm Studios

Project:
Proposed extension to studio building to form store at Unique Cottage Farm Studios Fulney, Spalding, Lincolnshire

Drawing Title:
Site location plan and block plan as existing.
PLANNING, B. REGS & TENDER ISSUE

Date:	Mar 2015	Scale:	As shown @ A1
Drawn by:	AJO	Checked by:	RCW

Drawing Number:	Rev:
A1075 - 01	-

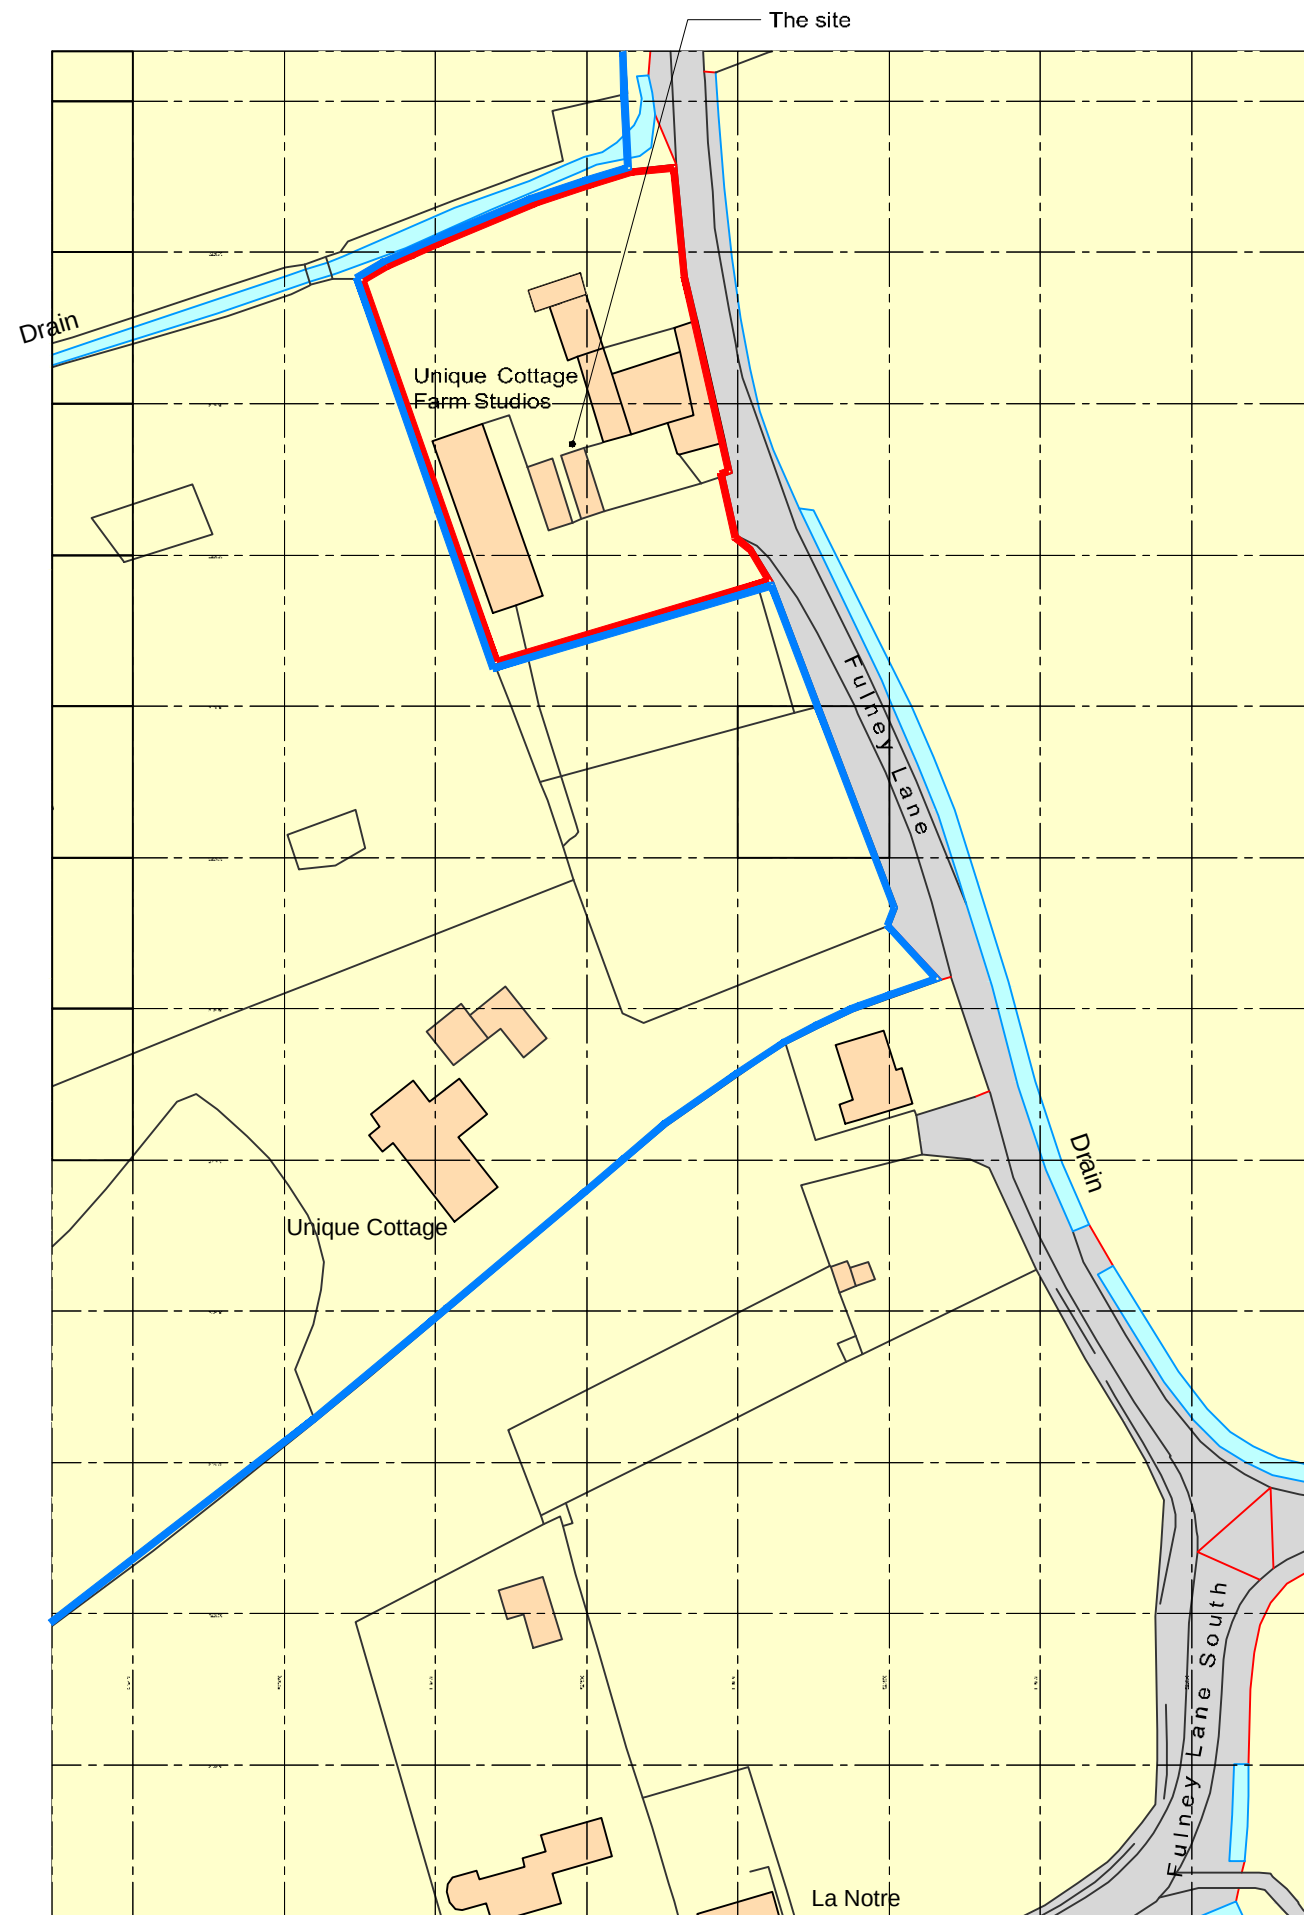

Site Location Plan
Scale 1:1250
SCALE 1 : 1250 0m 10m 20m 40m 60m 80m 100m 120m
SCALE 1 : 1 0m 8mm 16mm 40mm 50mm 80mm 100mm



Site Block Plan as existing
Scale 1:200
SCALE 1 : 200 0m 5m 10m 15m 20m
SCALE 1 : 1 0m 10mm 20mm 40mm 60mm 80mm 100mm