
Do not scale this drawing, if in doubt 'ASK'
Copyright reserved for Sense. Check all dimensions & levels on site and report any discrepancies to the Contract Administrator. All information is based on typical conditions unless otherwise noted.

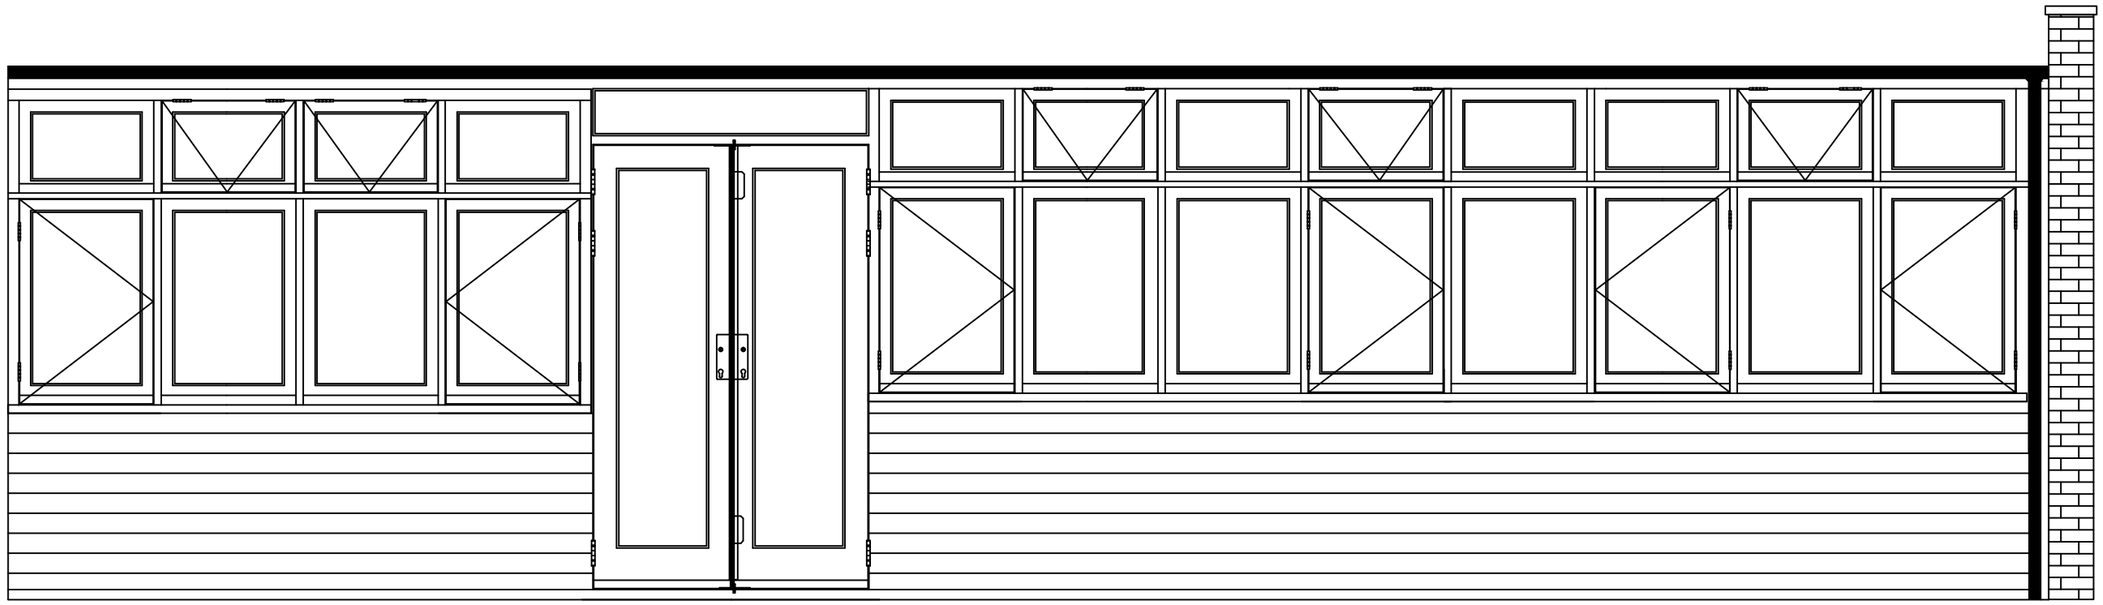

Rear First Floor Side Elevation

PROPERTY NAME
3 - 7 Station Street, Spalding , PE11 1EF

PROJECT TITLE
Replacement Sash Windows

DRAWING TITLE
Rear First Floor Side Elevation as Proposed

Drawing No: 003

DRAWN BY: AB

DATE: April 2020

SCALE: 1:50 @A3

Rev:

Sense The National Deafblind and Rubella Association
Estates Department
100 Wharf Road,
Higham Ferrers,
Northamptonshire,
NN10 8BH

Tel 07502 223601

sense for deafblind people