




Site Location Plan

Scale 1:1250

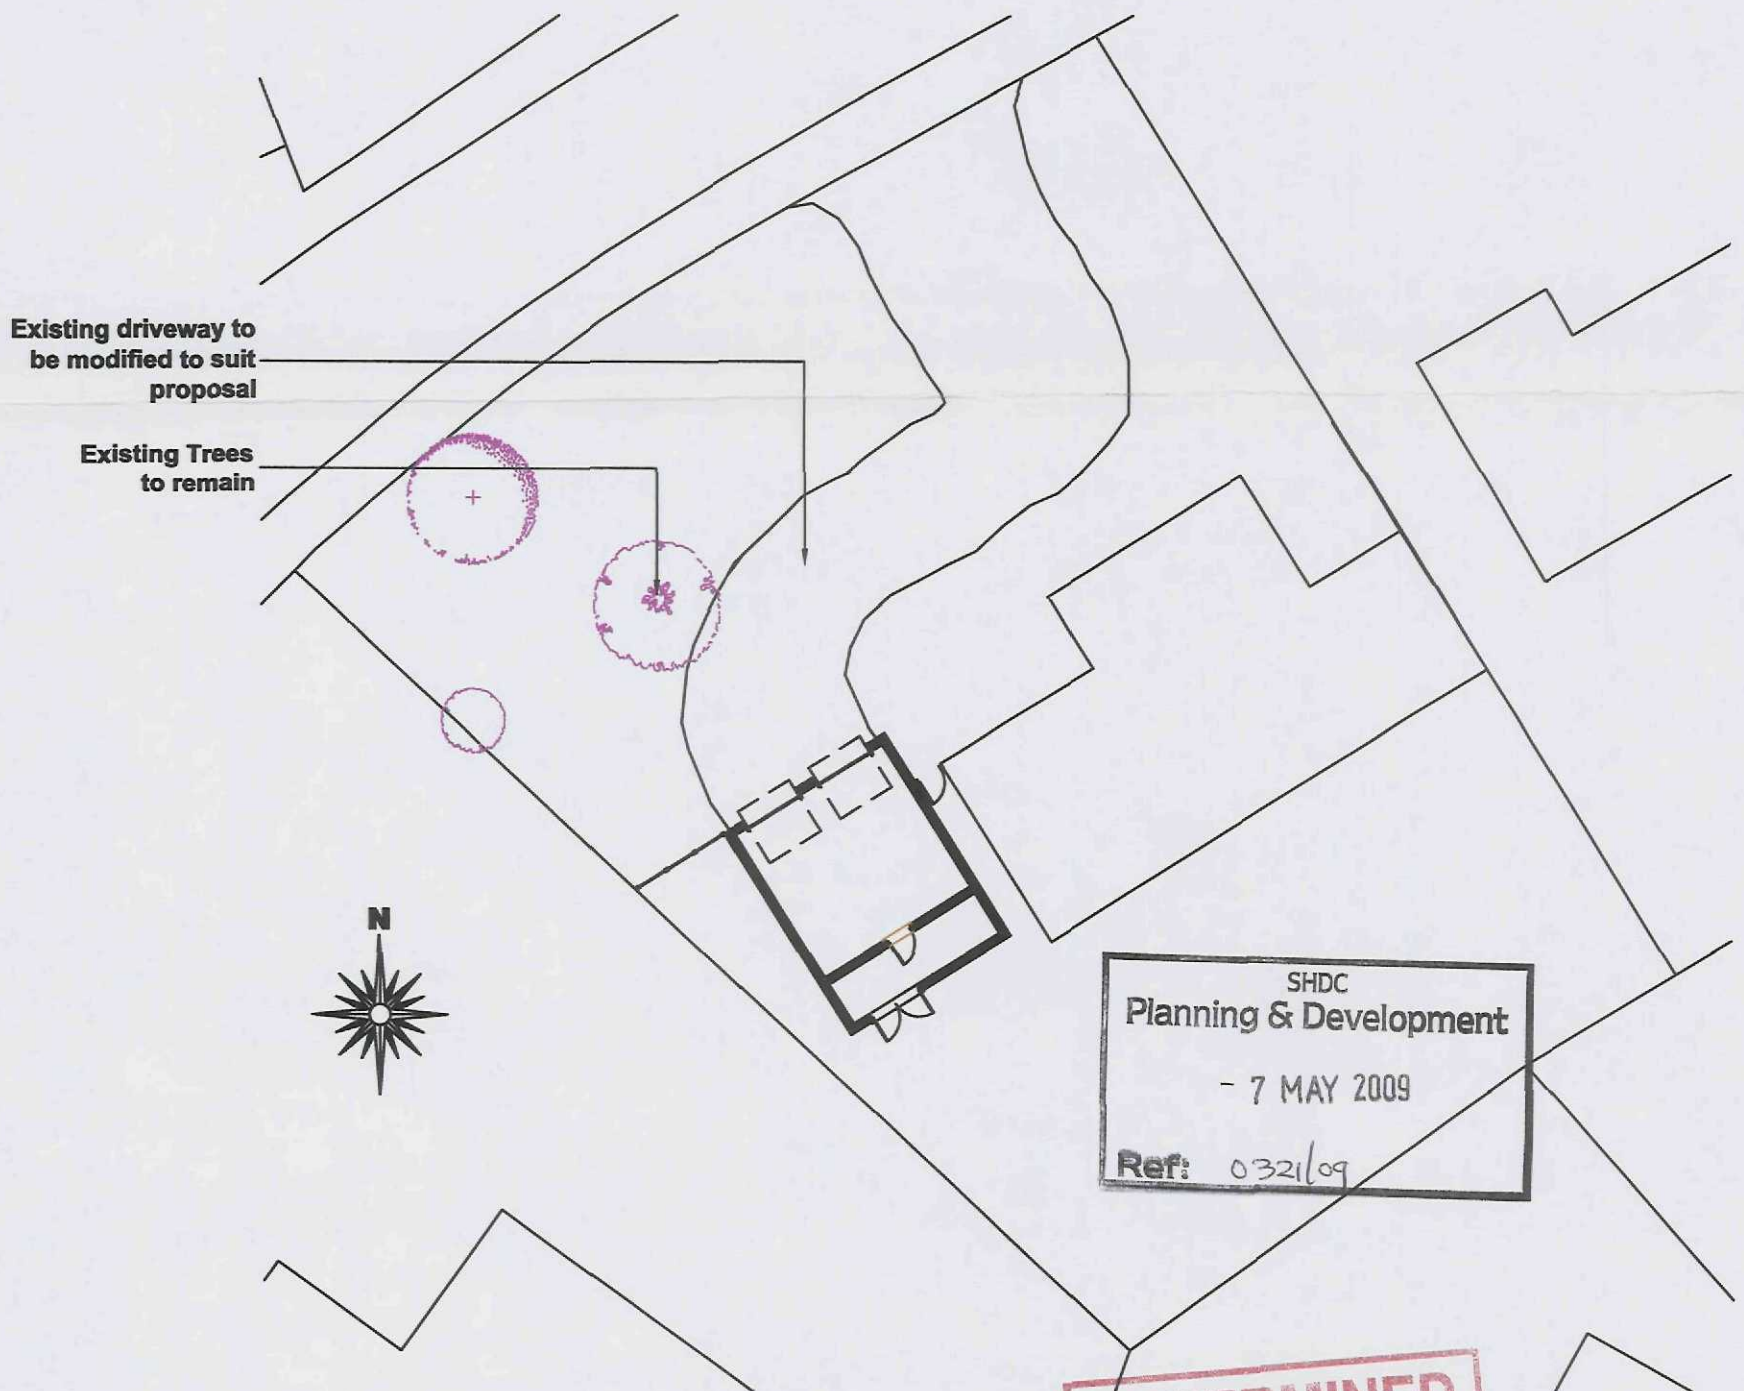

Site Block Plan

Scale 1:250

SHDC
Planning & Development
- 7 MAY 2009
Ref: 0321/09

**DETERMINED
PLAN**



2nd Floor - 5B Sheepmarket
Spalding
PE11 1BH
Tel: 01775 768 921
e-mail: enquiries@remiwaydesign.co.uk

Site :
**80 Woolram Wygate
Spalding
PE11 1PE**

Client :
Mr & Mrs J Roesner

Date : ***** Scale : as noted

Drawing No:
1726-02