
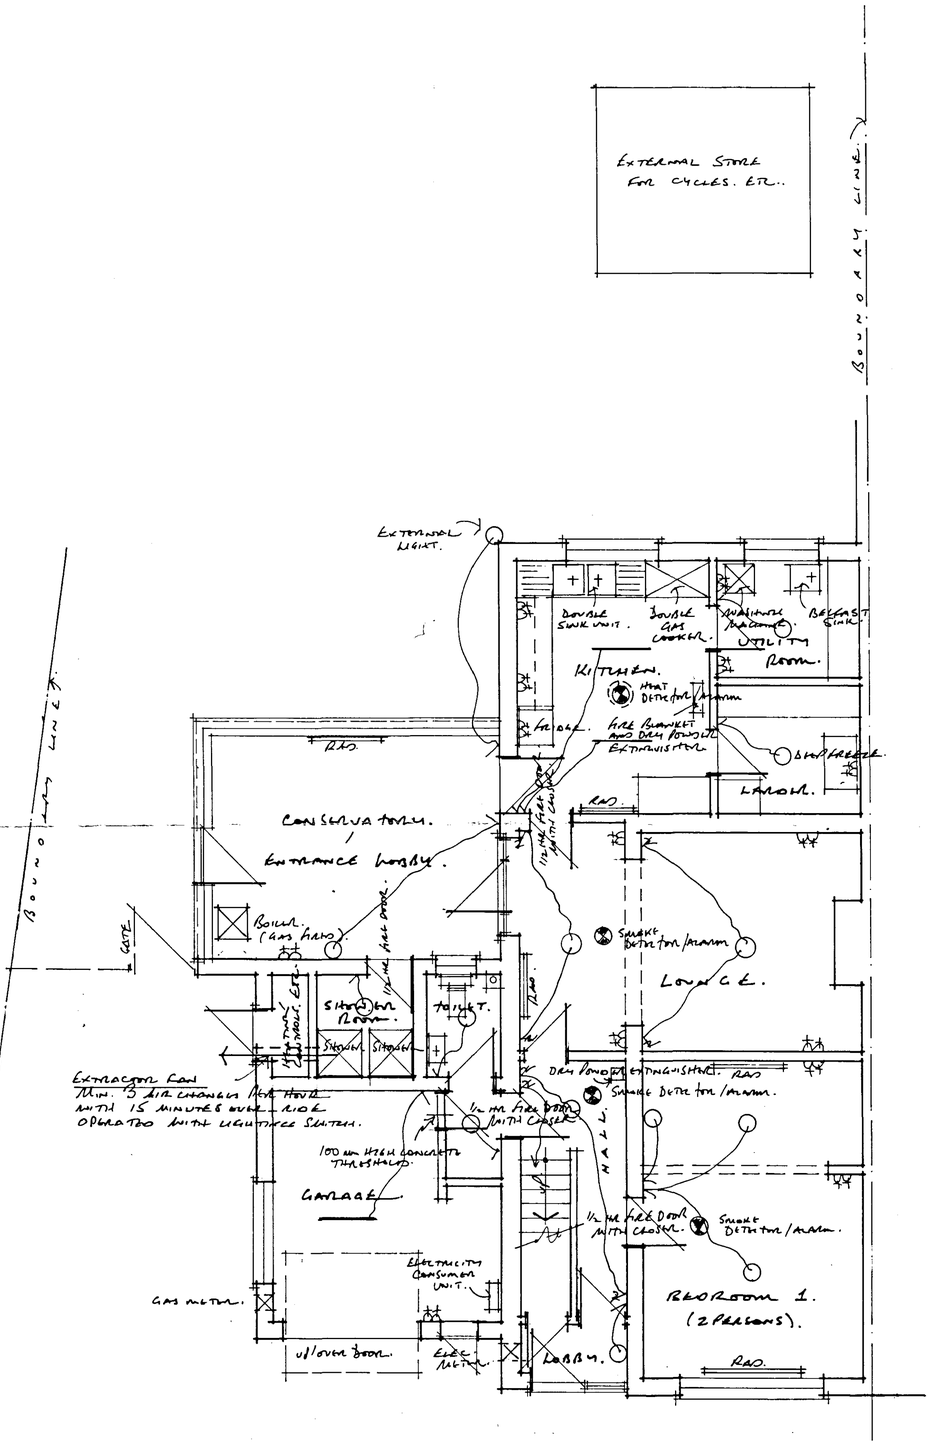


• GROUND FLOOR LAYOUT PLAN •

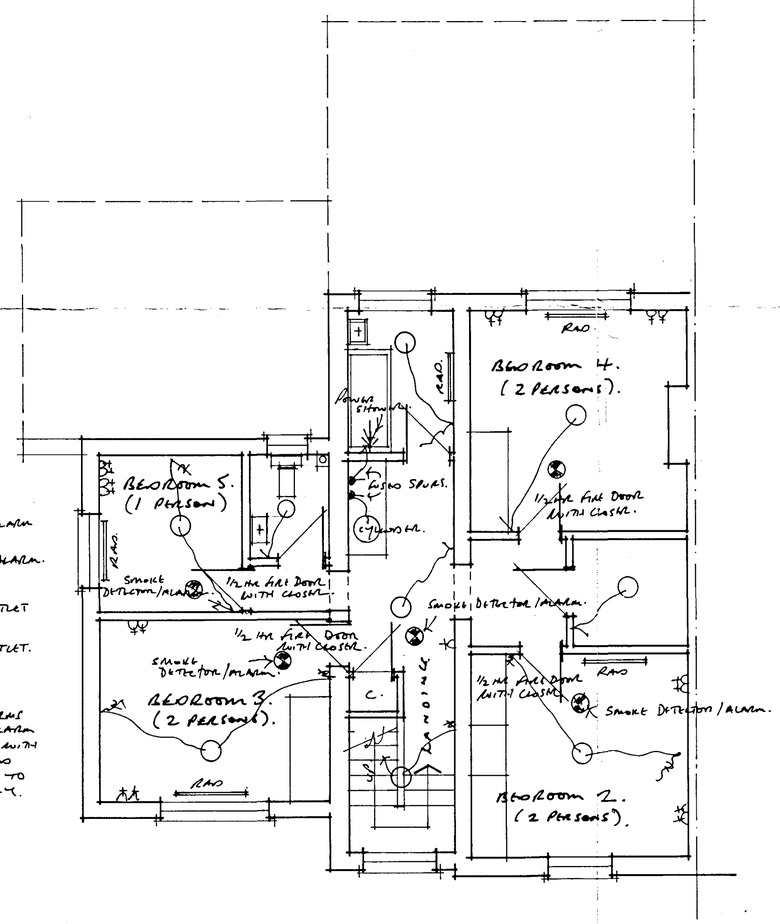

• FIRST FLOOR LAYOUT PLAN •

• PROPOSED CHANGE OF USE FROM PRIVATE HOUSE TO HOUSE IN MULTIPLE OCCUPATION (HMO). 64 BOURNE ROAD. SPALDING. LINCS. MR J. COSACK •

• DRAWING NO. 04/218/01 • SCALE 1:50 • MARCH 2005 • • R.N. COWLING MBIAT. ARCHITECTURAL TECHNOLOGIST • 9. GALWAY CLOSE • SPALDING • LINCS. PE11 3FL TEL: (01775) 723836 •

SHDC
Planning & Development
- 7 MAR 2005
Ref: 0322/05

DETERMINED PLAN