
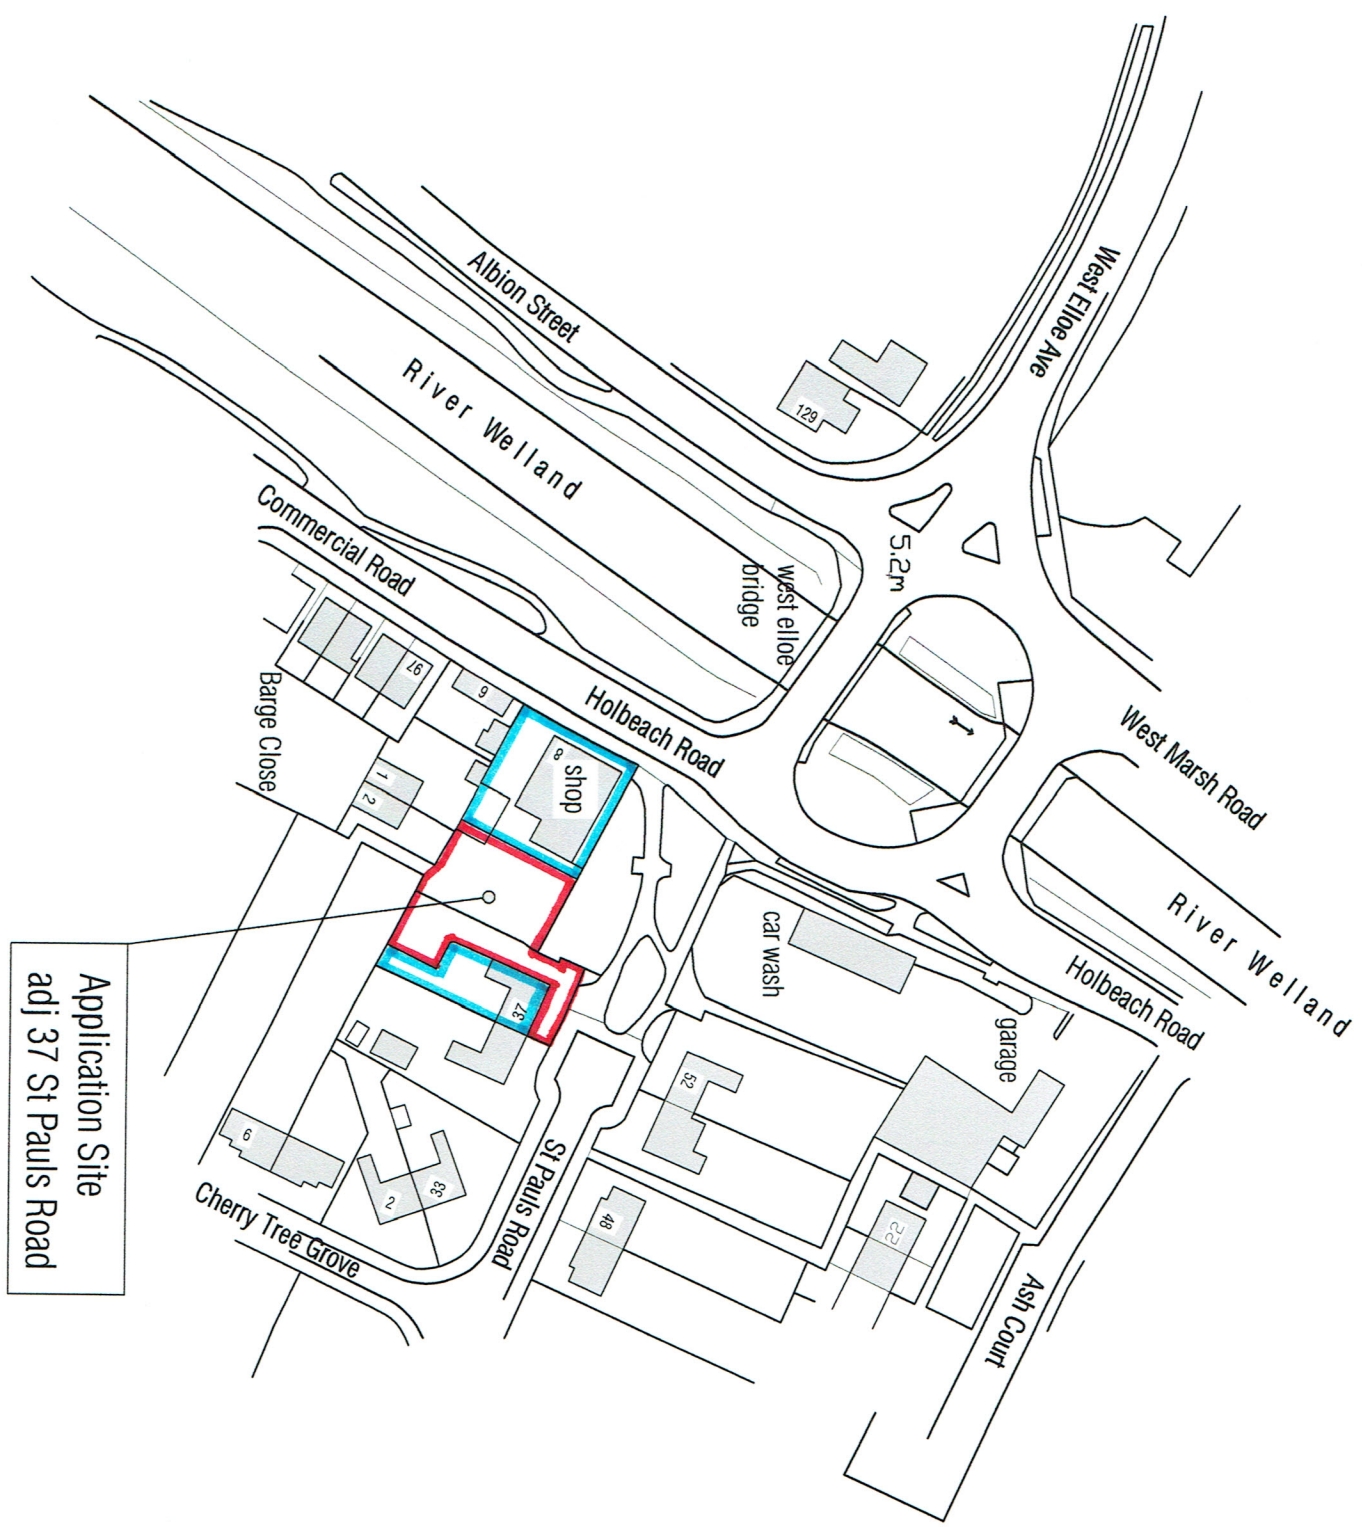


Spalding

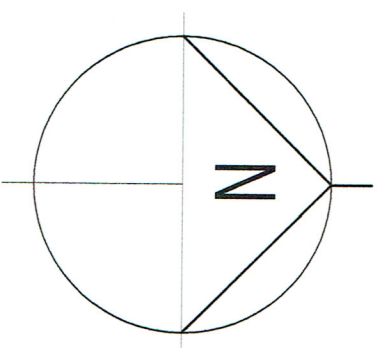

Location Plan 1 : 1250 scale