Ordnance Survey®

OS Sitemap®



Produced 10.11.2009 from the Ordnance Survey National Geographic Database and incorporating surveyed revision available at this date. © Crown Copyright 2009.

Reproduction in whole or part is prohibited without the prior permission of Ordnance Survey.

Ordnance Survey, the OS Symbol and OS Sitemap are registered trademarks of Ordnance Survey, the national mapping agency of Great Britain.

The representation of a road, track or path is no evidence of a right of way.

The representation of features as lines is no evidence of a property boundary.

Part or all of this OS Sitemap is enlarged from mapping produced at one or more of the following scales: 1:1250, 1:2500, 1:10000.

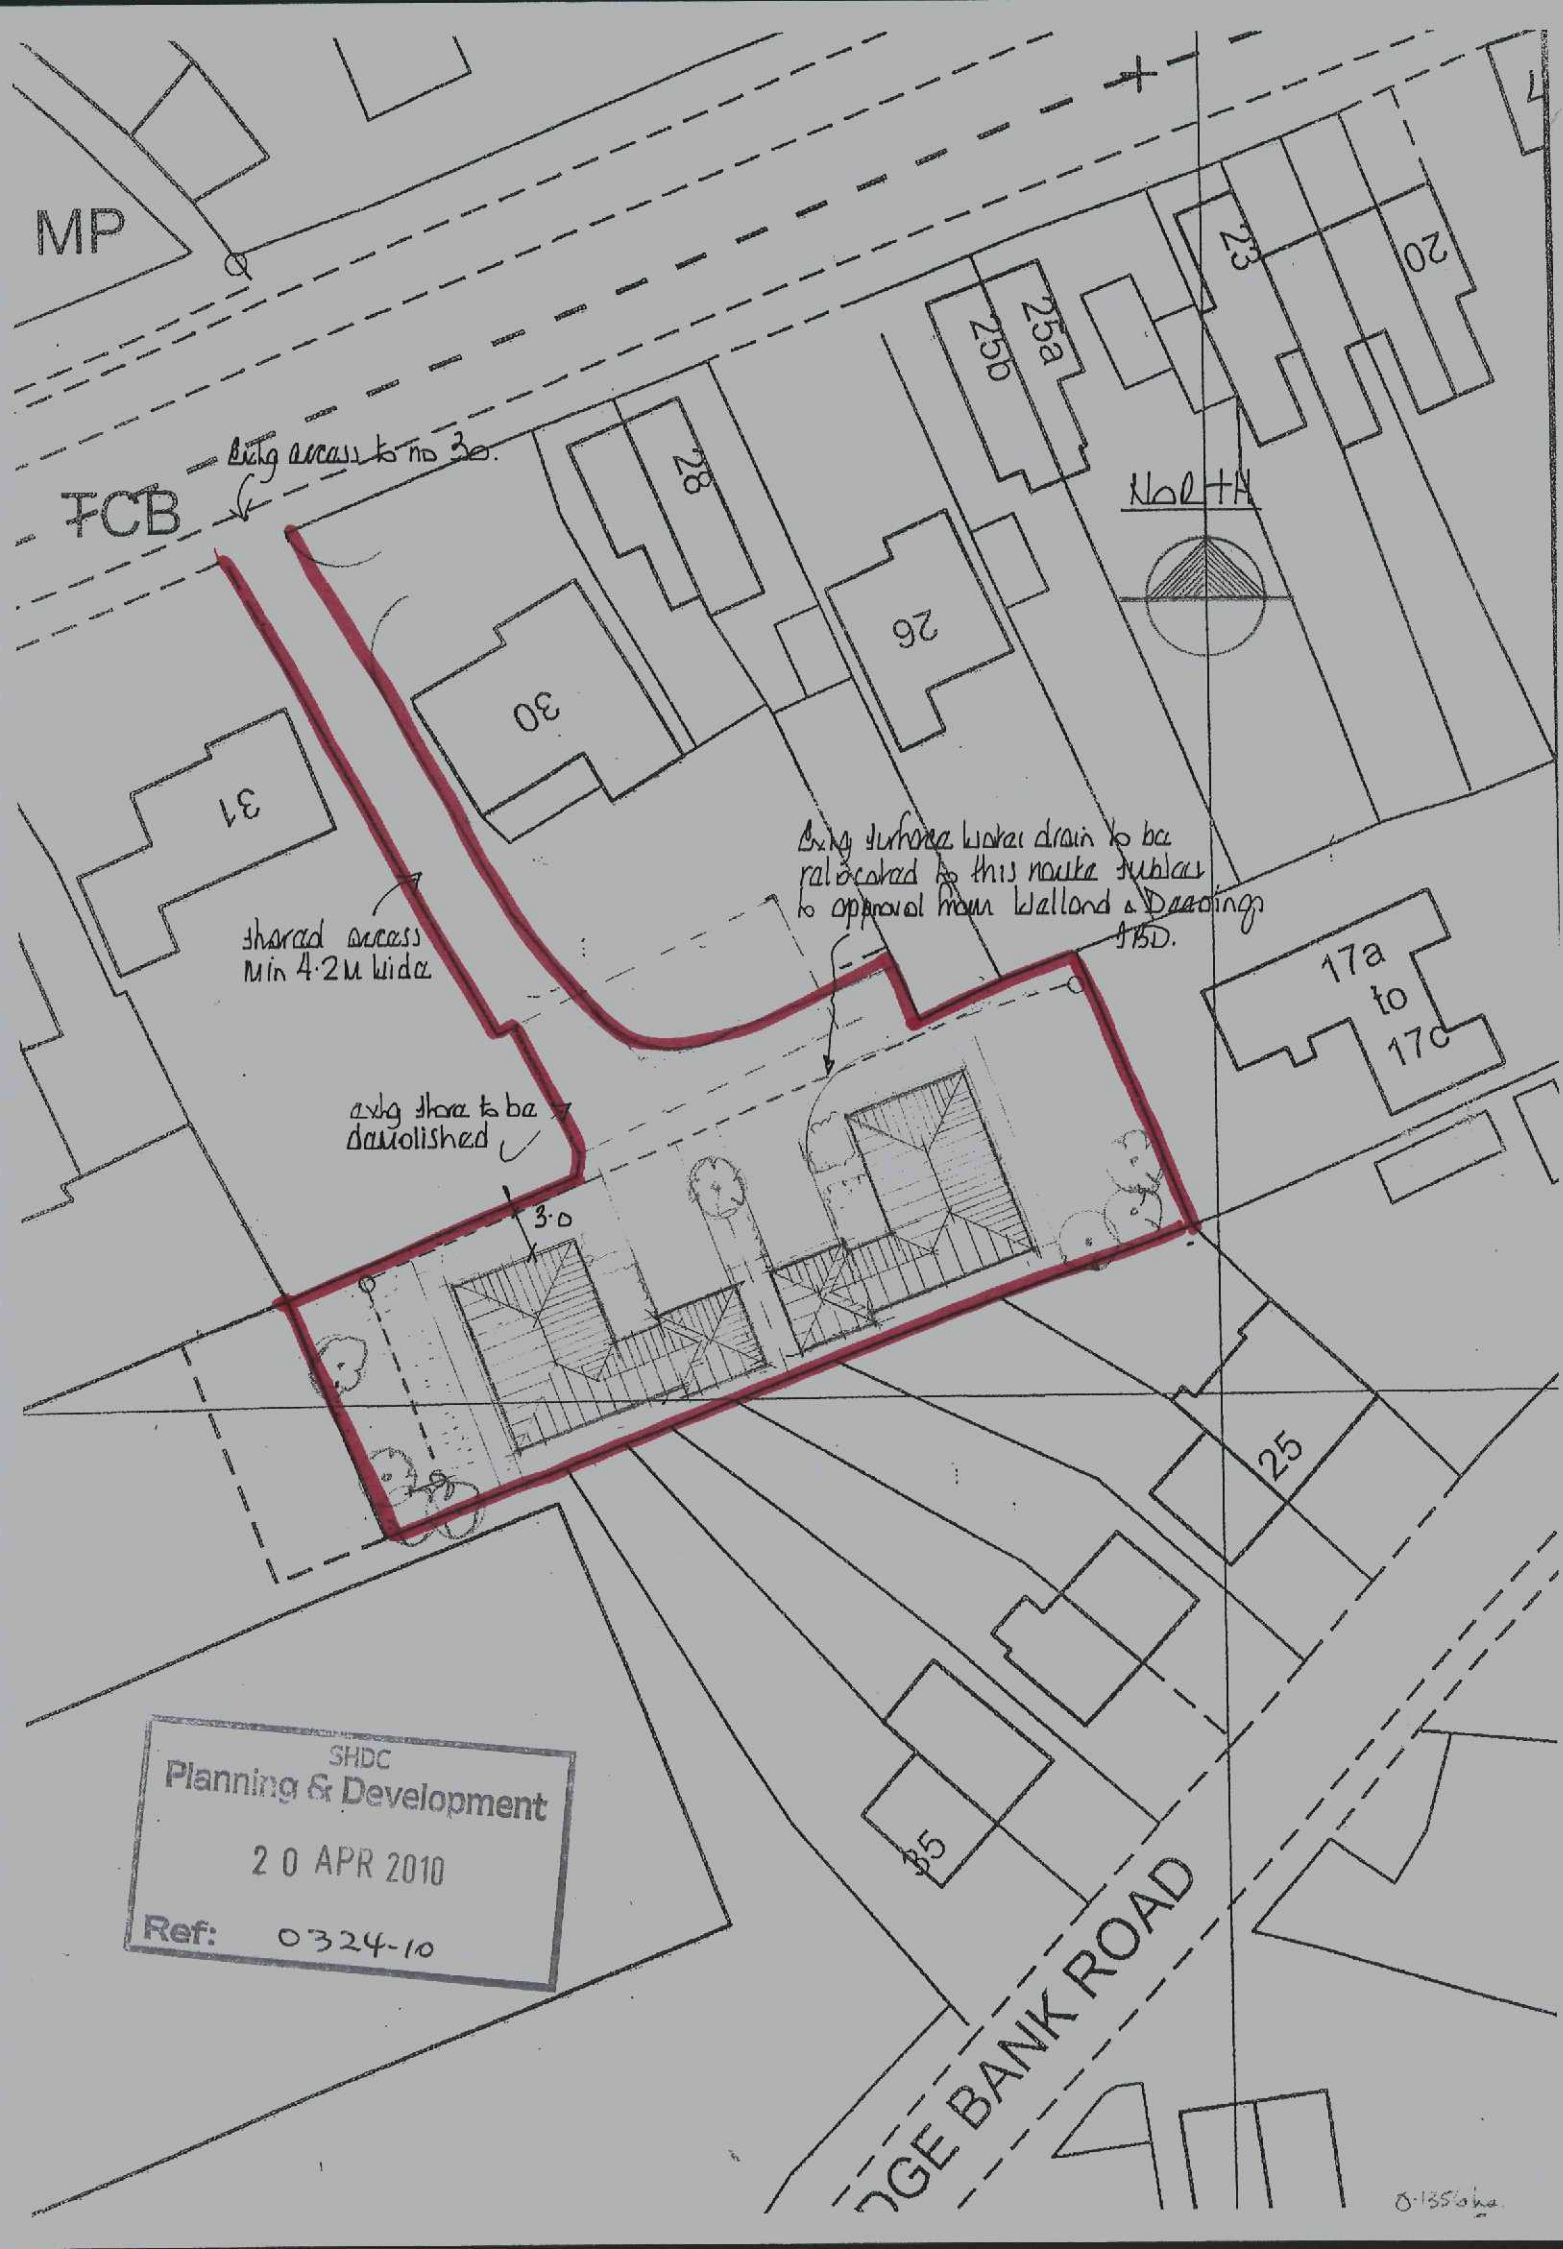
Metres
0 20 40

Scale 1:1250

Supplied by: **Bookmark Spalding Ltd**
Serial number: 00089400
Centre coordinates: 524023.5 321223.5

Further information can be found on the OS Sitemap Information leaflet or the Ordnance Survey web site: www.ordnancesurvey.co.uk

SHDC
Planning & Development
20 APR 2010
Ref: 0324-10


MP
FCB
Exig access to no 30.
NORTH
28
26
30
31
25a
25b
23
20
17a to 17c
Exig surface water drain to be relocated to this route subject to approval from Welland & Deeping IDB.
shared access Min 4.2m wide
exig store to be demolished
3.0
25
35
SHDC
Planning & Development
20 APR 2010
Ref: 0324-10
0.135 ha