




A - A TRANSVERSE SECTION THROUGH Unit B

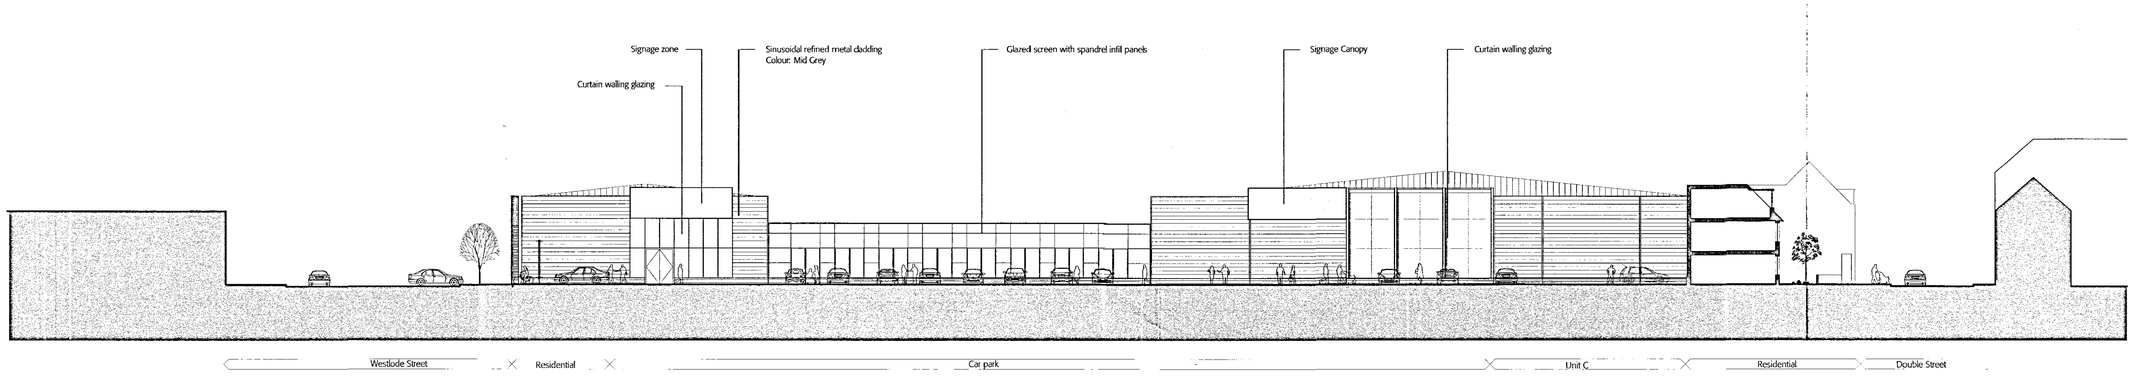


B - B LONG SECTION THROUGH CAR PARK

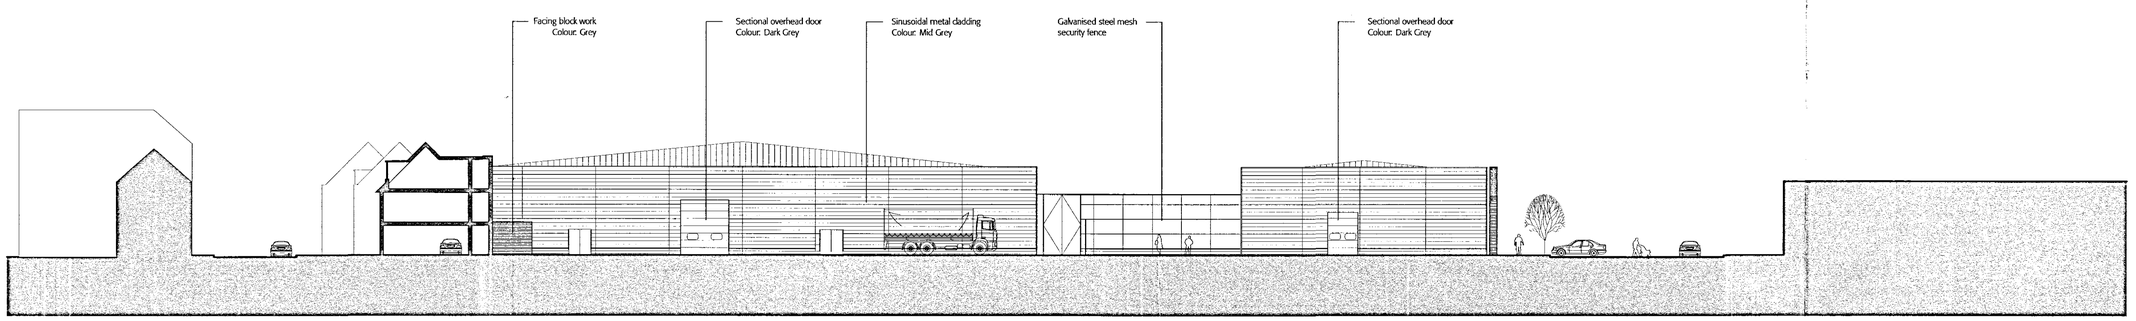

C - C LONG SECTION THROUGH SERVICE YARD

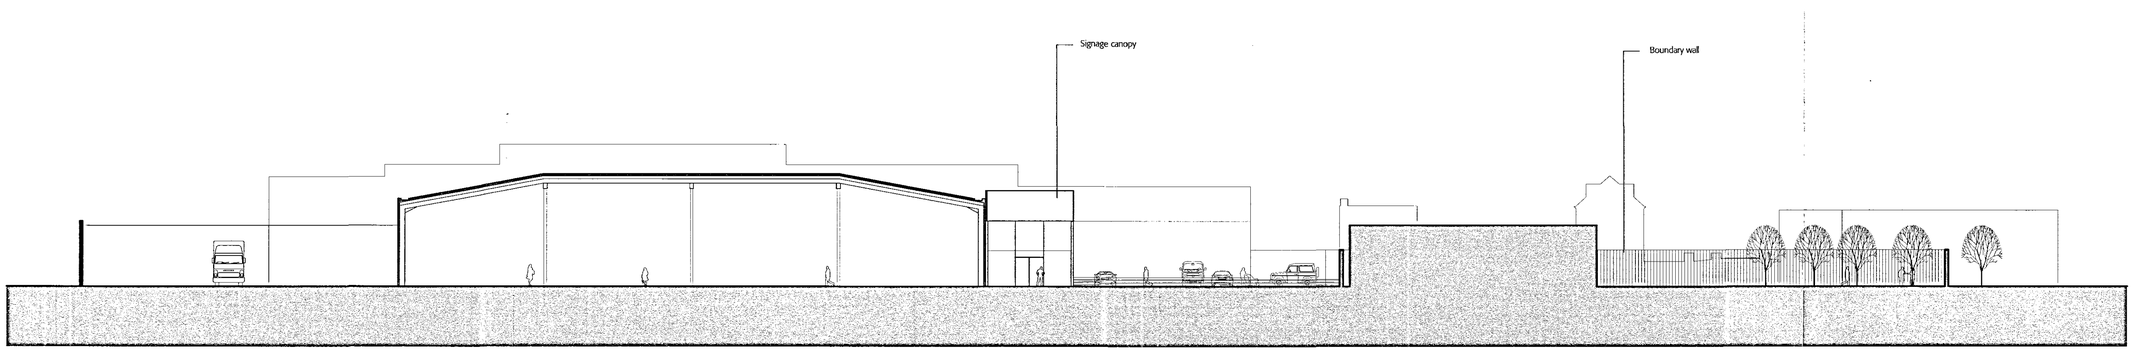

D -D TRANSVERSE SECTION THROUGH UNIT A

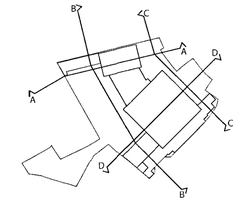

AMENDED PLAN
Ref. A1

Planning Department
- 4 APR 2005
Ref: 0325/05

Revision	Date	Details
F	31.03.05	Signage amended
E	24.03.05	Signage amended
D	18.03.05	Unit C removed, general amendments
C	08.02.05	General amendments to sections and rendering
B	21.01.05	General amendments to sections and rendering
A	06.01.05	General amendments to sections

This drawing is not to be scaled.
This drawing may be based on information in which exact dimensions cannot be verified, and therefore areas shown should be treated as approximate, and subject to confirmation by survey.
All information ©2005 Black Architecture Limited.

Subject to Statutory Approval

Black
Barnacle House
107 Cowcross Street
London EC1A 4NH
T +44 (0) 20 7251 2515
F +44 (0) 20 7251 2516
W www.black-architecture.com

WESTLODE STREET
SPALDING
BRIDE HALL DEVELOPMENTS LTD

Sections

Drawn	Checked	Date	Scale
yyc	SB	08.02.05	1:250@A1

Project	Reference	Number	Revision
0153	PL	300	F