

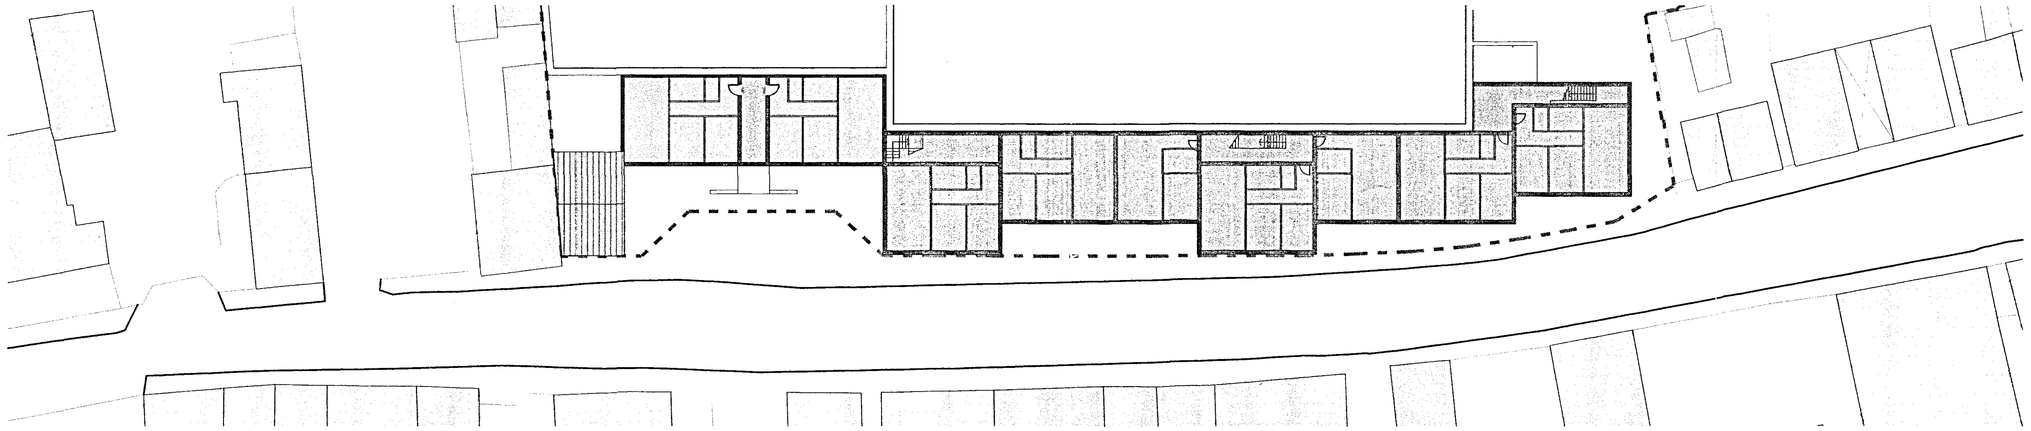


SECOND FLOOR

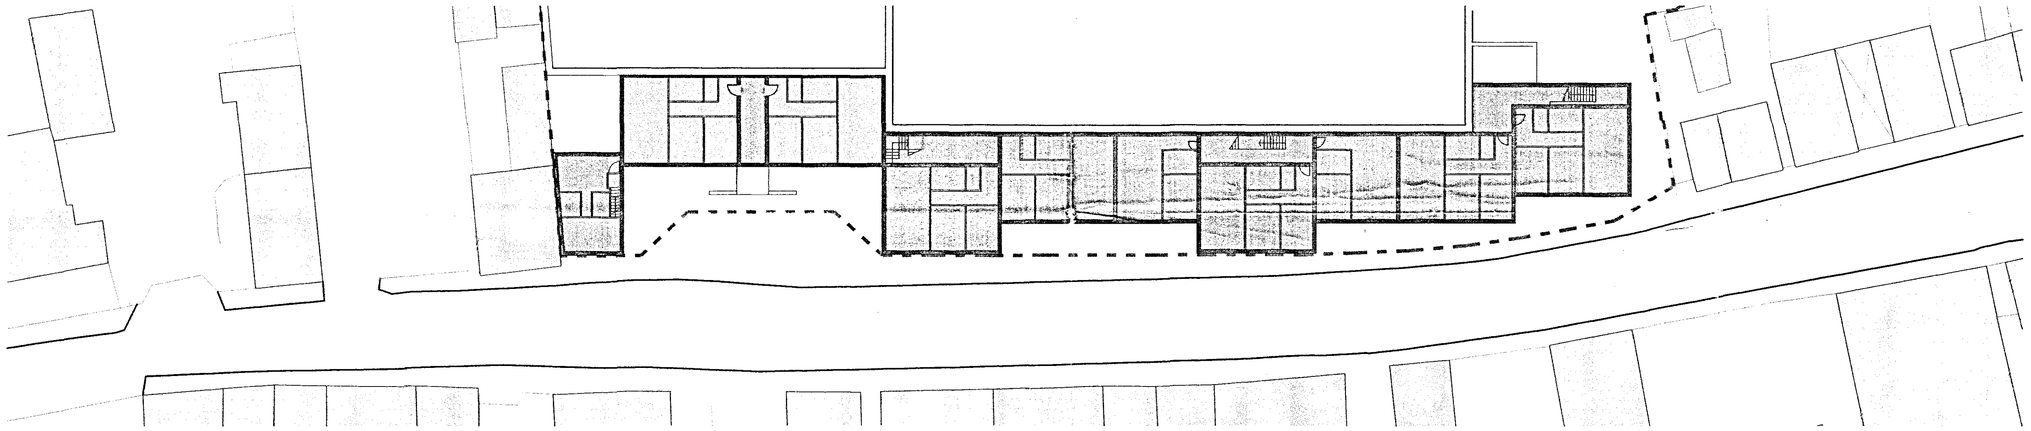

FIRST FLOOR

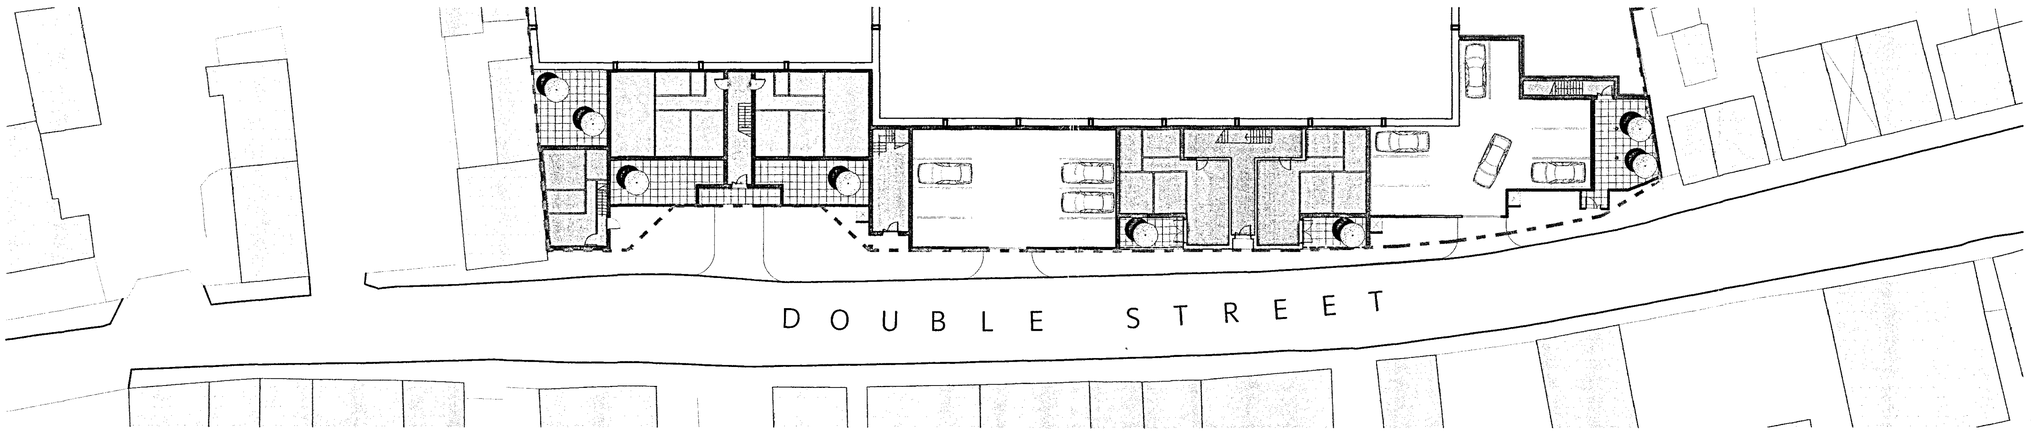

GROUND FLOOR

KEY TO USES:

Residential - 2 bed Private	A1
Residentail - 1 Bed Private	A1
Residential - 2 bed Affordable	C3
Residential - 1 bed Affordable	C3
Residential Circulation	A1
Car Parking 16 spaces	

SHDC
Planning & Development
- 8 MAR 2005
Ref: 0335/05

Revision	Date	Details
C	10.02.05	General amendments
B	21.01.05	General amendments
A	06.01.05	General amendments

This drawing is not to be scaled.
This drawing may be based on information in which exact dimensions cannot be verified, and therefore areas shown should be treated as approximate, and subject to confirmation by survey.
All information ©2005 Black Architecture Limited.

Subject to Statutory Approval

Black
Exmouth House
EC1-112 Pentonville Street
London N1 9PL
T +44 (0) 20 7841 2515
F +44 (0) 20 7841 25 16
W www.blackarchitecture.com

WESTLODE STREET
SPALDING
BRIDE HALL DEVELOPMENTS LTD

Residential Plans

Drawn	Checked	Date	Scale
yyc	SB	10.02.05	1/250@A1

Project	Reference	Number	Revision
0153	PL	110	C