


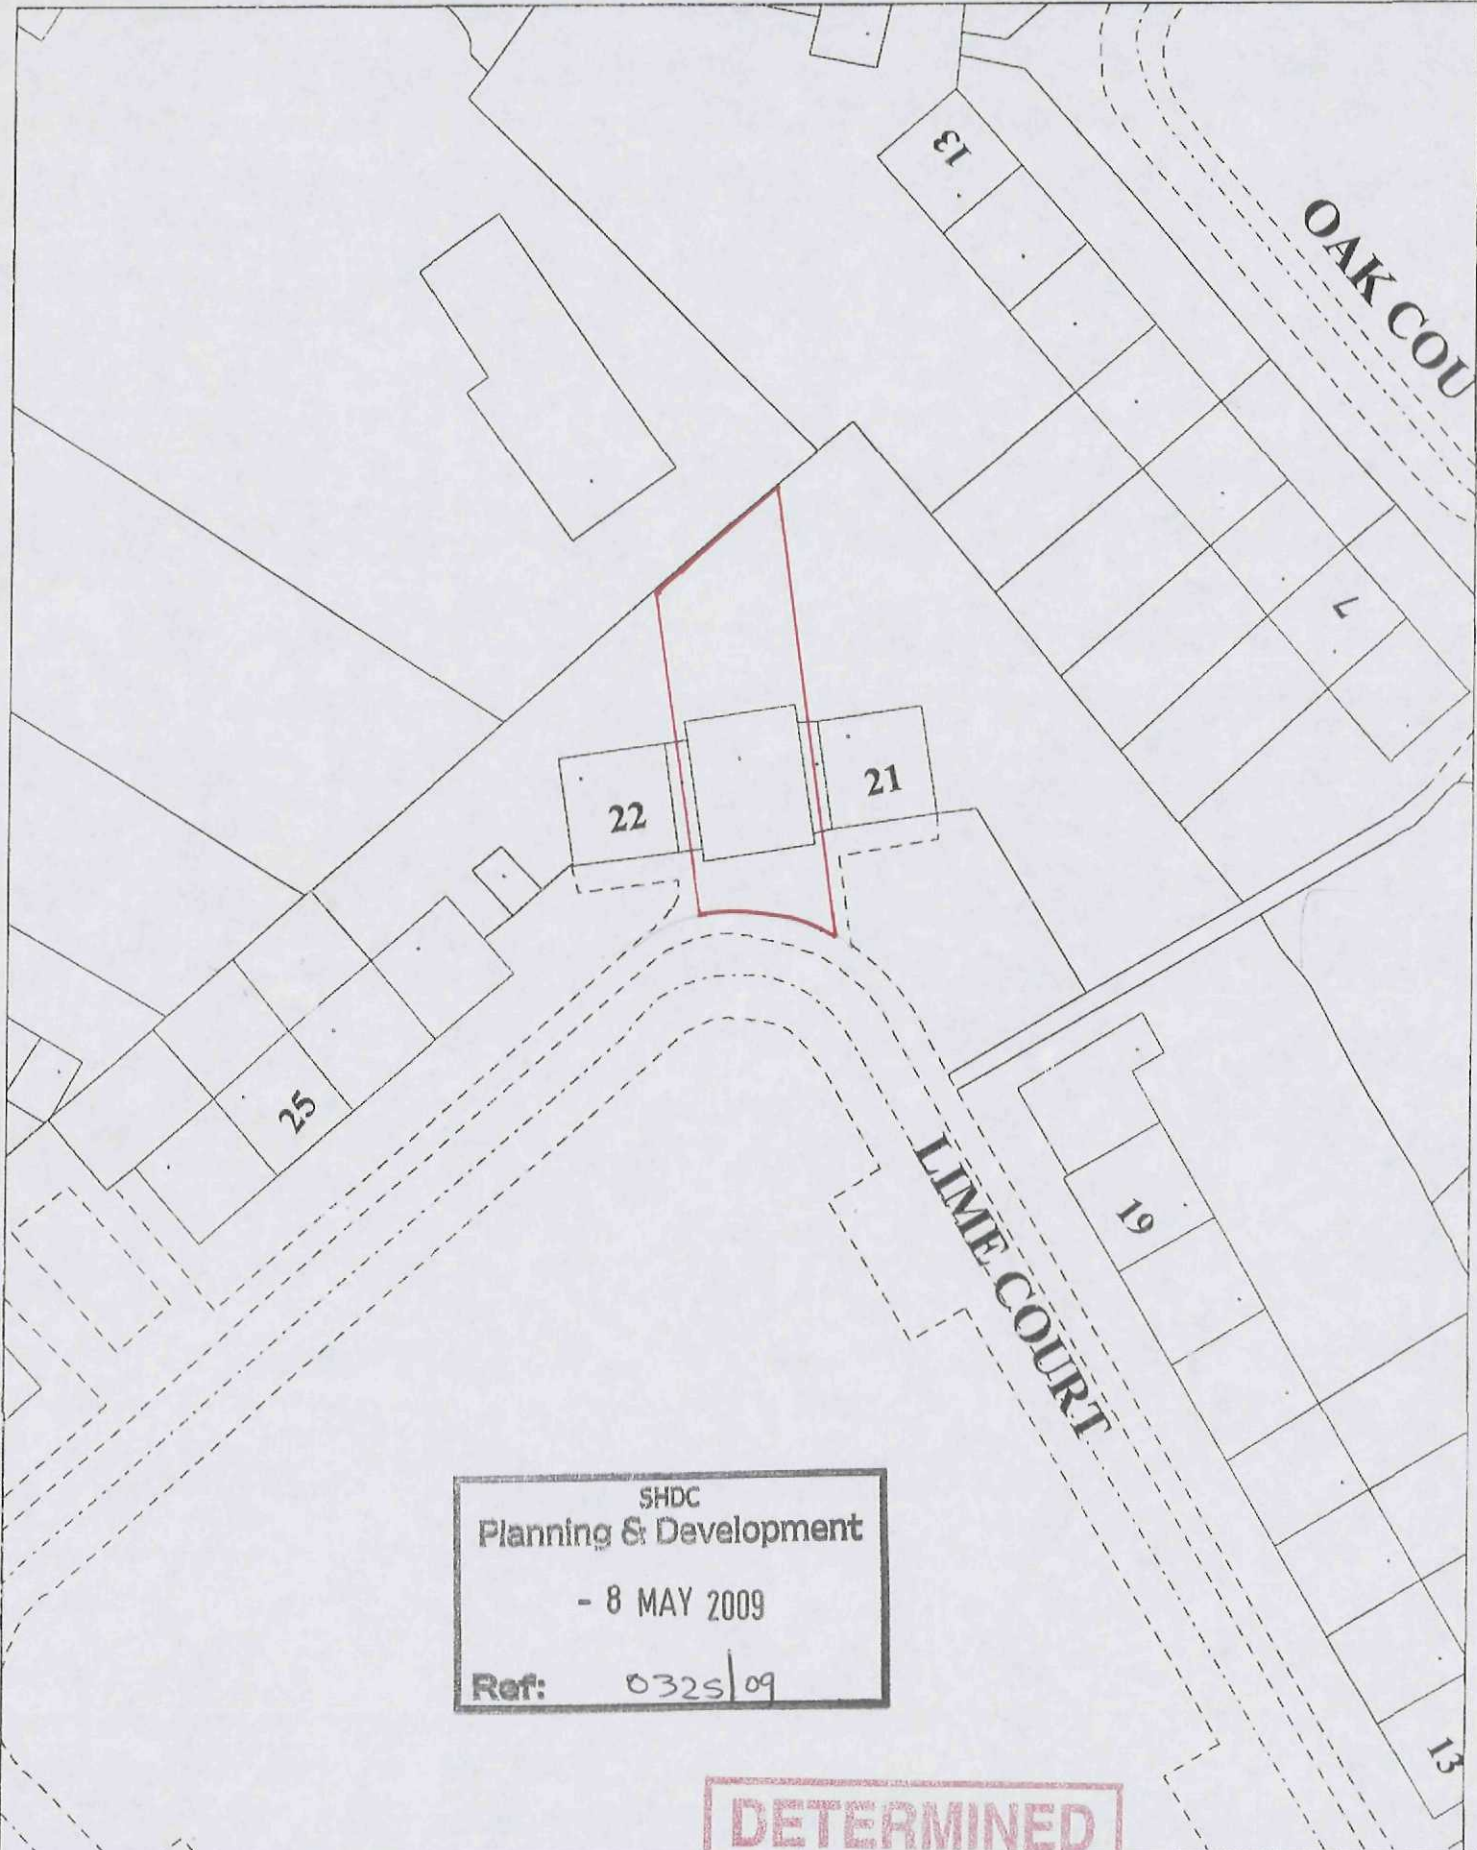

Lime Court, Spalding

**DETERMINED
PLAN**


Scale: 1:500


May 2009

This map is reproduced from Ordnance Survey material with permission of Ordnance S

Property Services

Council Offices, Priory Road, Spalding, Lincolnshire
PE11 2XE

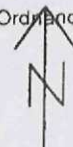

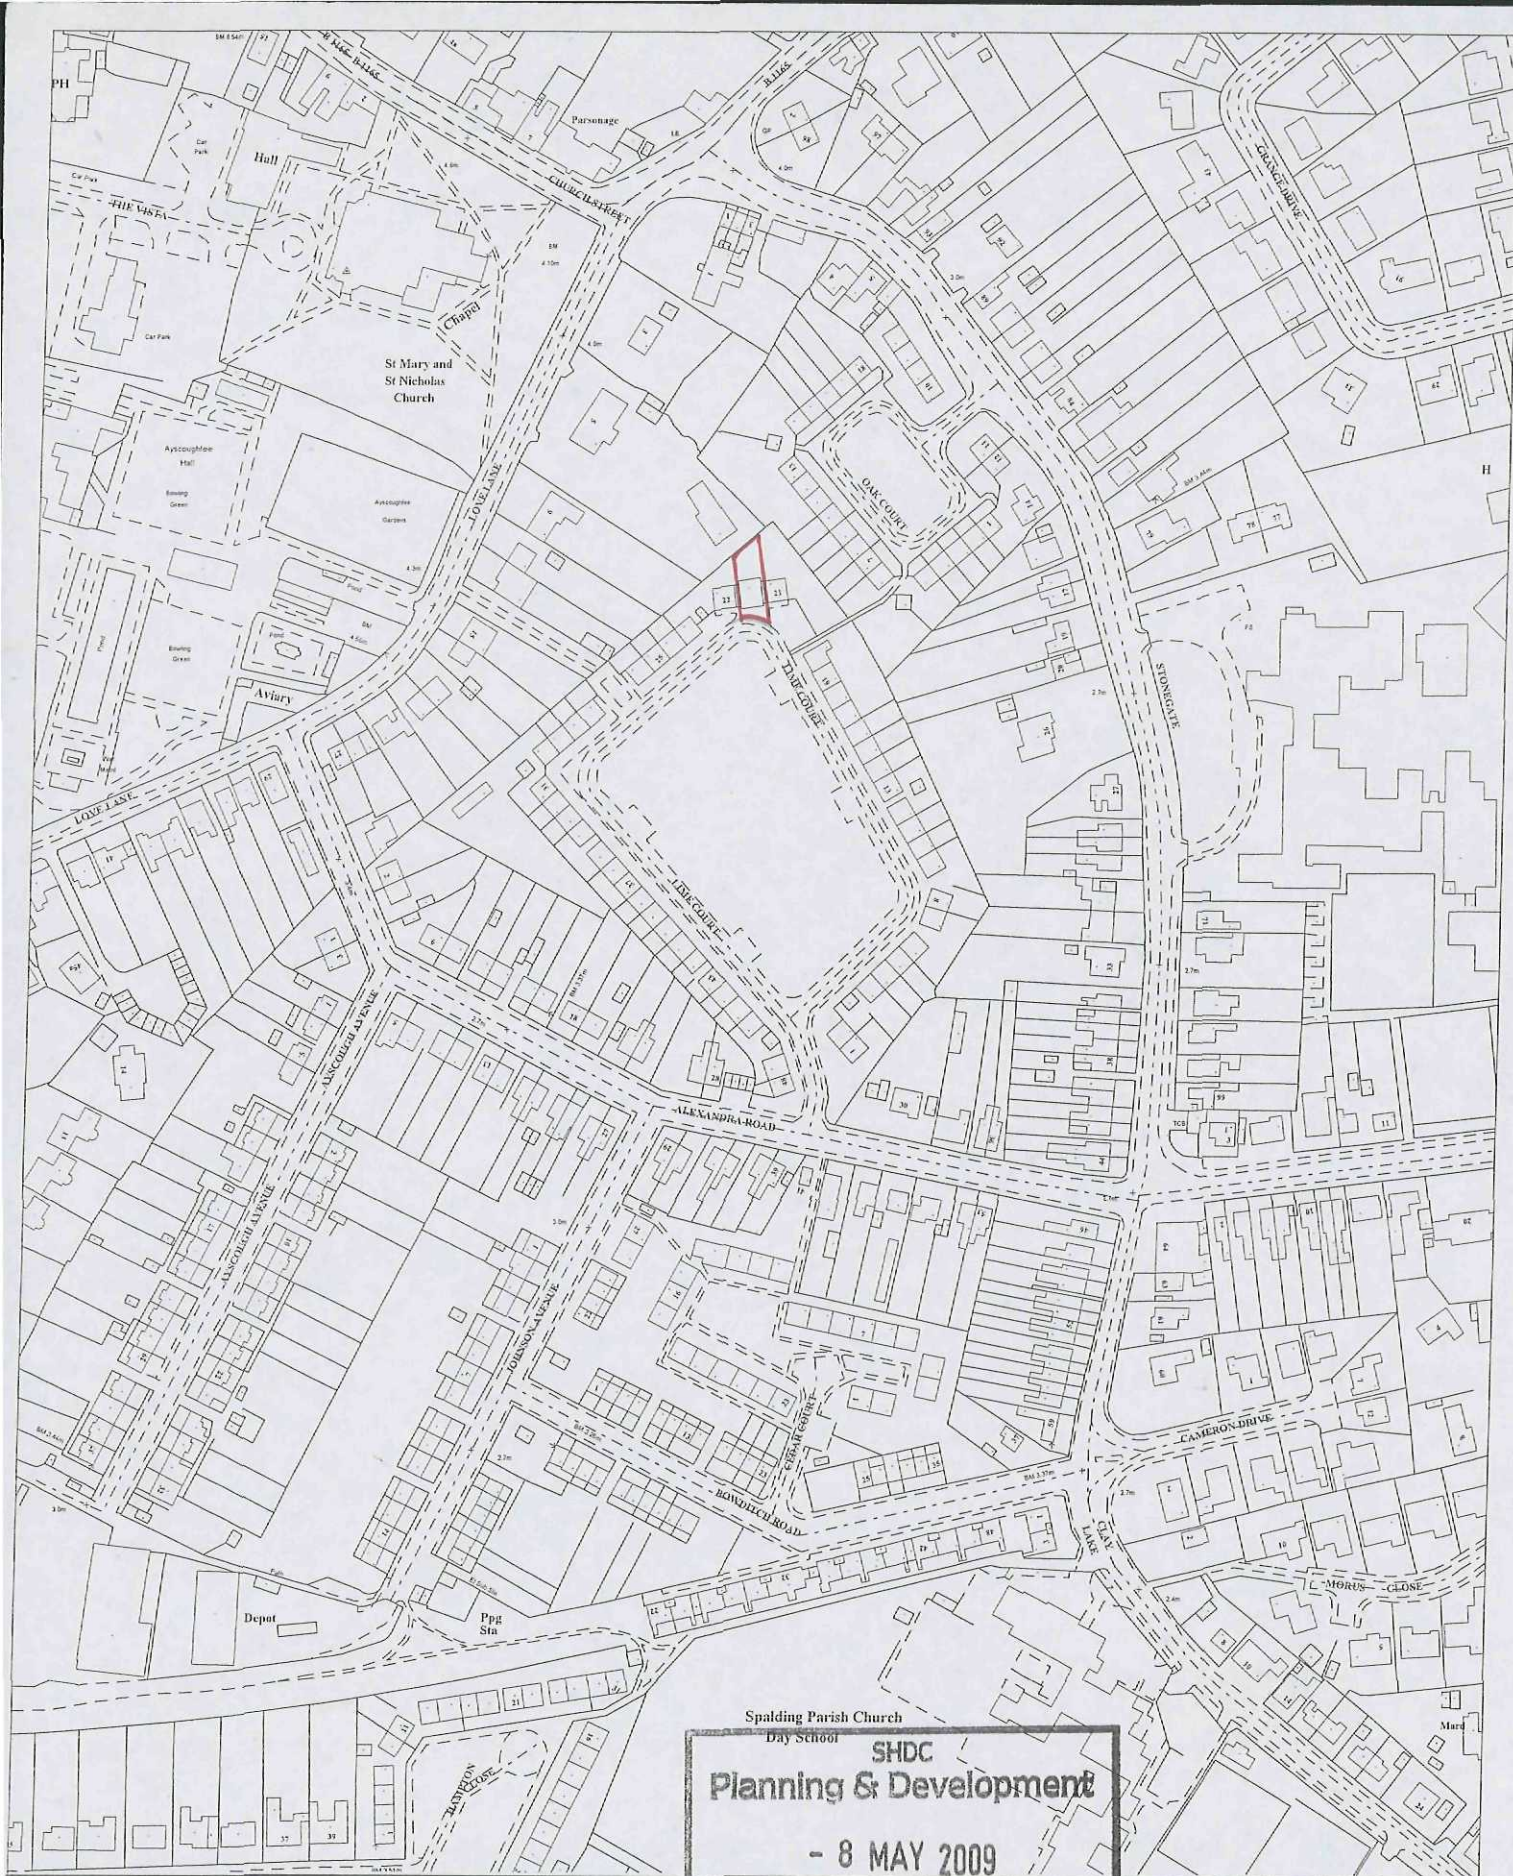

Spalding Parish Church
Day School
SHDC
Planning & Development
- 8 MAY 2009
Ref: 0325/09

S O U T H
H O L L A N D
D I S T R I C T C O U N C I L


Lime Court, Spalding

Scale: 1:2500

May 2009

This map is reproduced from Ordnance Survey material with permission of Ordnance S

**DETERMINED
PLAN**

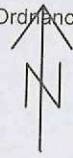

Property Services
Council Offices, Priory Road, Spalding, Lincolnshire
PE11 2XE