
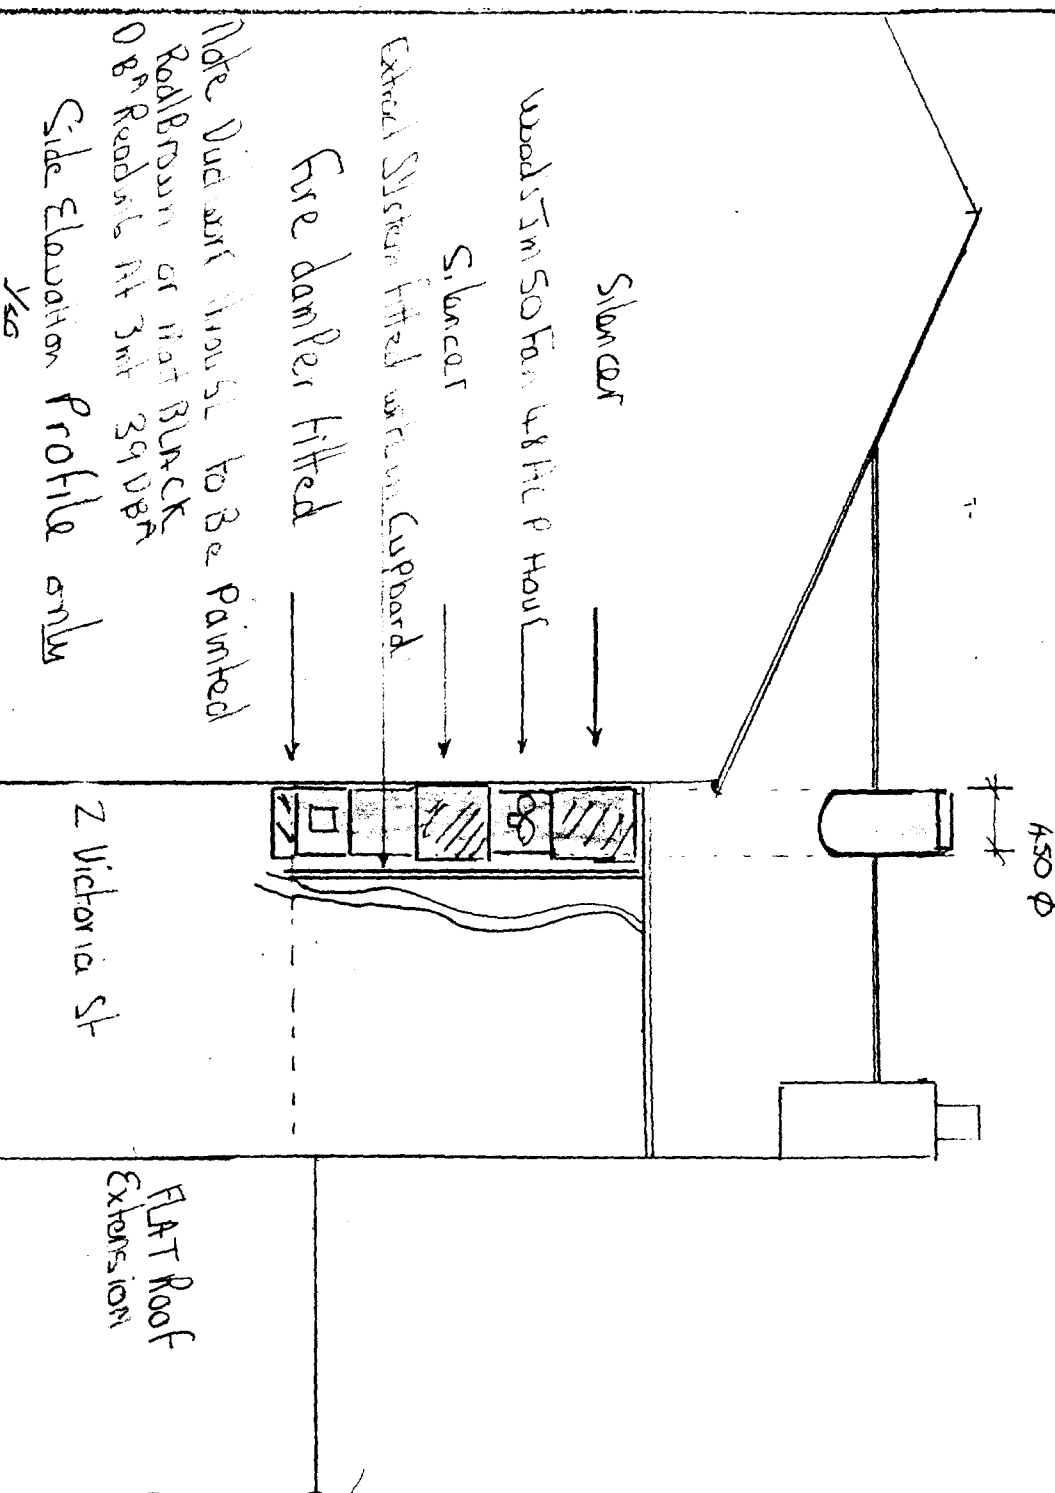
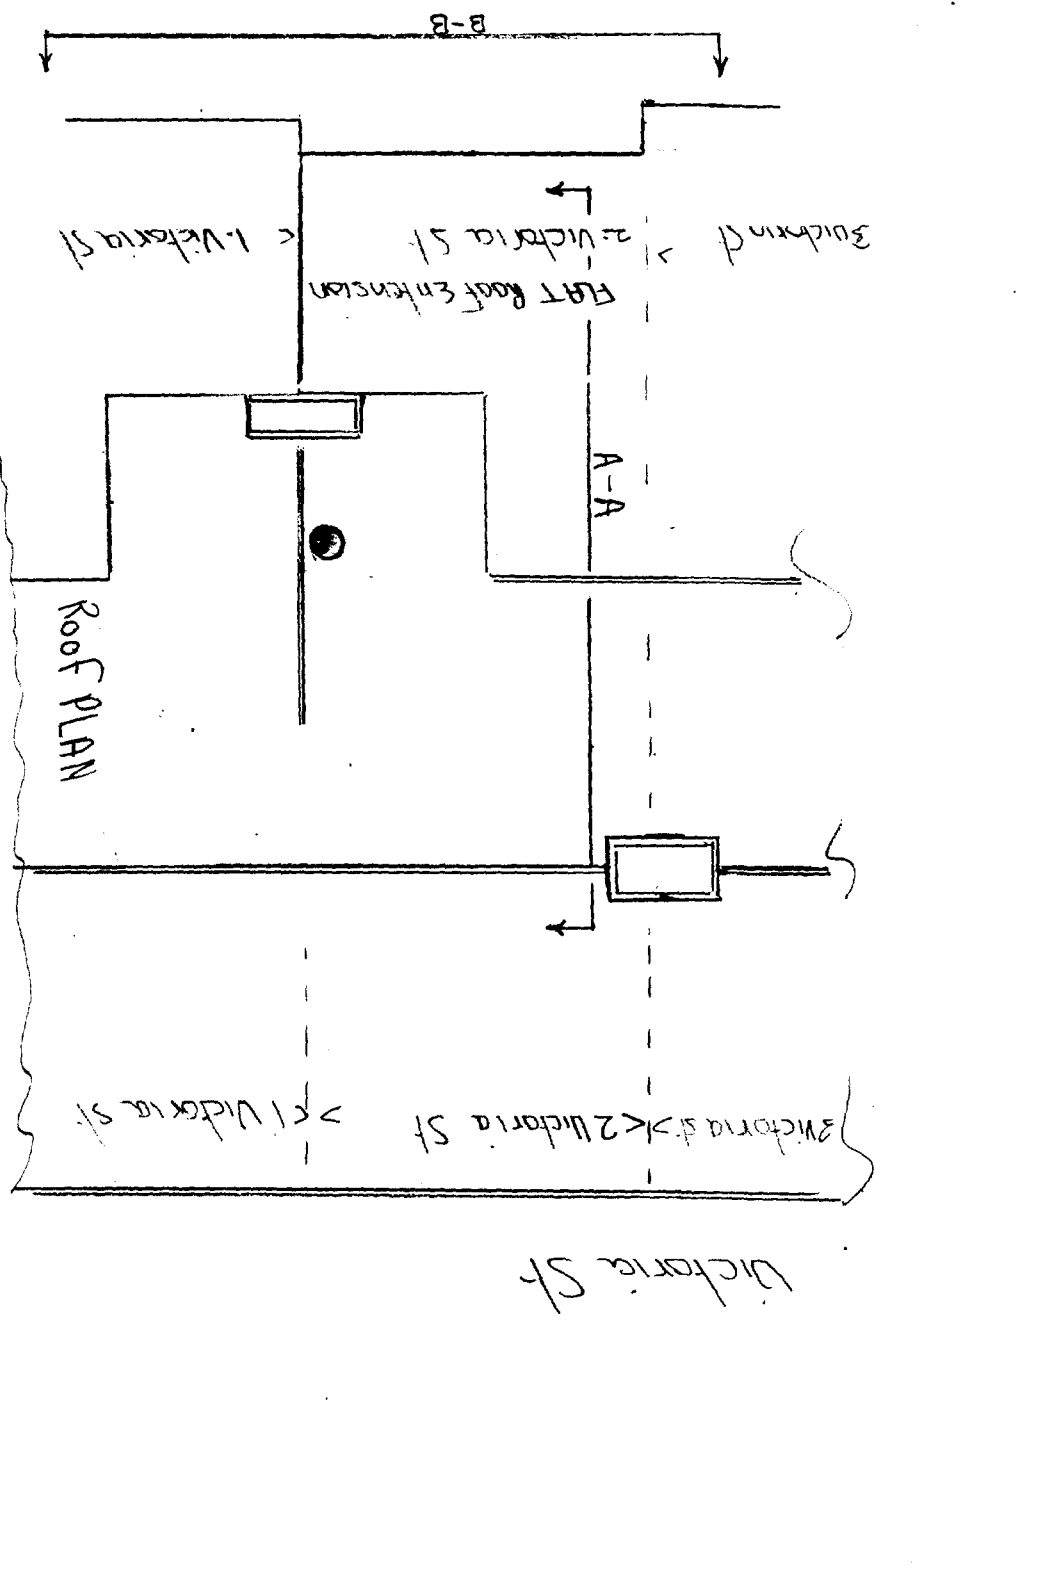
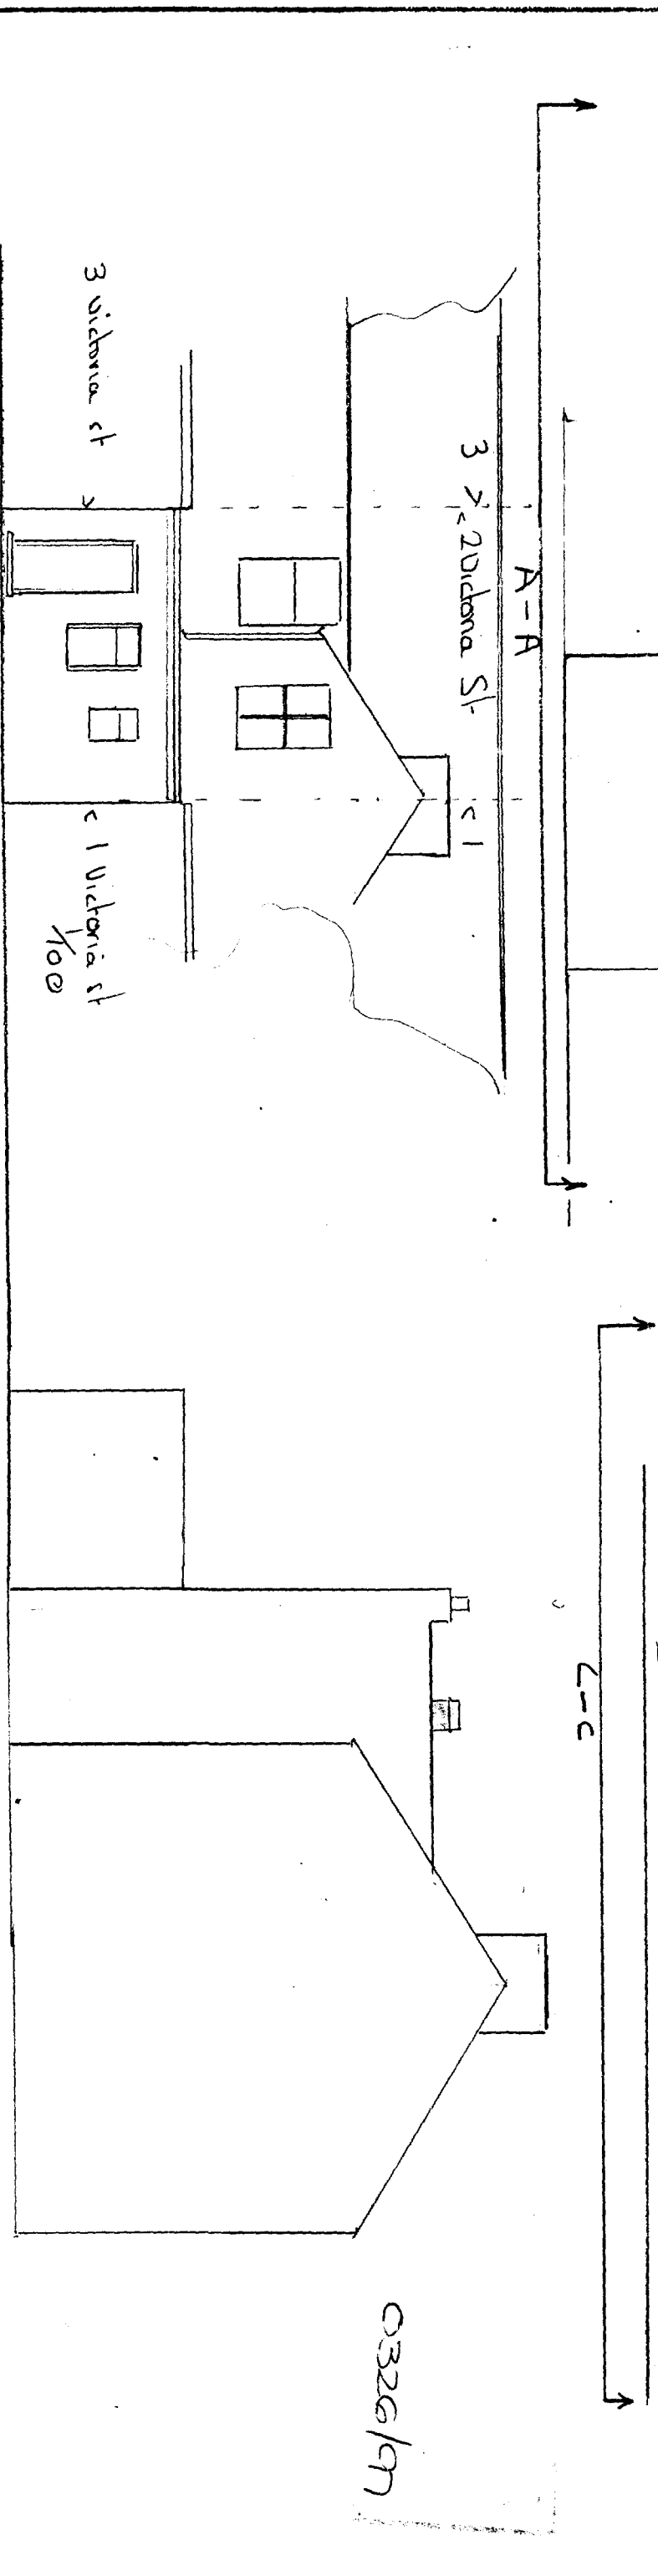


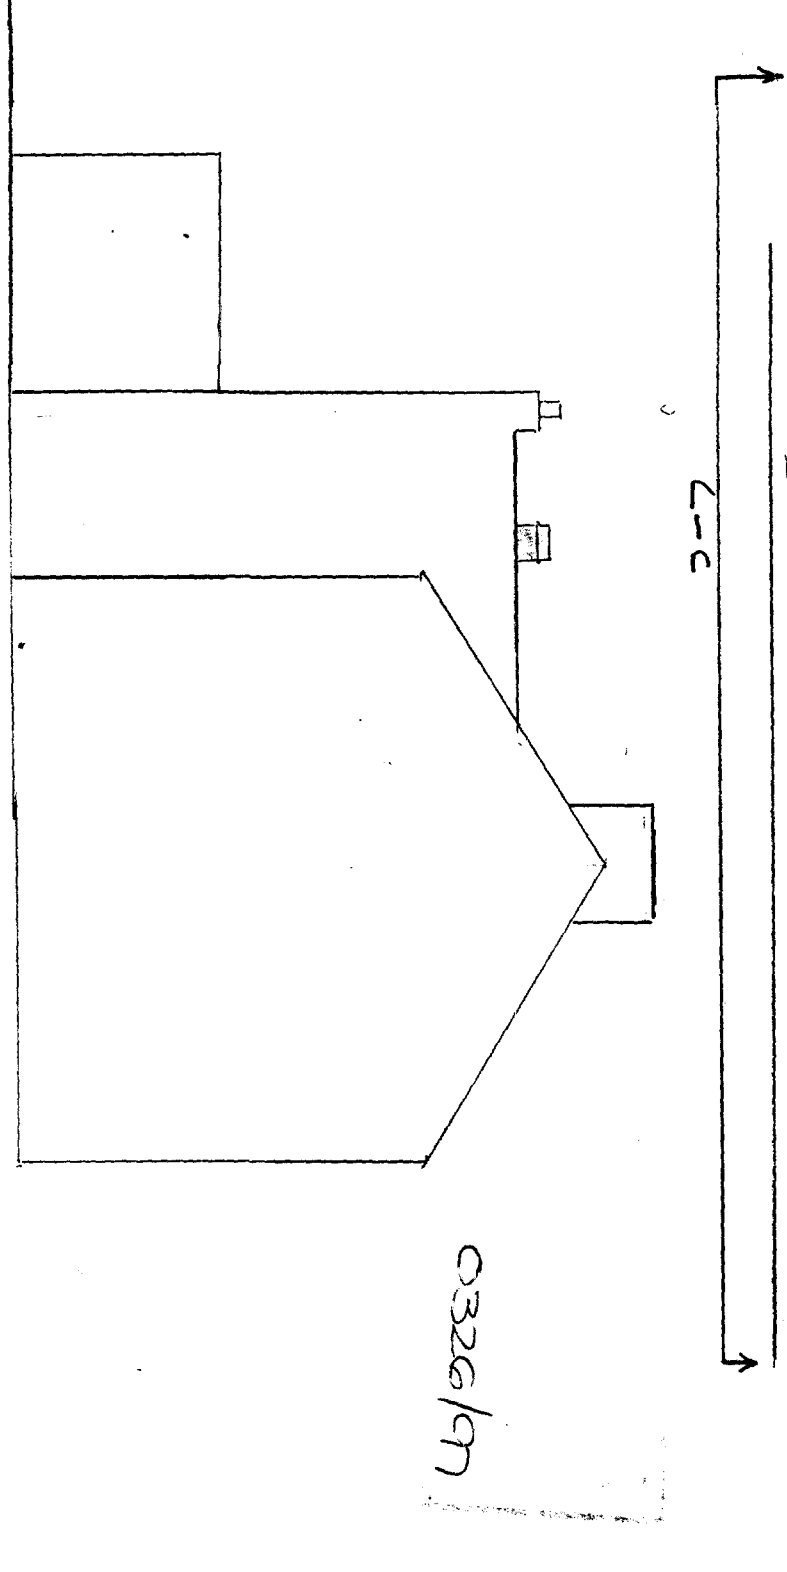


C.K.S Kitchen Services

Contact Bob Smill

01162774048

NAME	ADDRESS	TEL	JOB	DATE
SPALDING	2 Victoria St		Proposed New Kitchen Fume Extract System	17th Mar

500x500 Extra fitted with Fire Damper Rising through to Bathroom within cupboard unit is fitted with Silencer's
Cupboard is insulated from adjacent property.

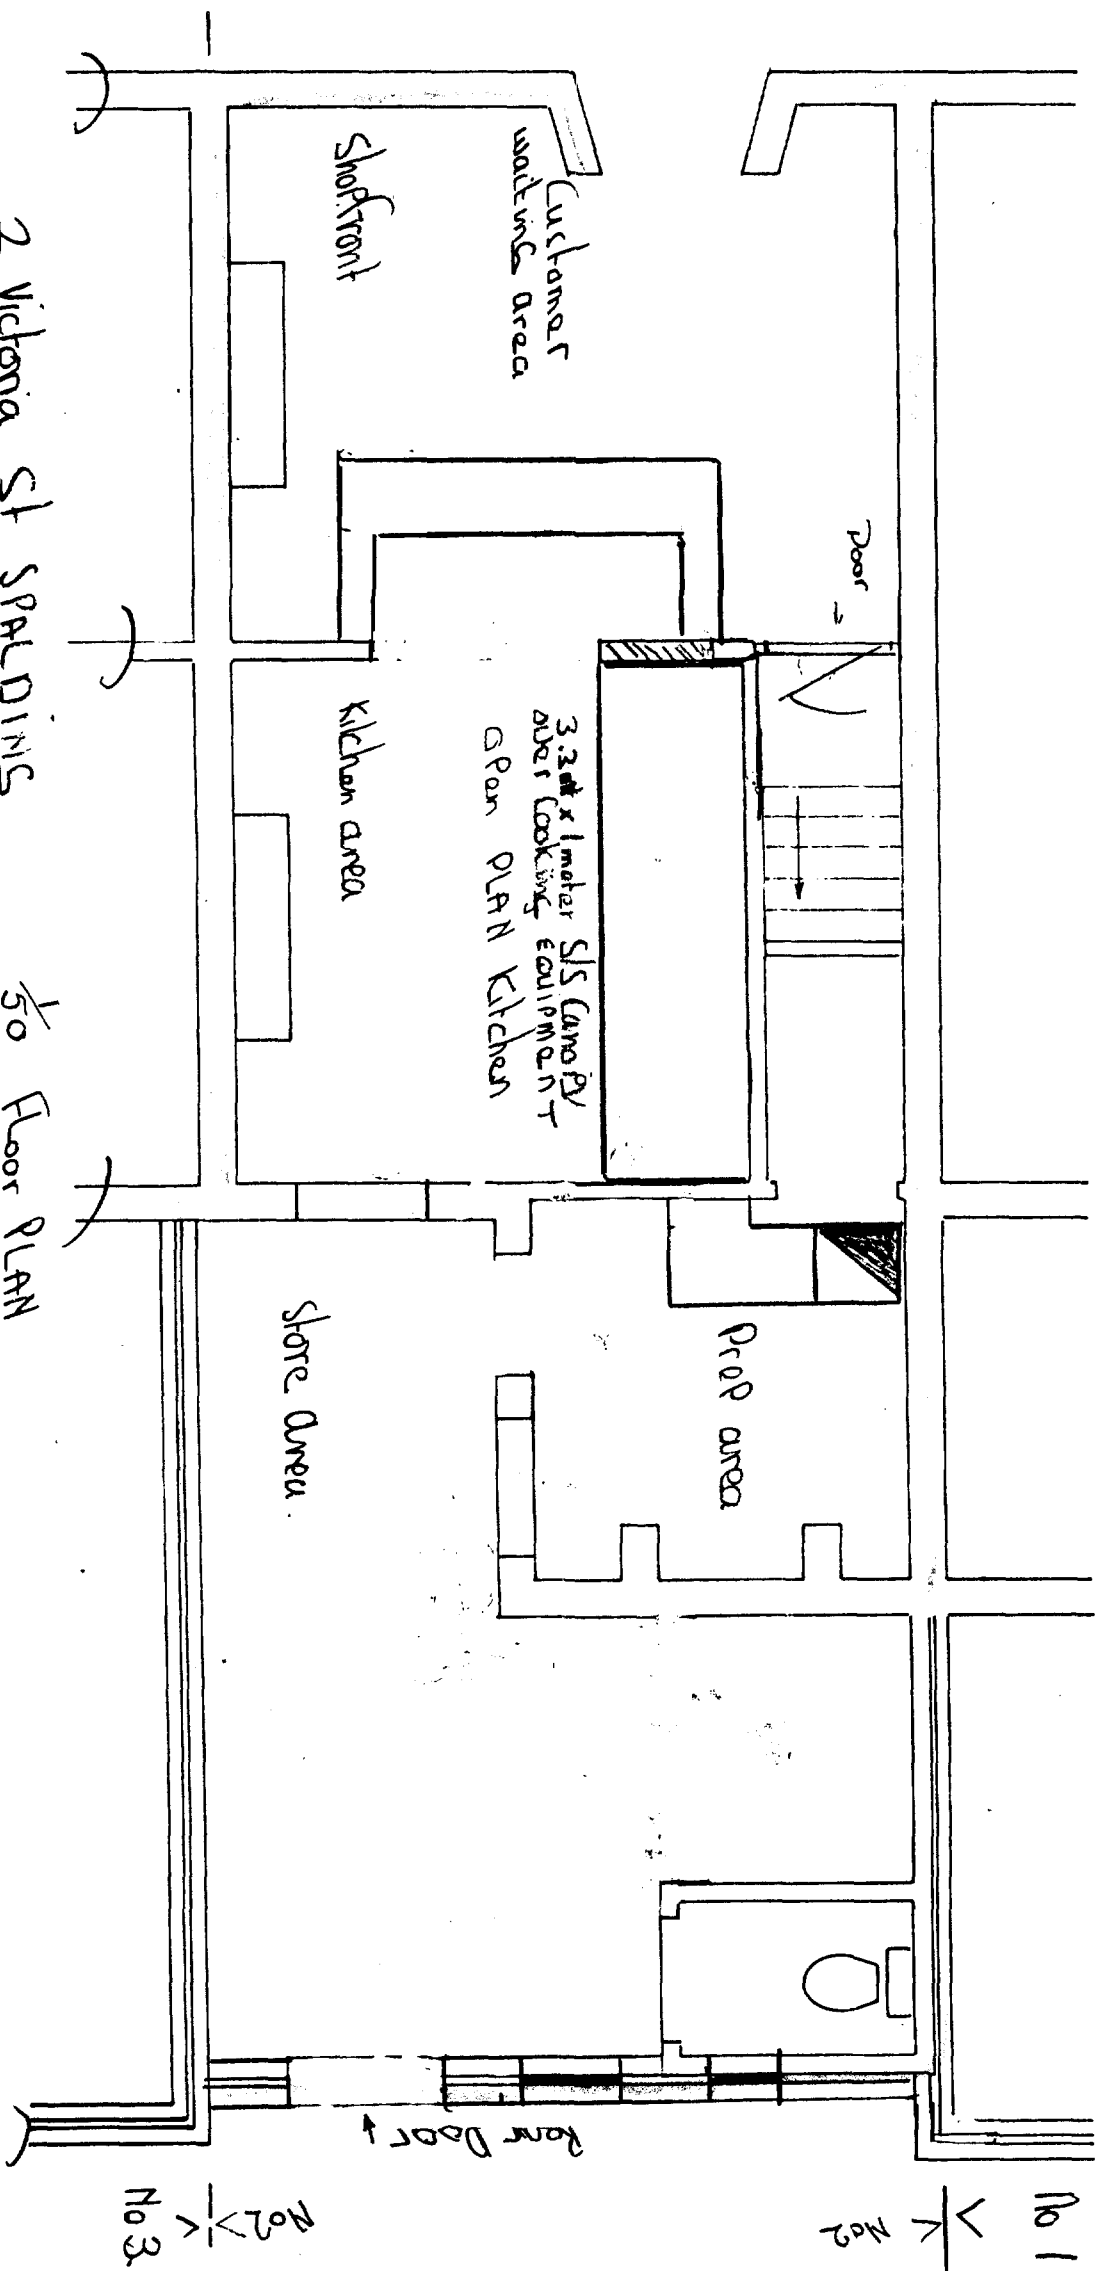

2 Victoria St SPALDING 50 Floor Plan

Ref: 336/97