
Location

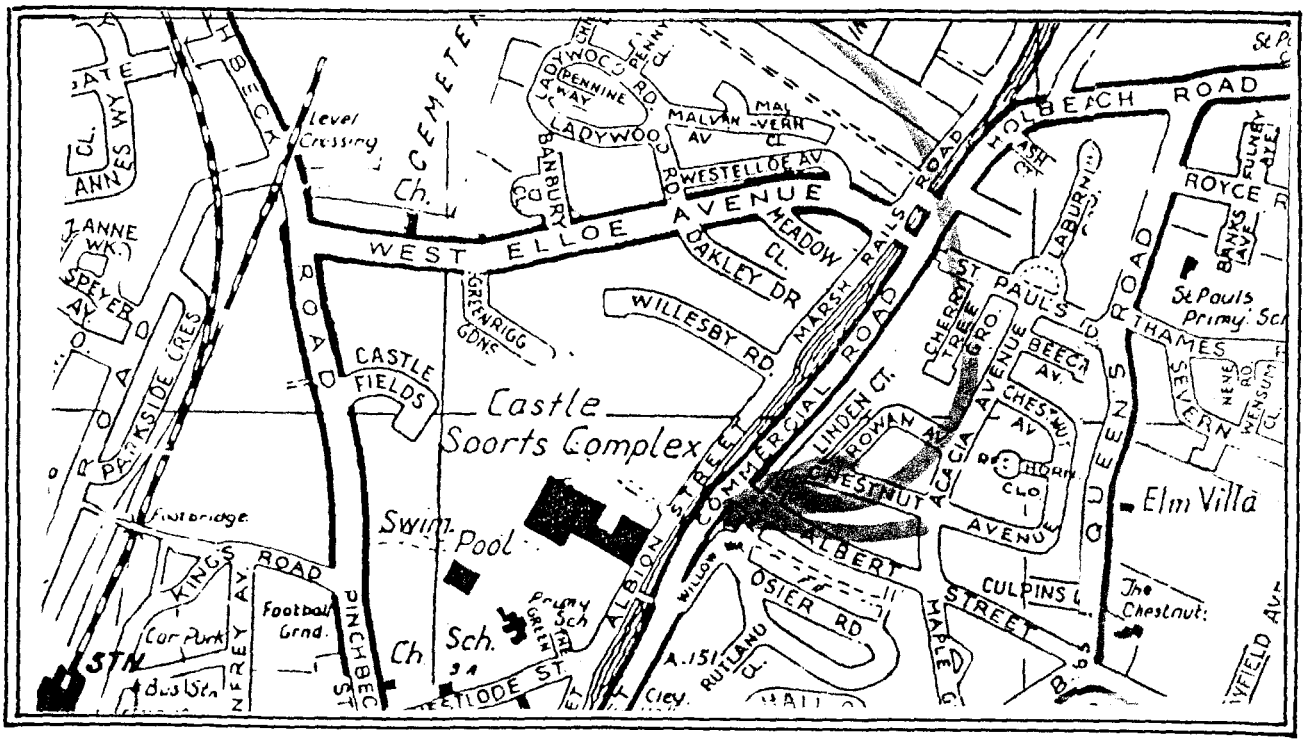


15 MAR 2001

Ref. H16/0327/01

	Address	Scale :
	28 COMMERCIAL ROAD SPALDING LINCOLNSHIRE PE11 2HA.	
	4D350301 - 4029	

Site Plan

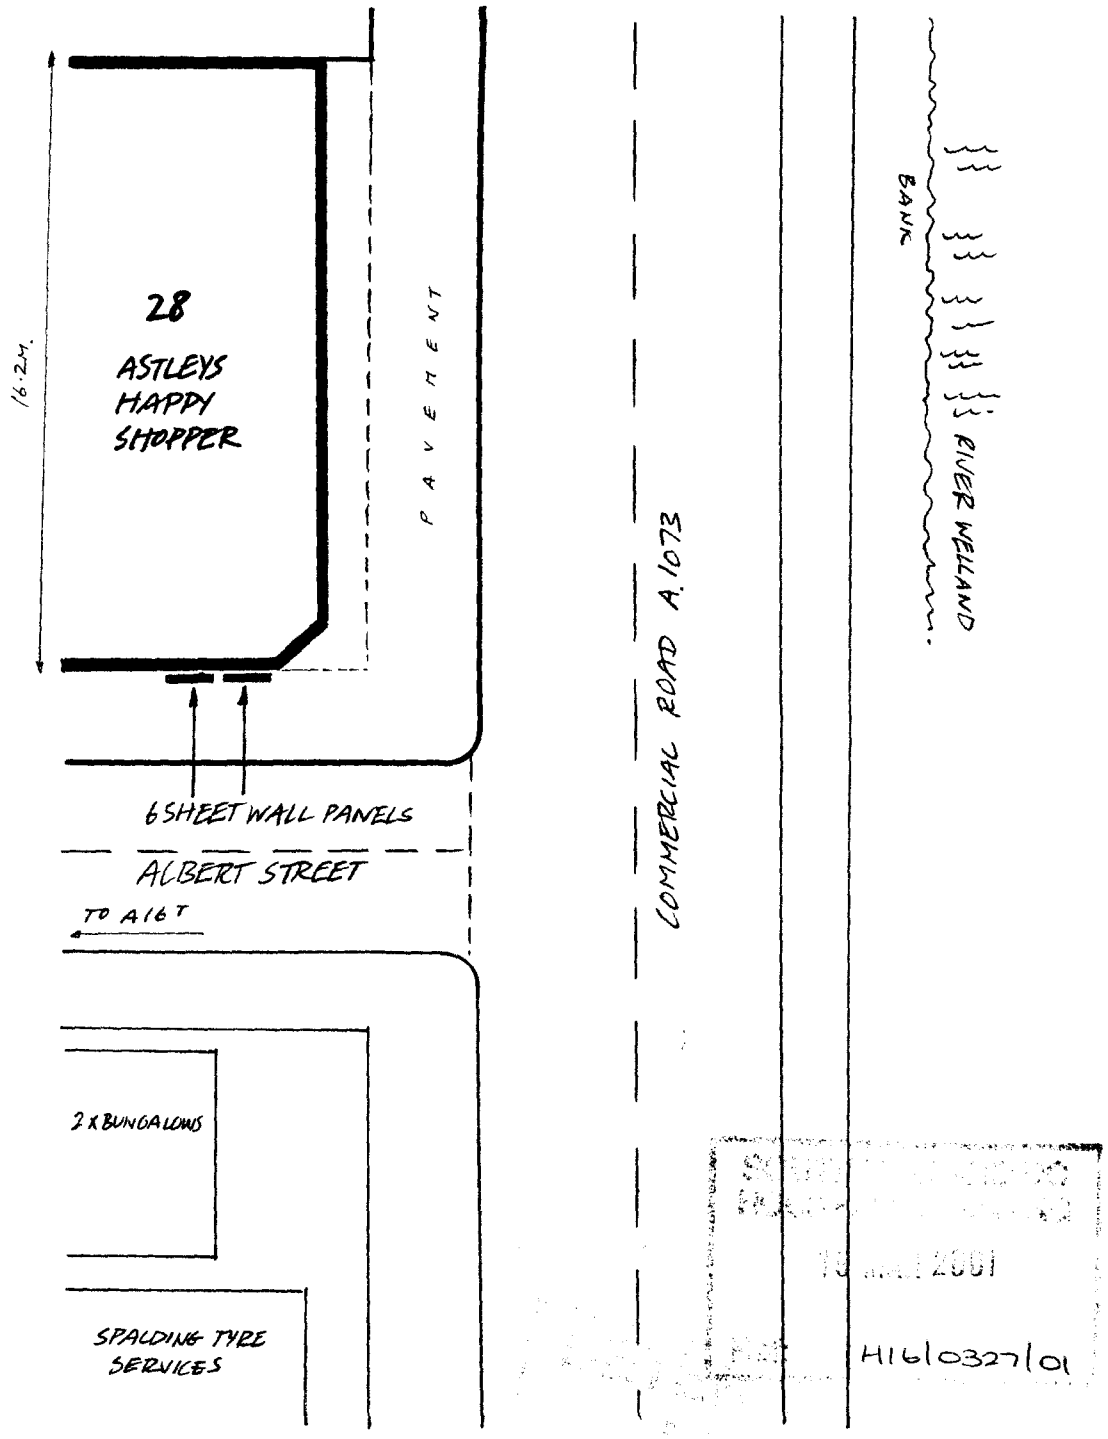

Notes	Address	Scale 1:200
	28 COMMERCIAL ROAD, SPALDING, LINCOLNSHIRE, PE11 2HA	
	Site No. YD350301402 9	


Elevation

19 MAR 2001
Ref: H16/0327/01




	Address	Scale 1:100
	28 COMMERCIAL ROAD, SPALDING, LINCOLNSHIRE, PE11 2HA.	

Unit Specifications

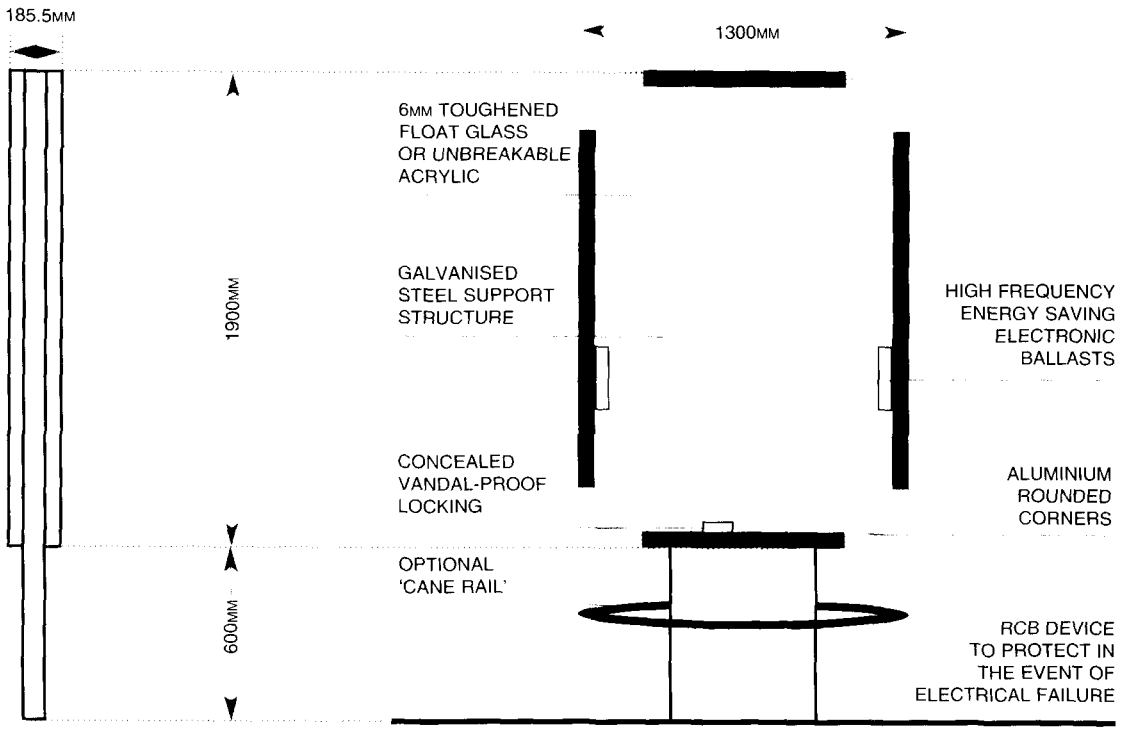

Wall Mounted Unit

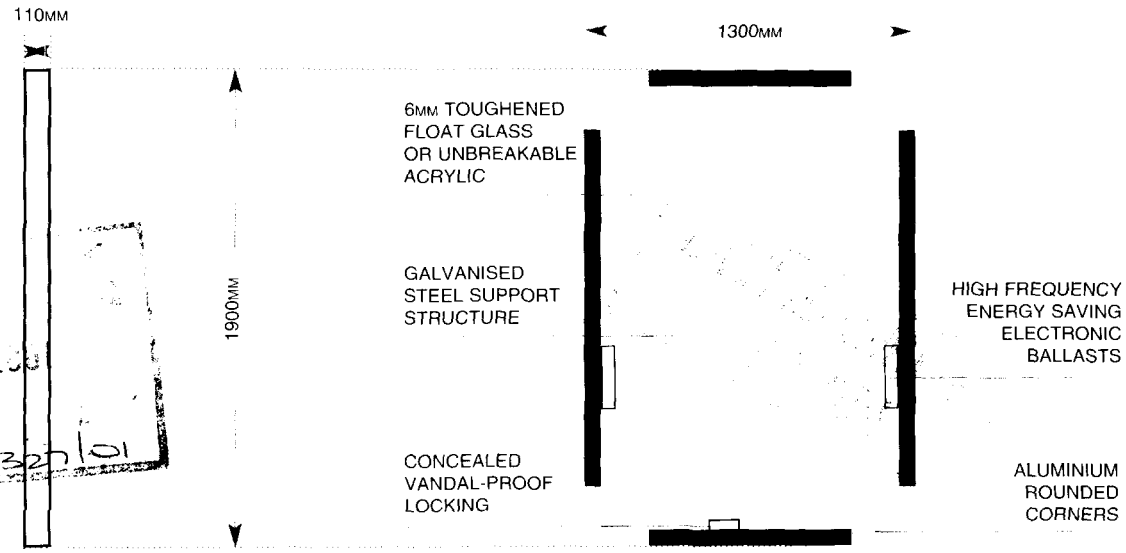

Ref: H16/032/01

RNIB
challenging blindness
WE ARE PROUD TO BE ASSOCIATED WITH RNIB

POSTER SIZE: 1200MM X 1800MM (6 SHEET)