




Do not scale, check all dimensions on site.

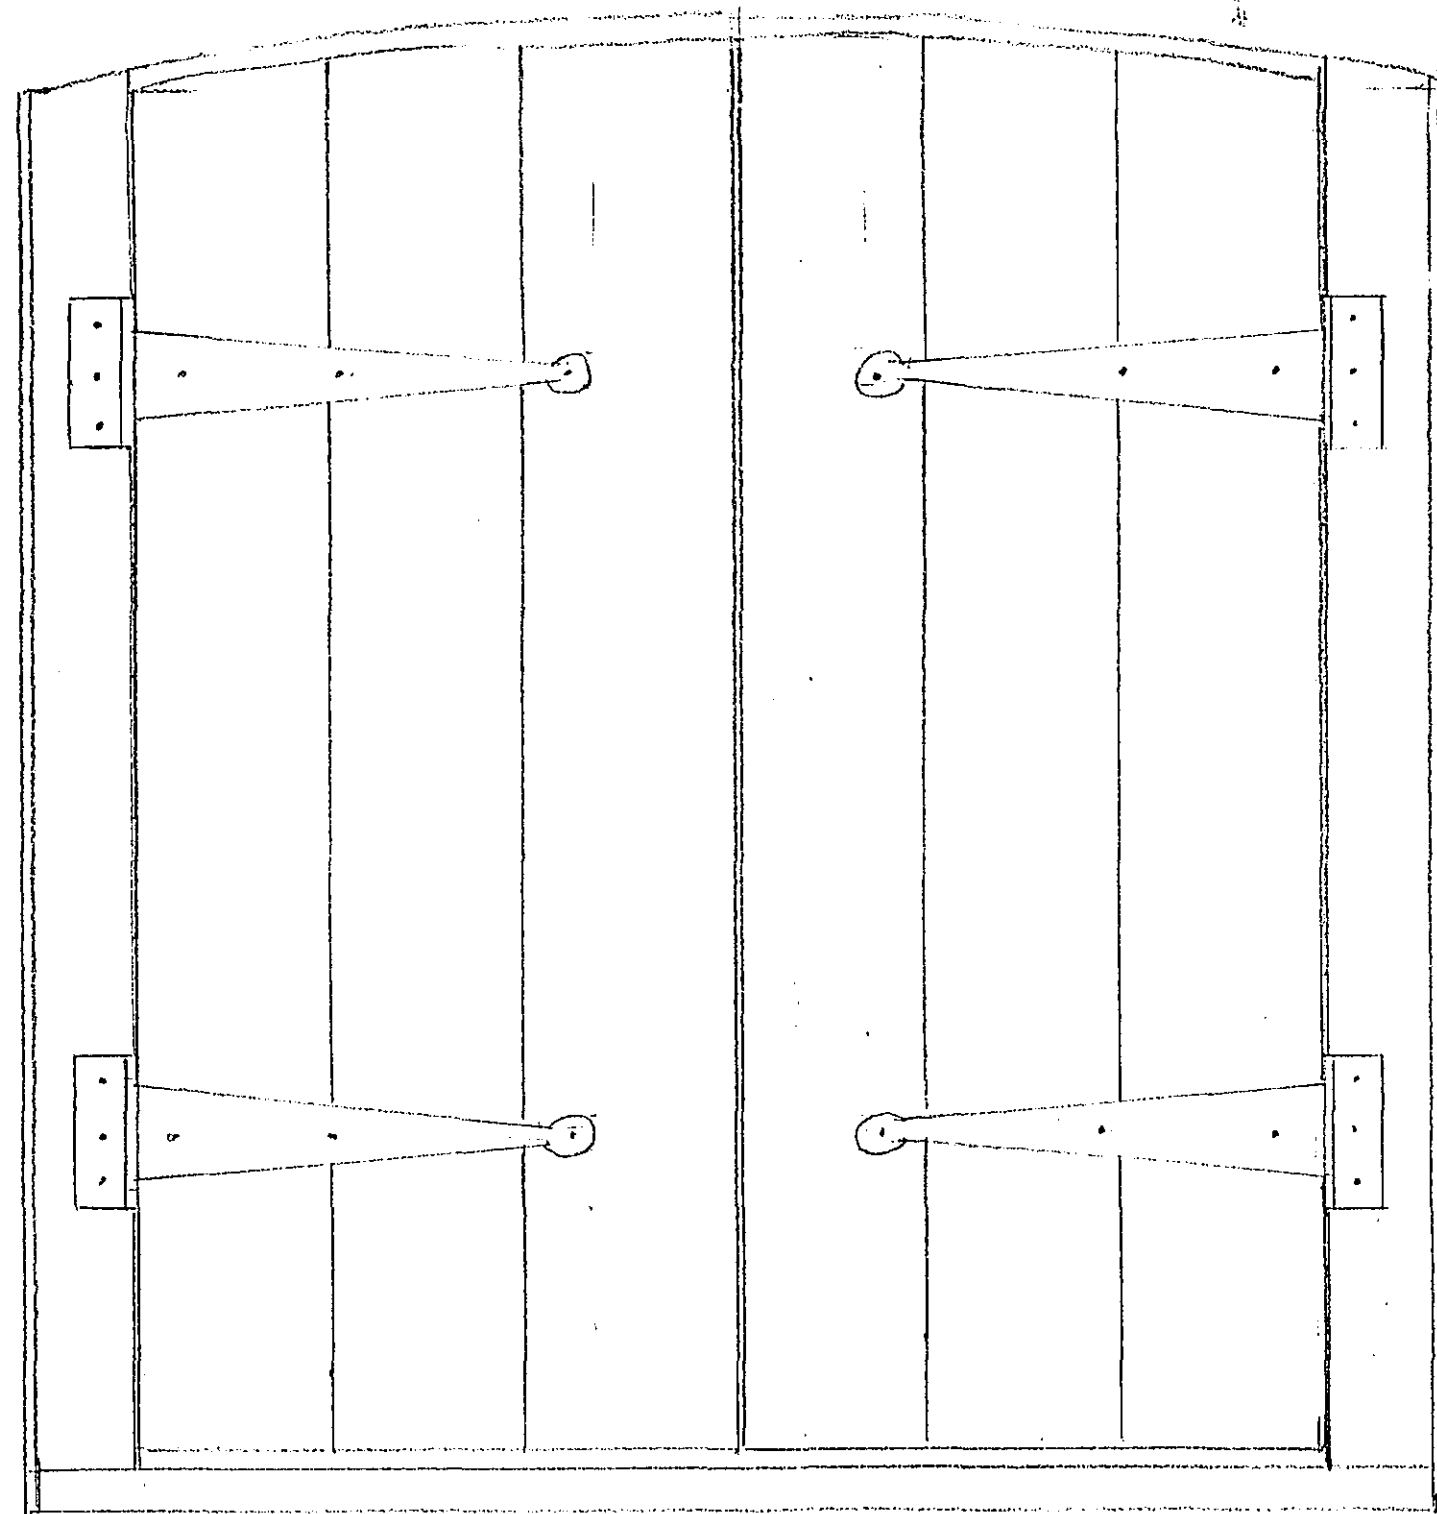


ELEVATION (SHUTTERS CLOSED)

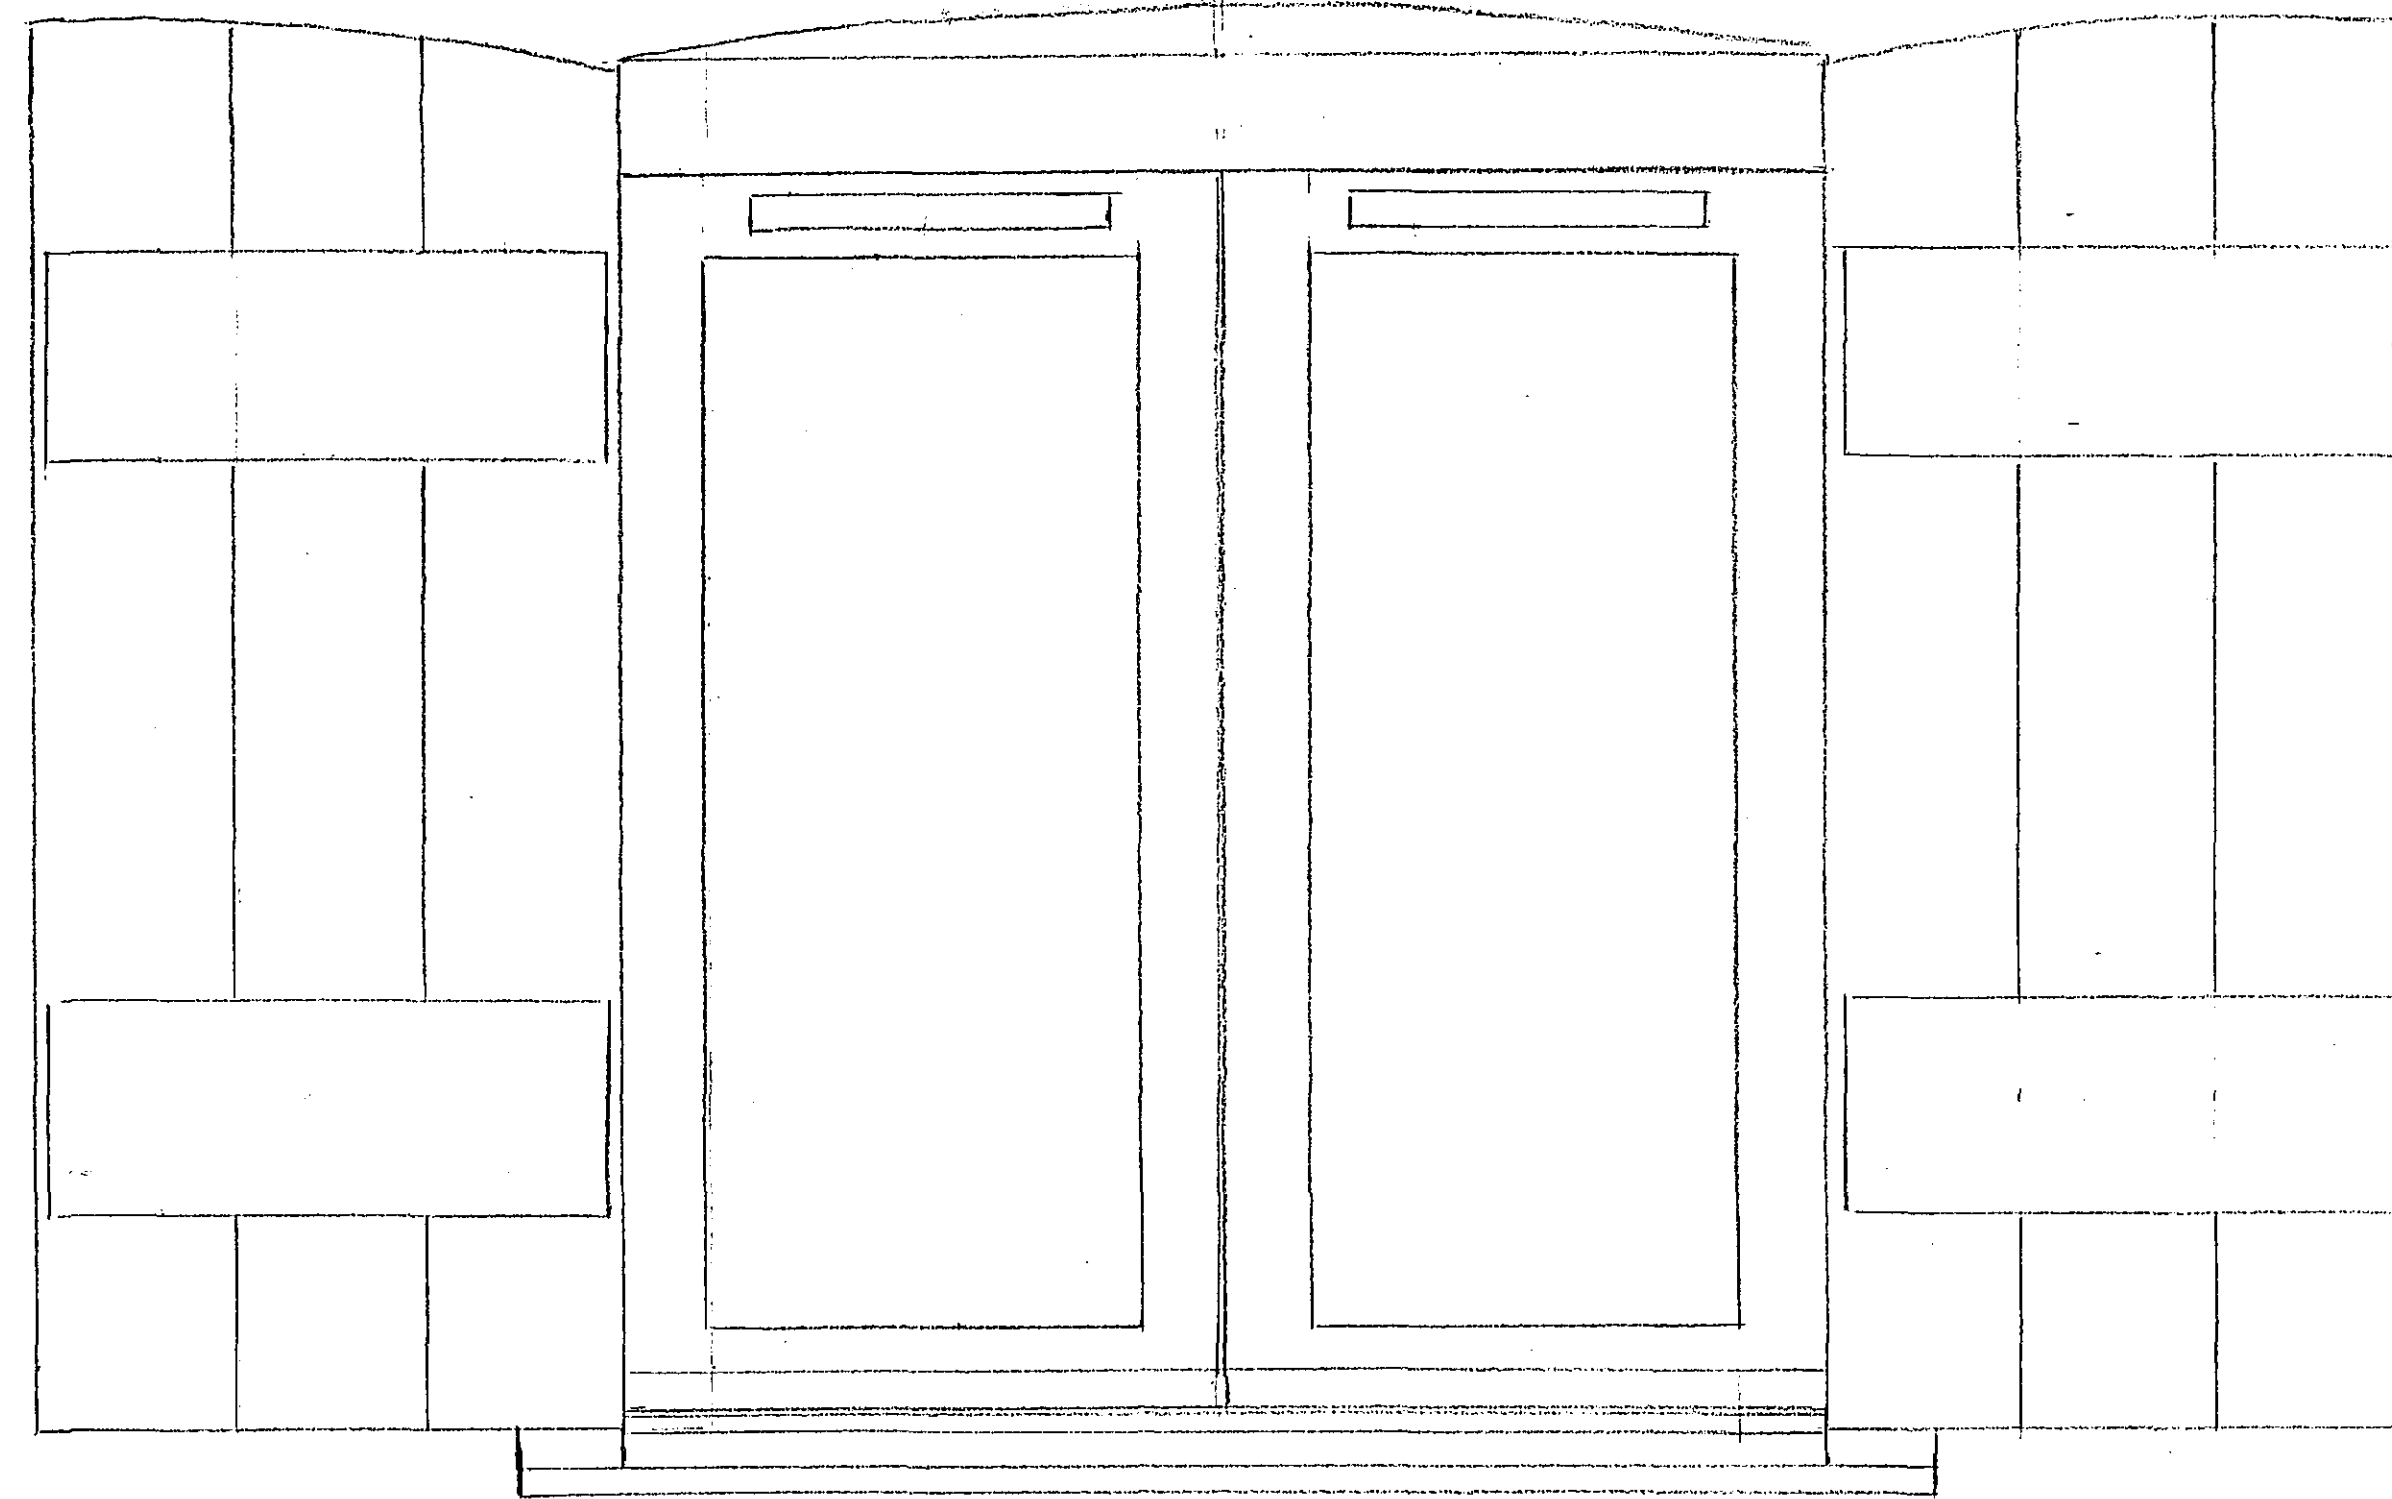


ELEVATION (SHUTTERS OPEN)

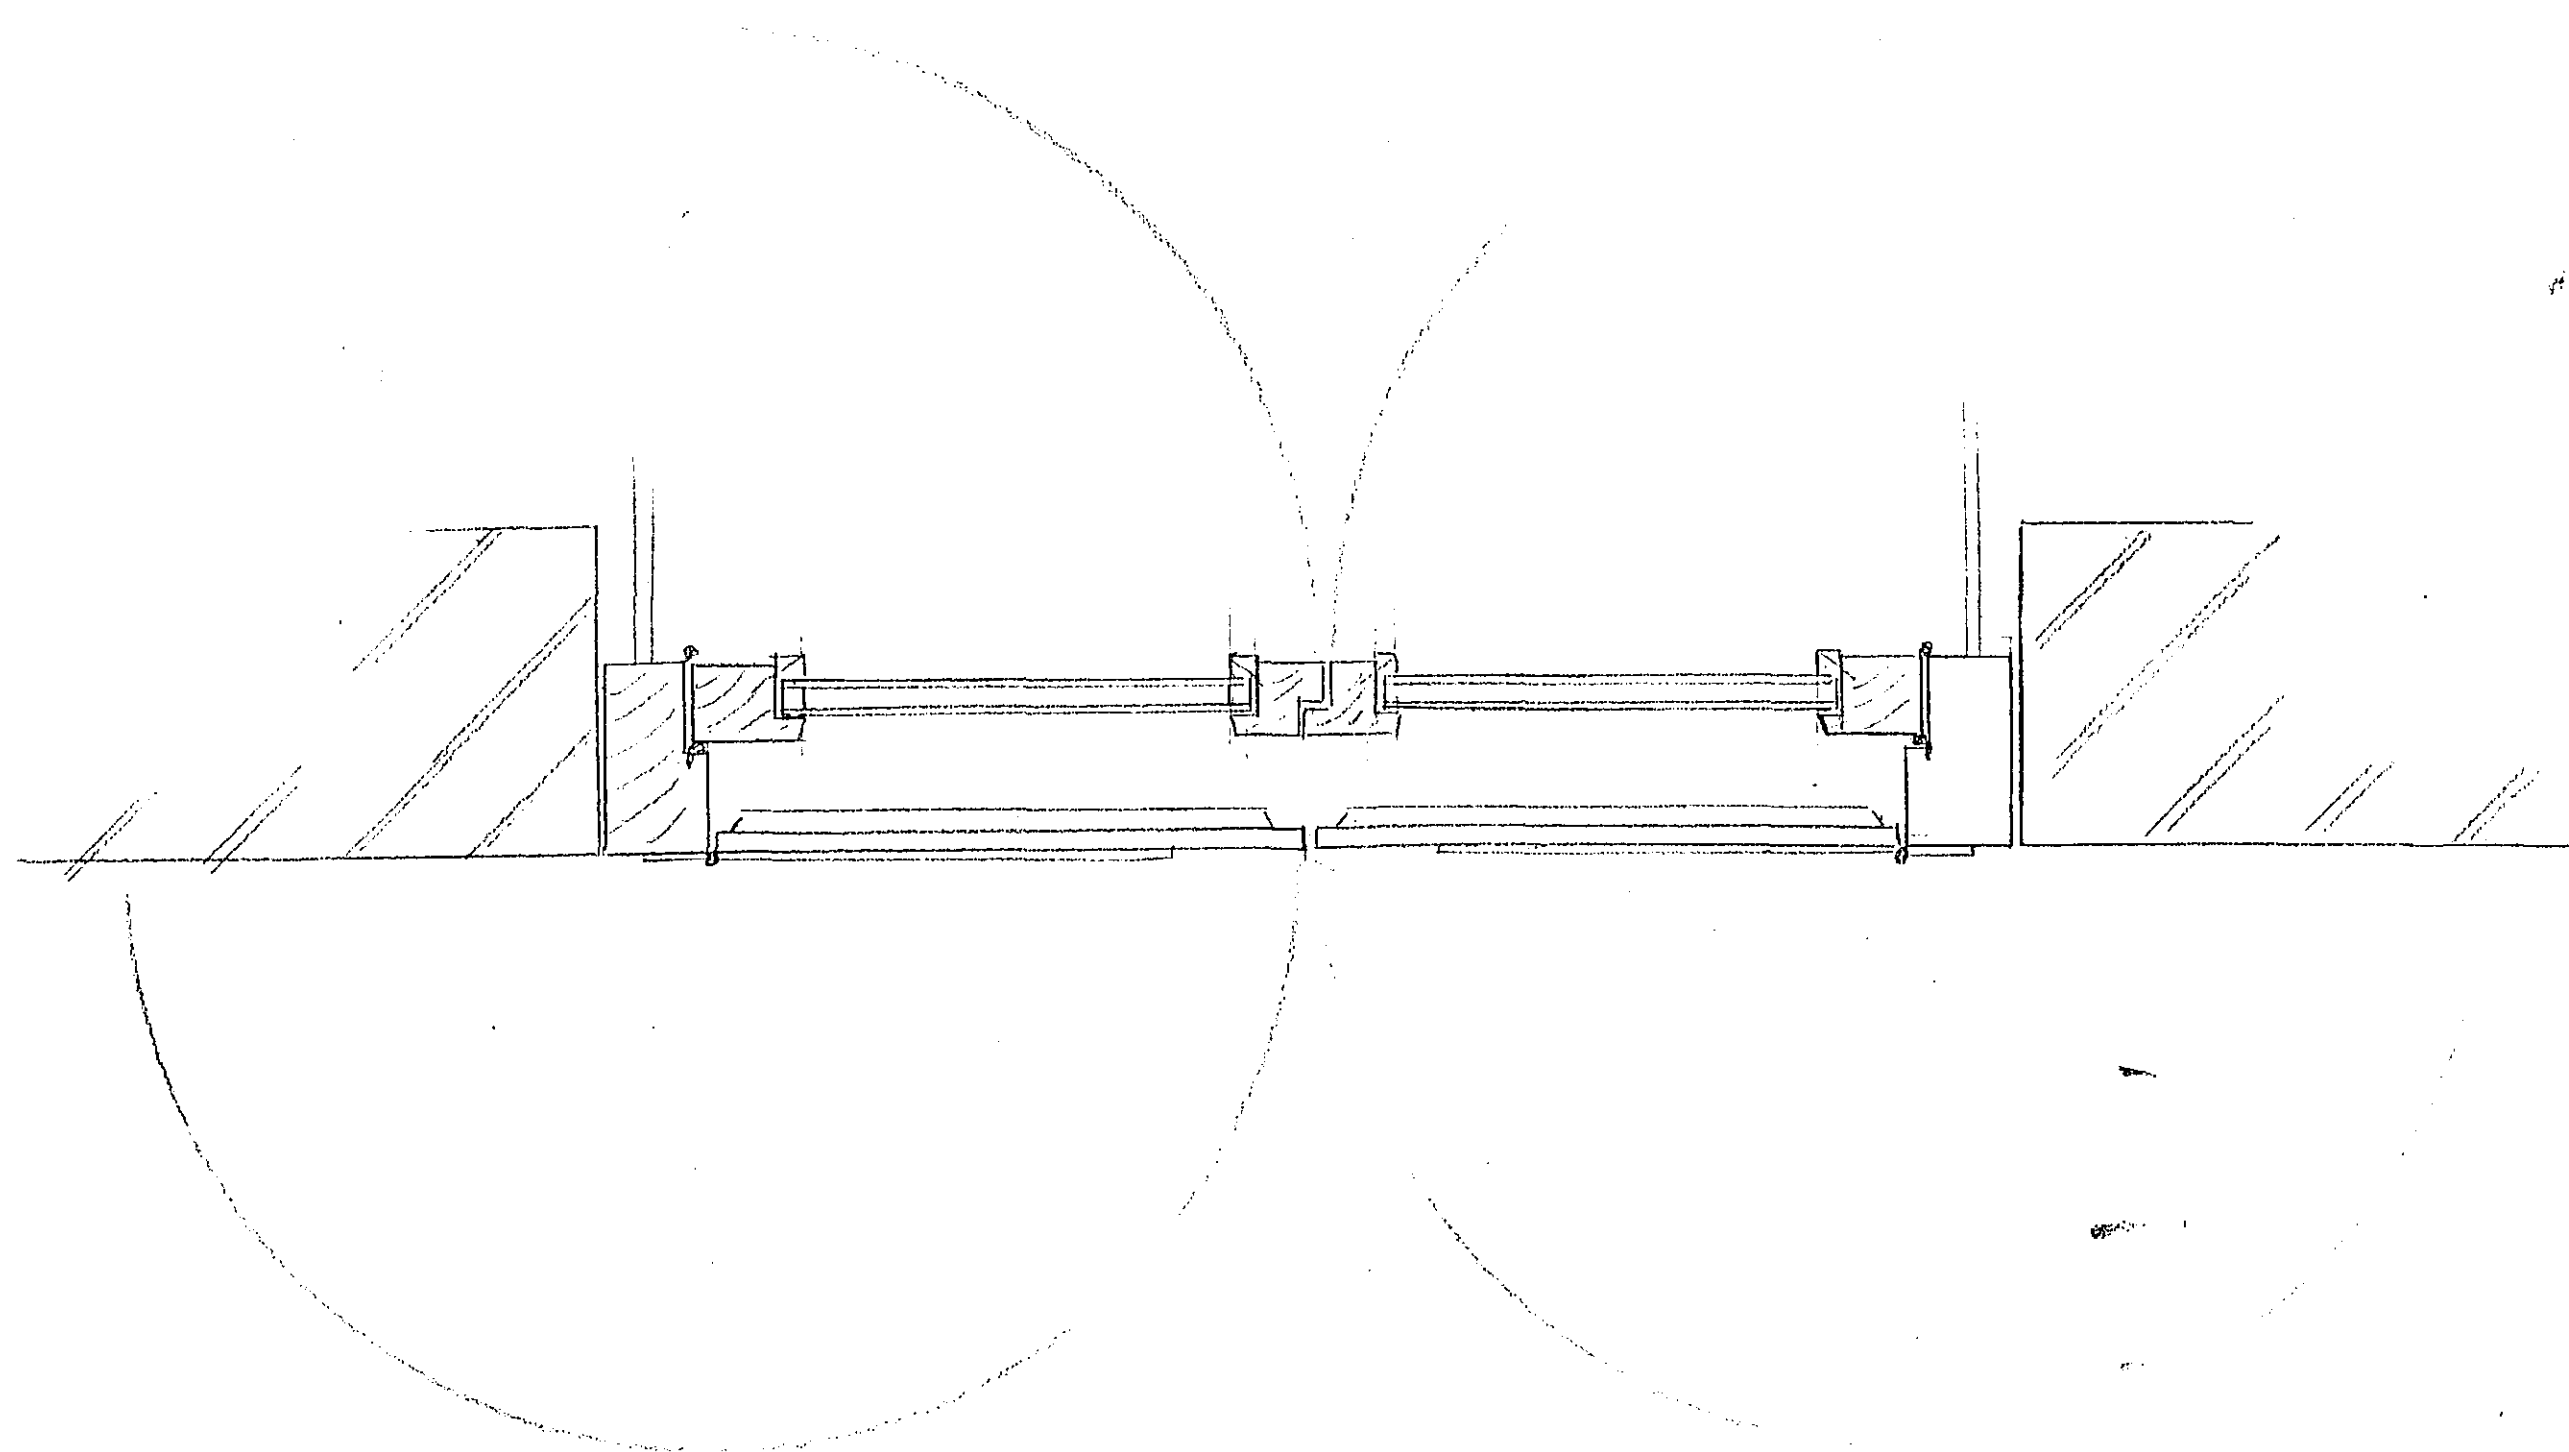

HORIZONTAL SECTION

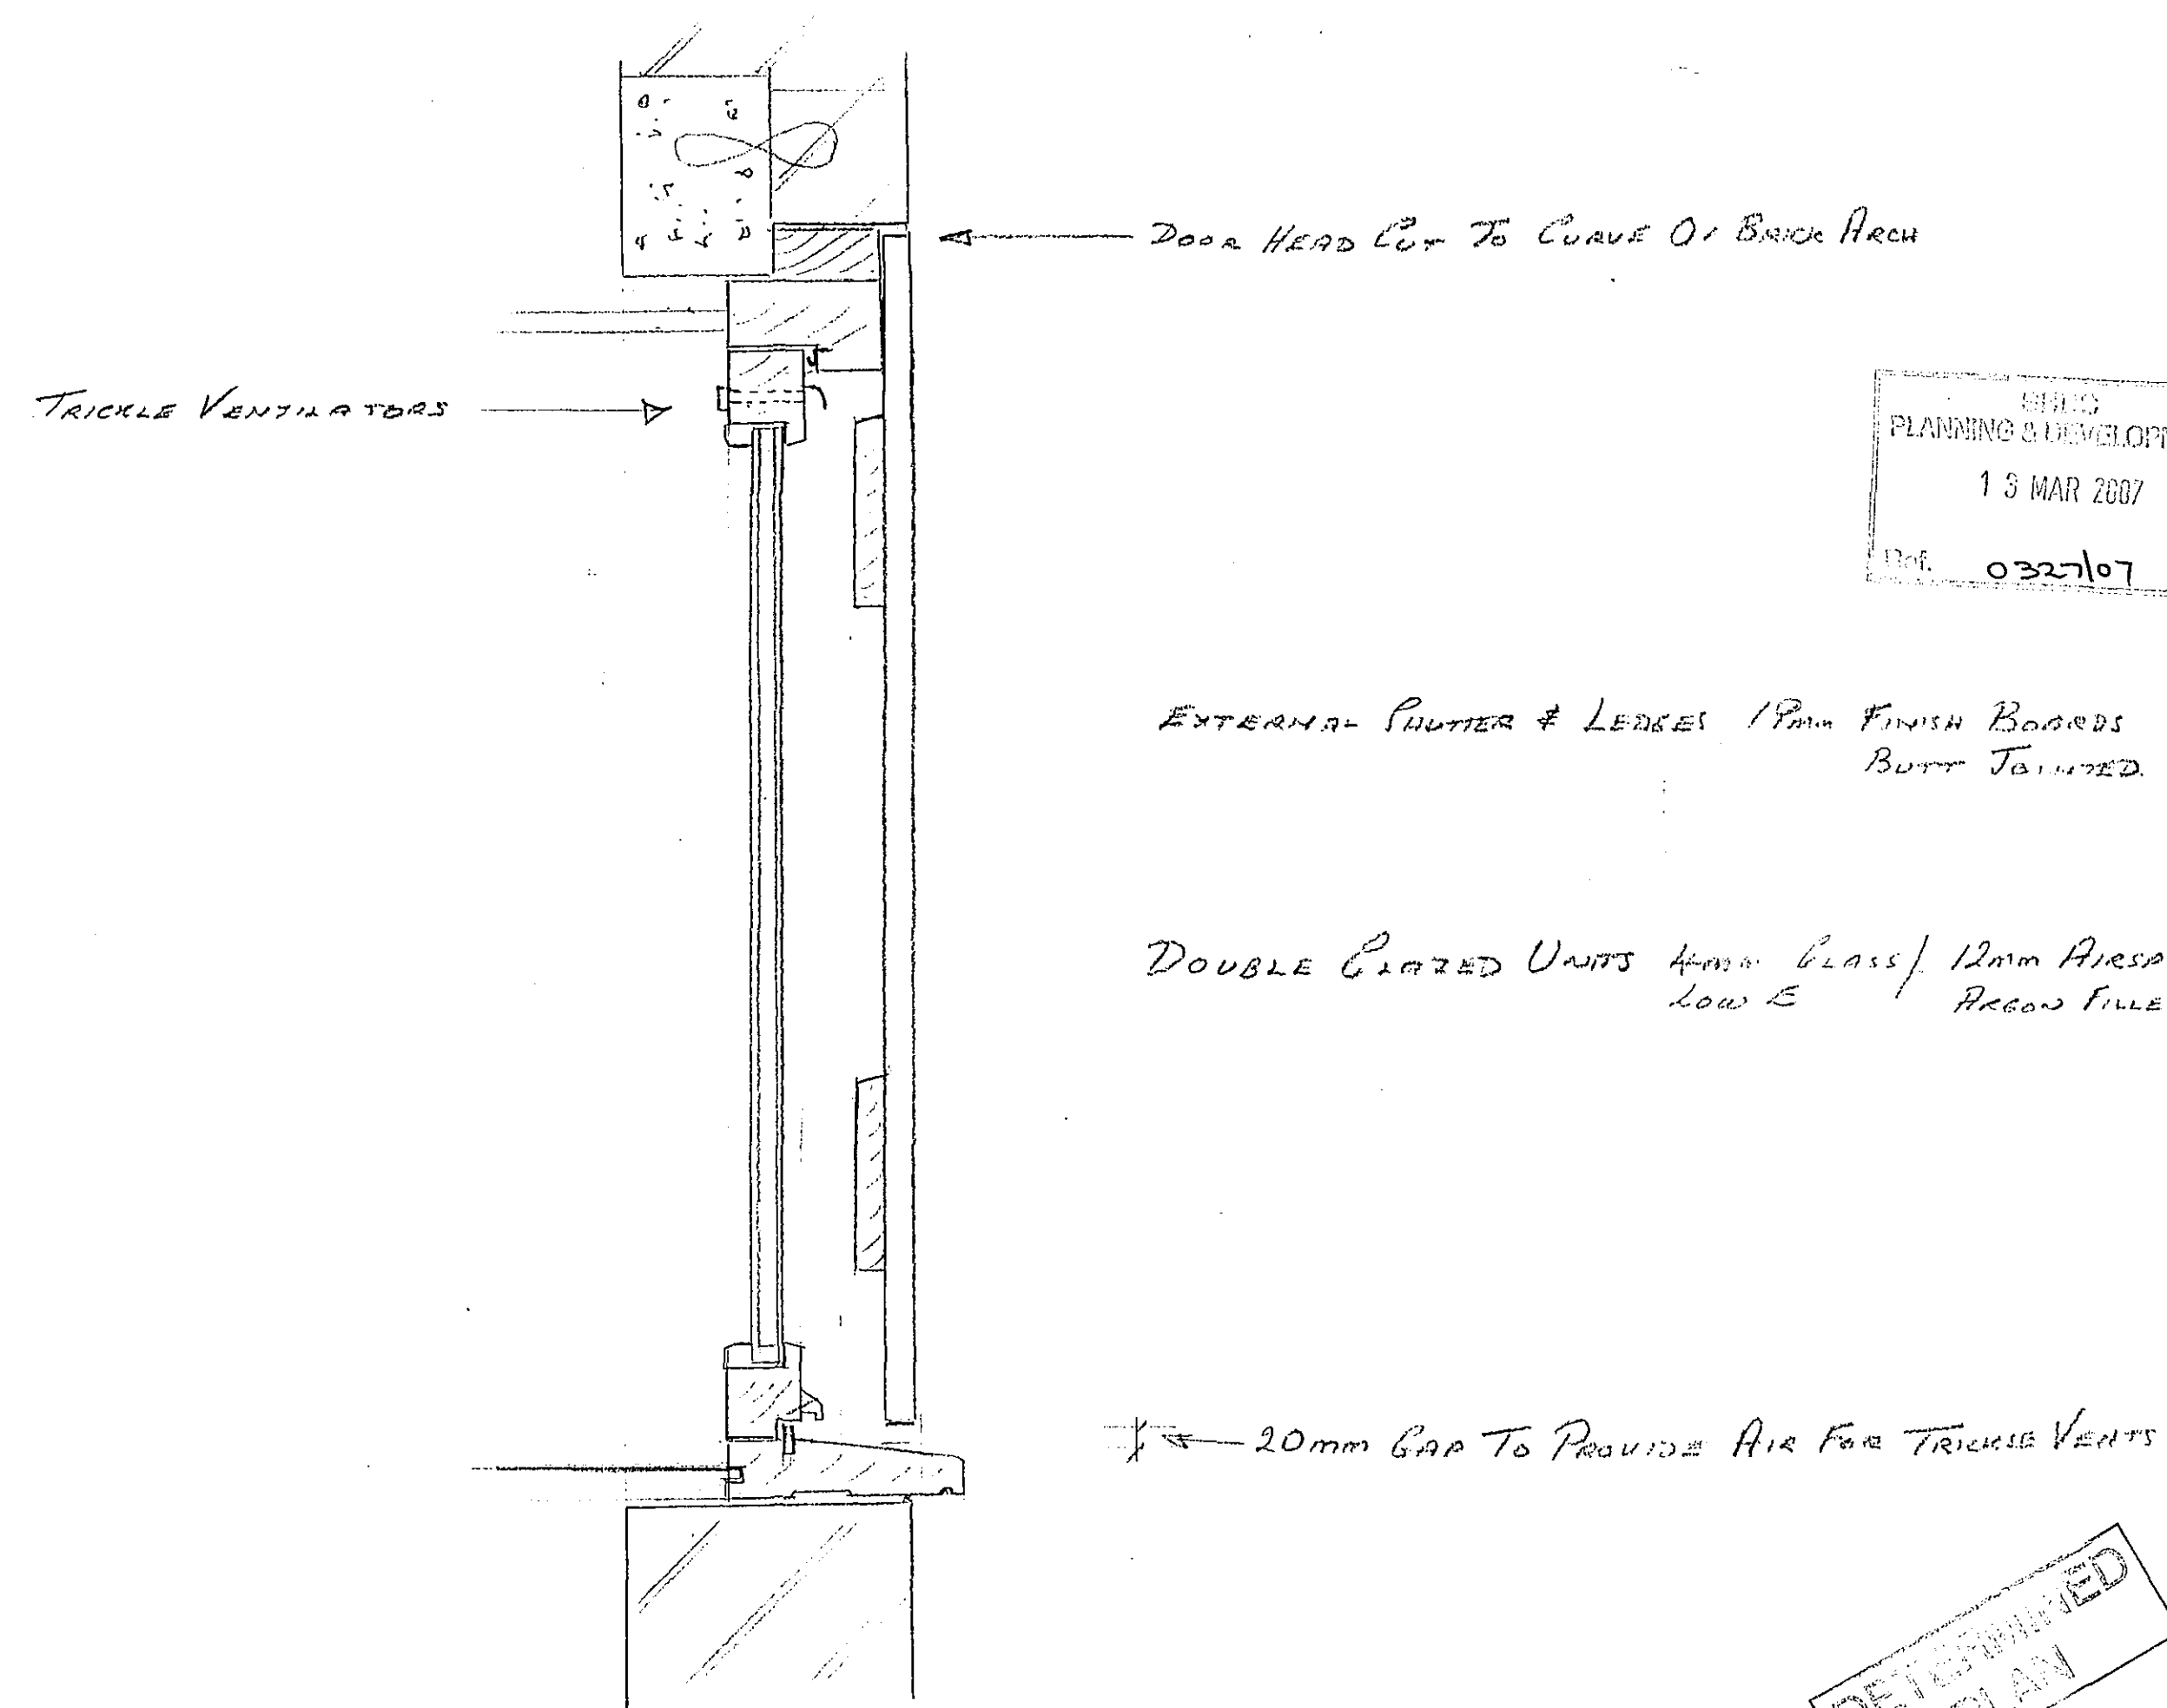


VERTICAL SECTION

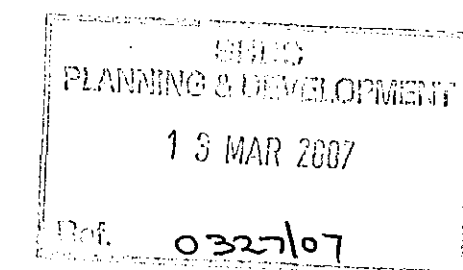

EXTERNAL SHUTTER & LEDGES 18mm FINISH BOARDS
BUTT JOINTED

DOUBLE GLAZED UNITS 4mm GLASS / 12mm AIRSPACE
LOW E ARCONS FILLED

20mm GAP TO PROVIDE AIR FOR TRICKLE VENTS

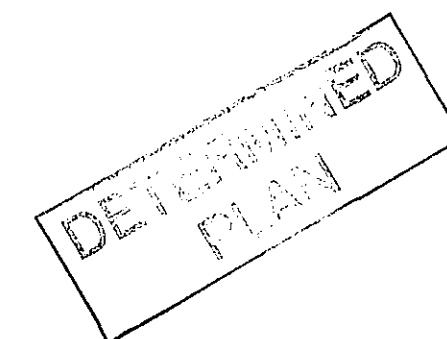

SHUTTERS & WINDOW
TREATED WITH BLACK
PRESERVATIVE STAIN.

SITE CHECK OPENING
SIZES BEFORE MANUFACTURE

**H. H. ADKINS
(Contractors) LTD.**

Wyberton West Road,
Boston, Lincs. tel. 01205 311477
fax. 01205 310845

Project

Mrs. C. GOODWIN
FULNEY LANE, SPALDING

5 No BARN WINDOWS
FOR BUILDING A.

DATE DRAWN: 25.11.06

DRAWING NO: 71/06-5

SCALE: 1:5