

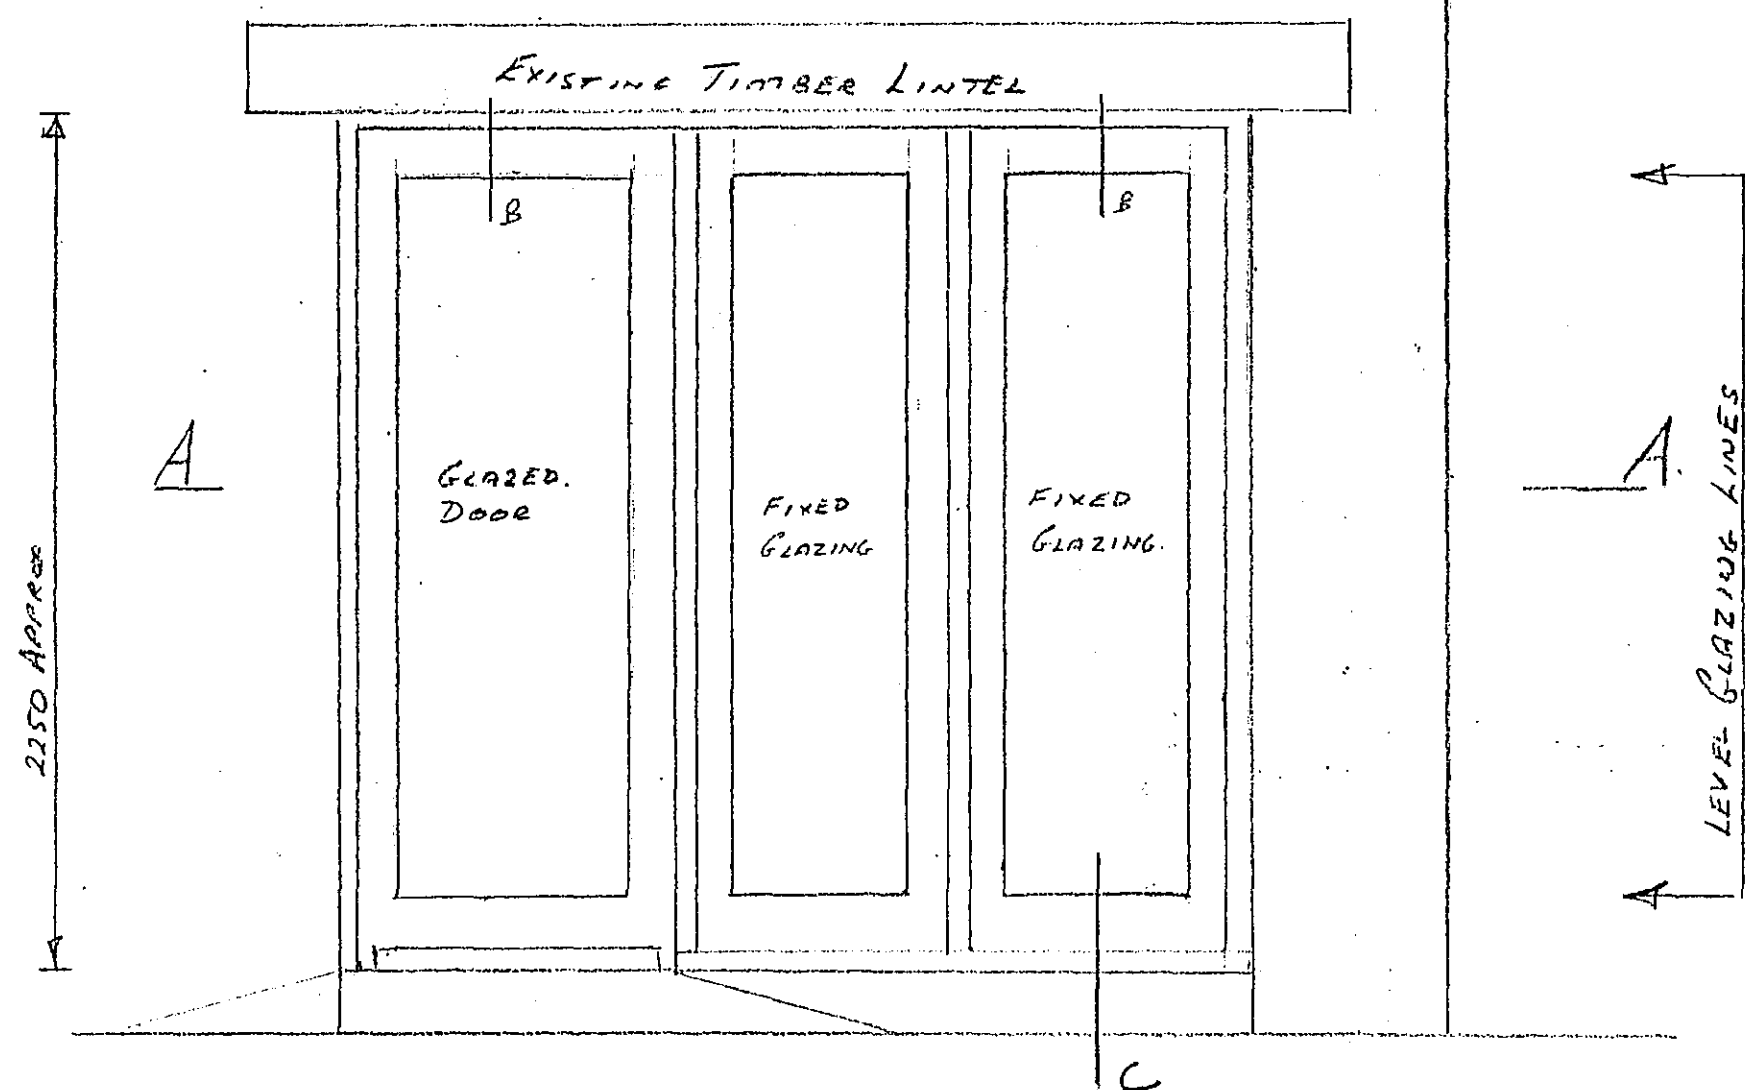



Do not scale, check all dimensions on site.

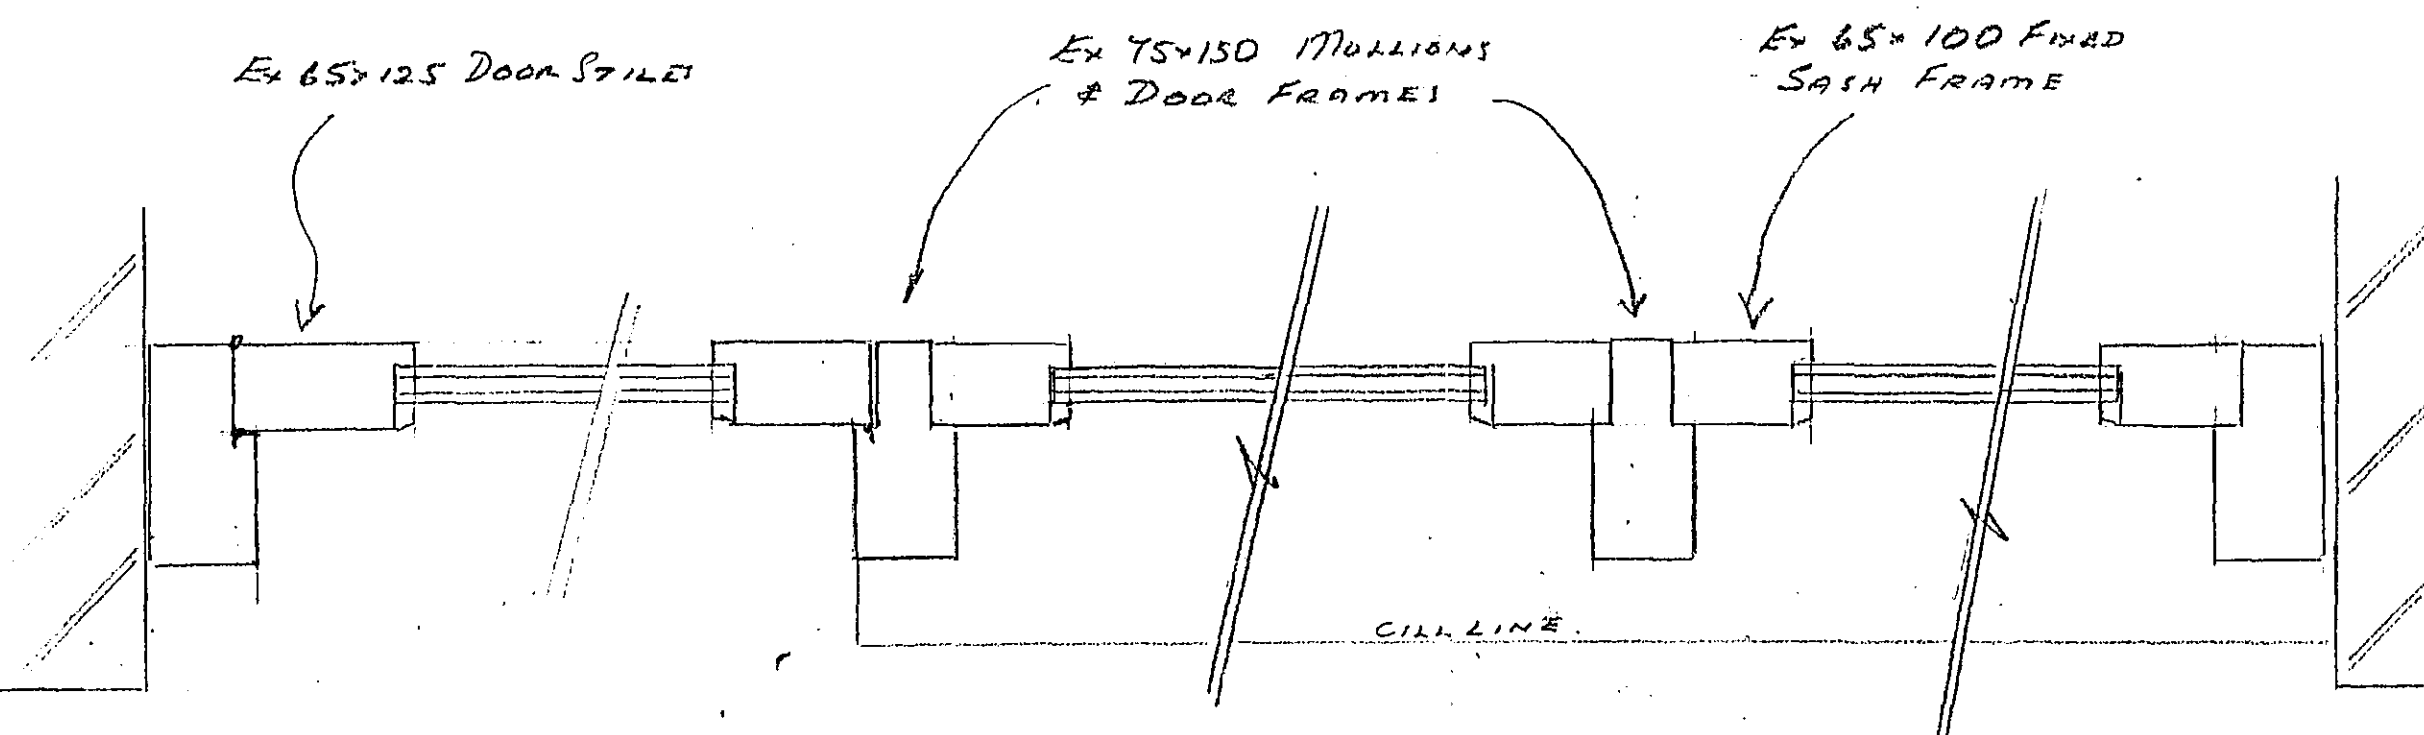

ELEVATION FIRST FLOOR ENTRANCE BUILDING 'A'

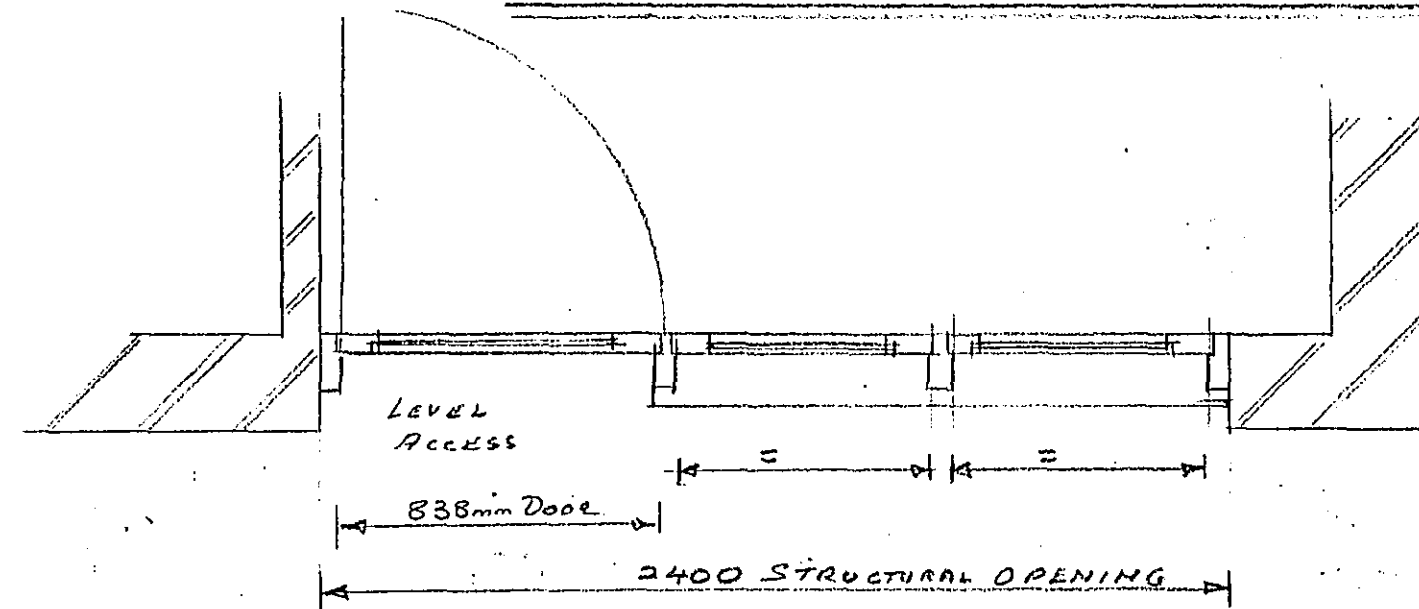


SECTION A-A

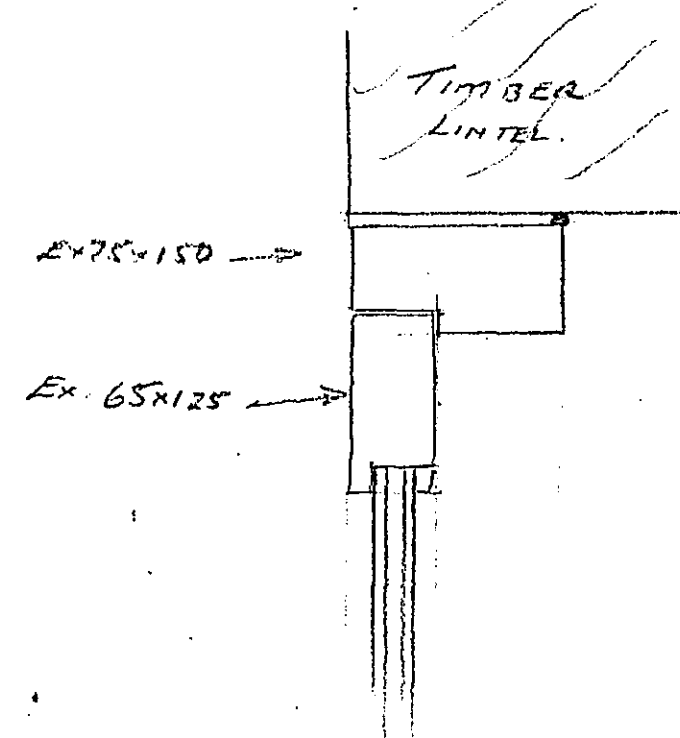


SECTION B

TO LINE THROUGH WITH EX 65x200 BOTTOM RAIL OF DOOR.

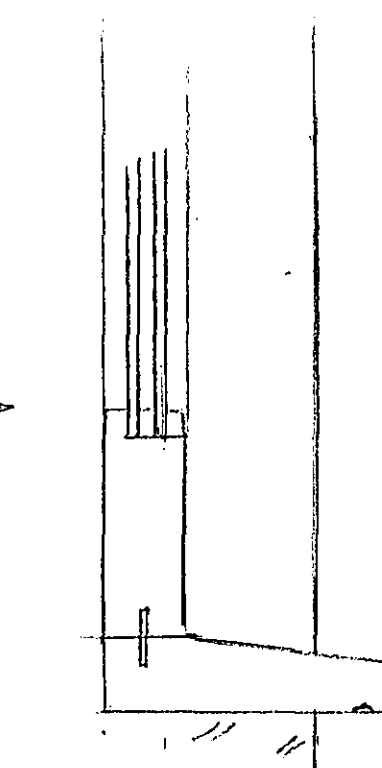



SECTION C

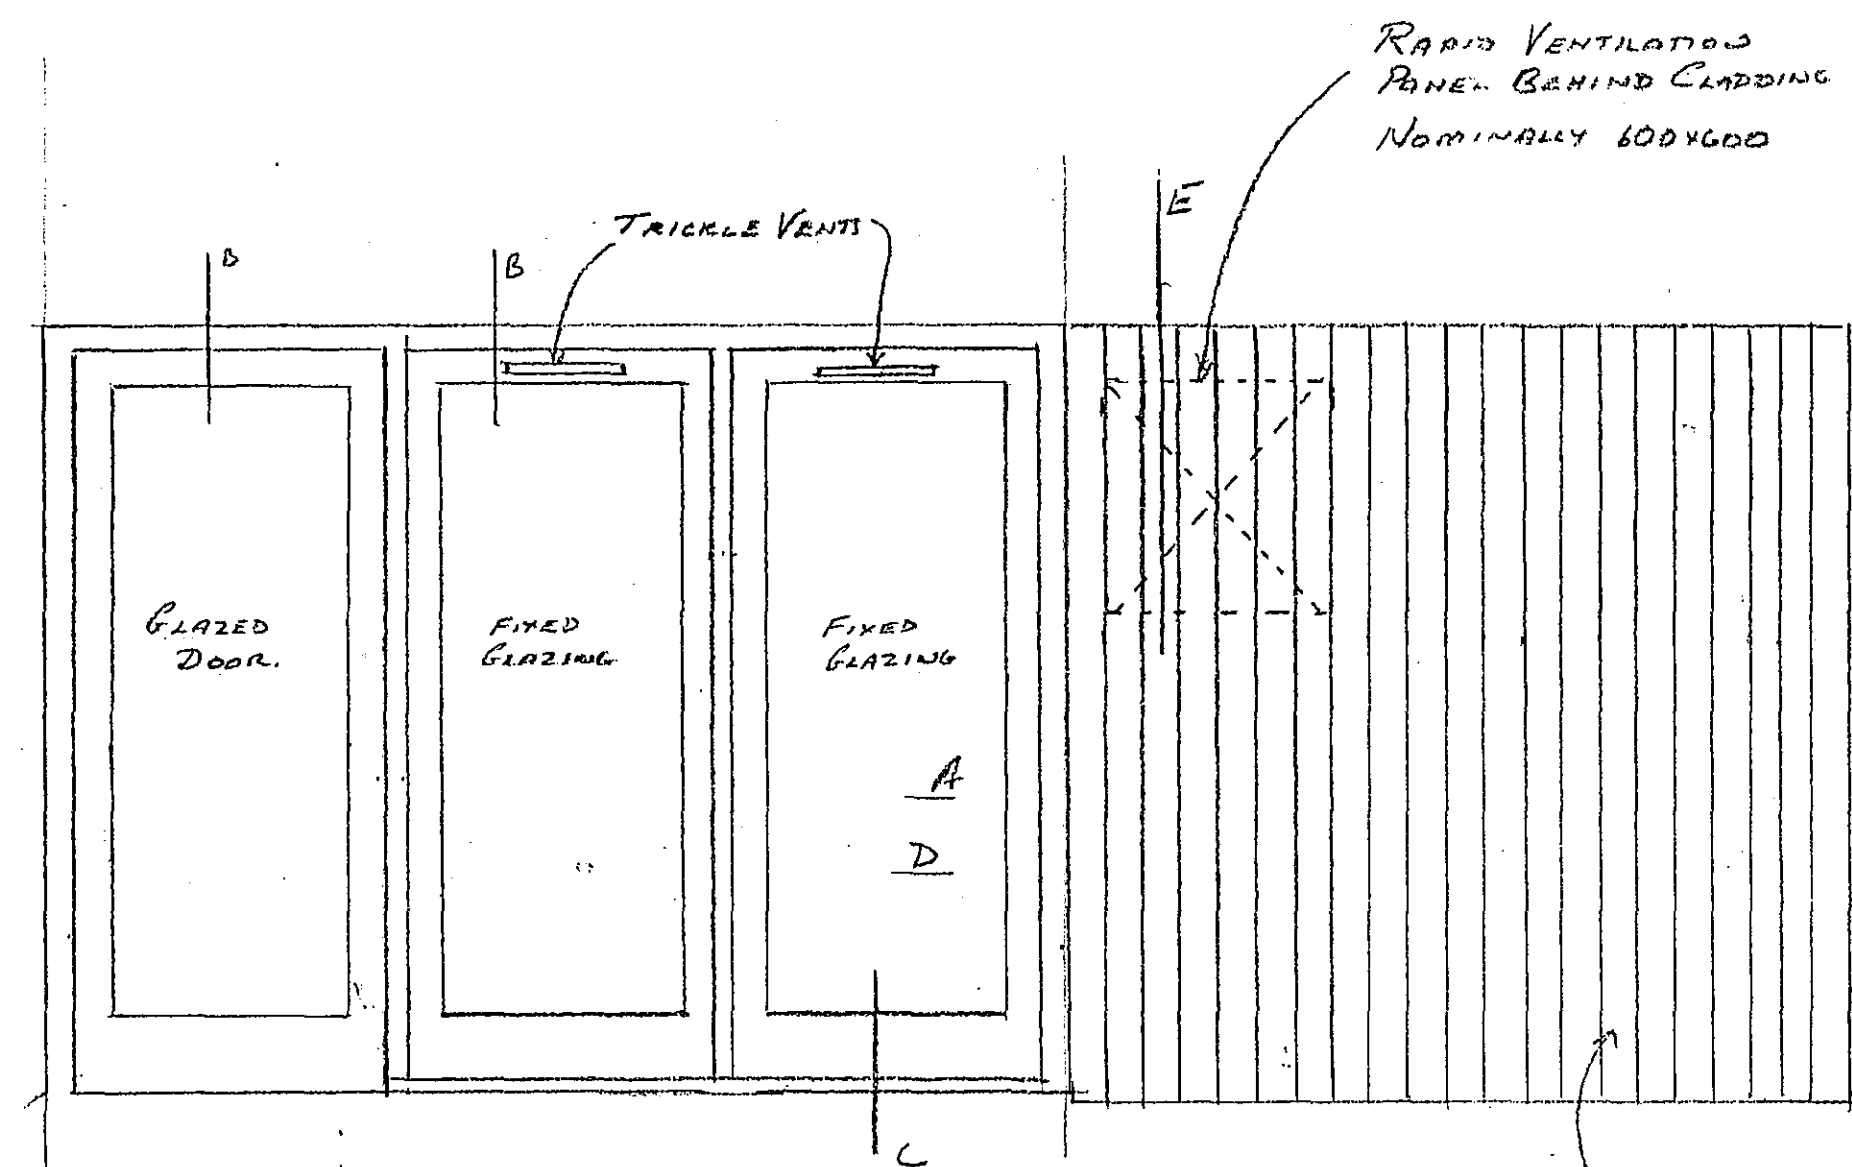

ELEVATION 2ND FLOOR ENTRANCE BUILDING F

ELEVATION 2ND FLOOR ENTRANCE BUILDING E


INFILL PANEL OF 50x150 STUDS WITH 150 INSULATION. CLAD EXTERNALLY WITH 12mm PLYWOOD AND 100mm WIDE ROUGH SAW VERTICAL PLANKS AT 200cs

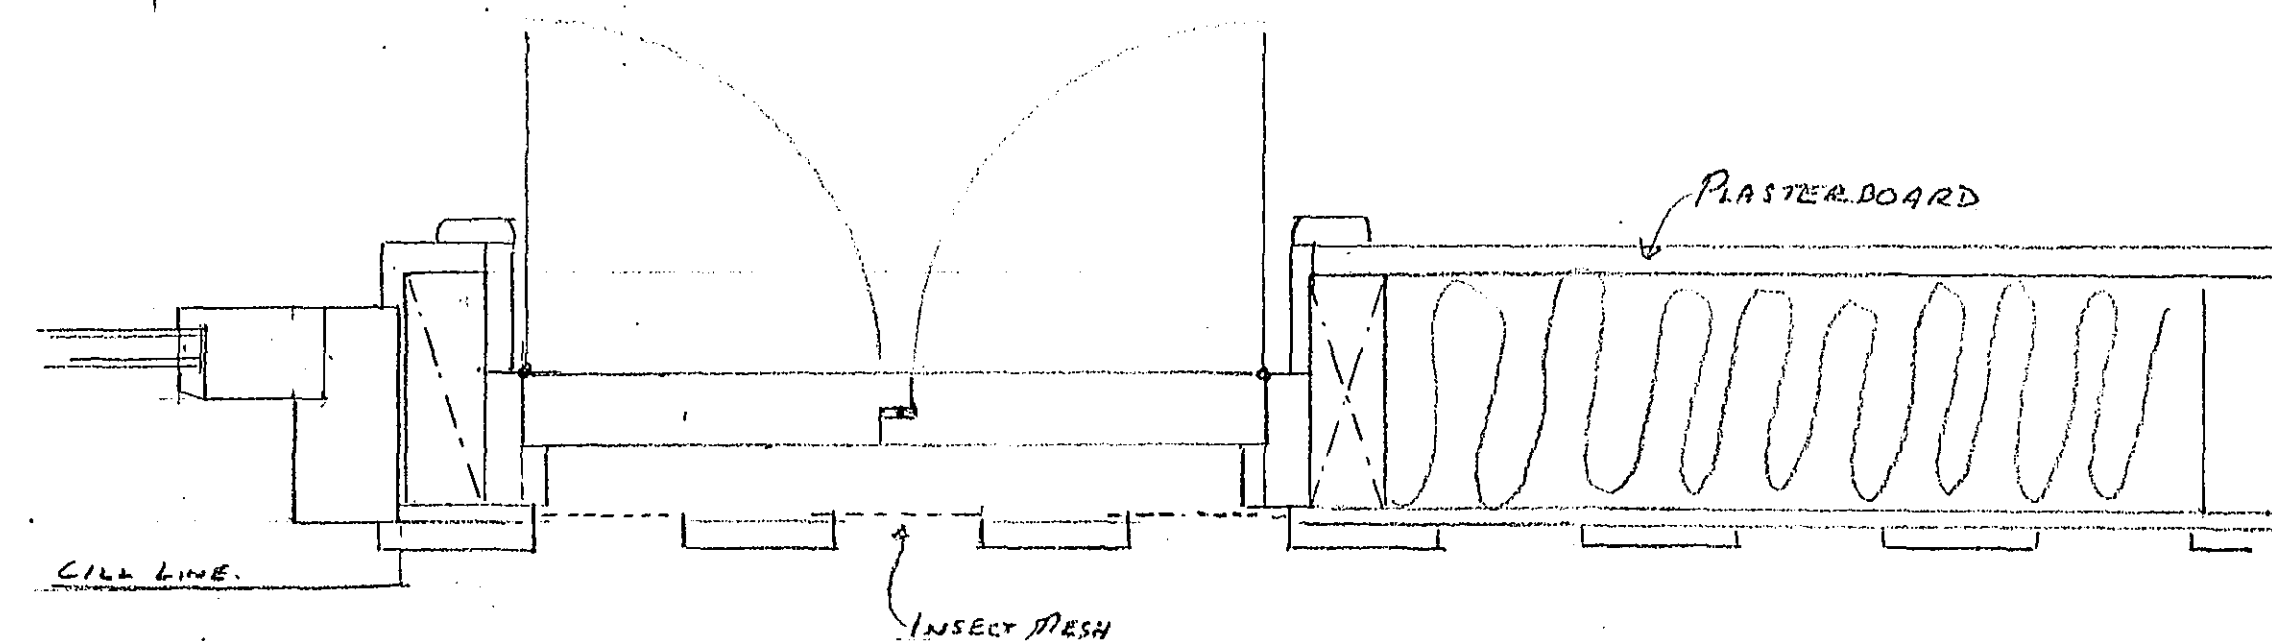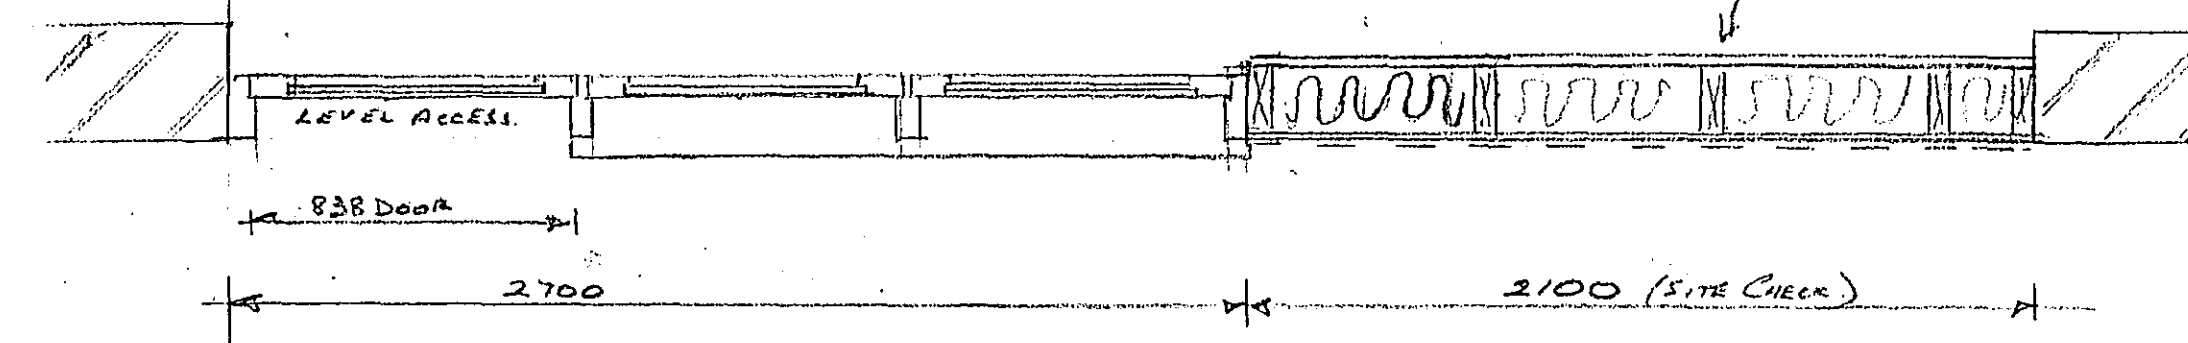

SECTION D-D

PAIR PLYWOOD FACED VENTILATION DOORS EBONY STAIN FINISH

SECTION E

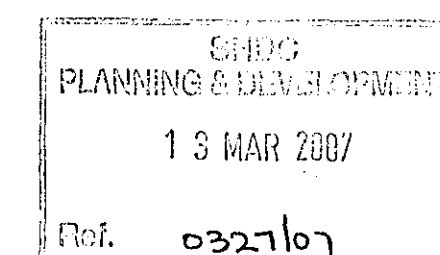

ALL SOFTWOOD TIMBER WITH EBONY PRESERVATIVE STAIN.

H. H. ADKINS
(Contractors) LTD.

Wyberton West Road,
Boston, Lincs. tel. 01205 311477
fax. 01205 310845

Project

Mrs C GOODWIN
FULNEY LANE, SPALDING

ENTRANCE DOOR DETAILS
BUILDING A & E & F

DATE DRAWN: 21.2.07

DRAWING NO: 71/06-6

SCALE: 1:5, 1:20