


Do not scale, check all dimensions on site.

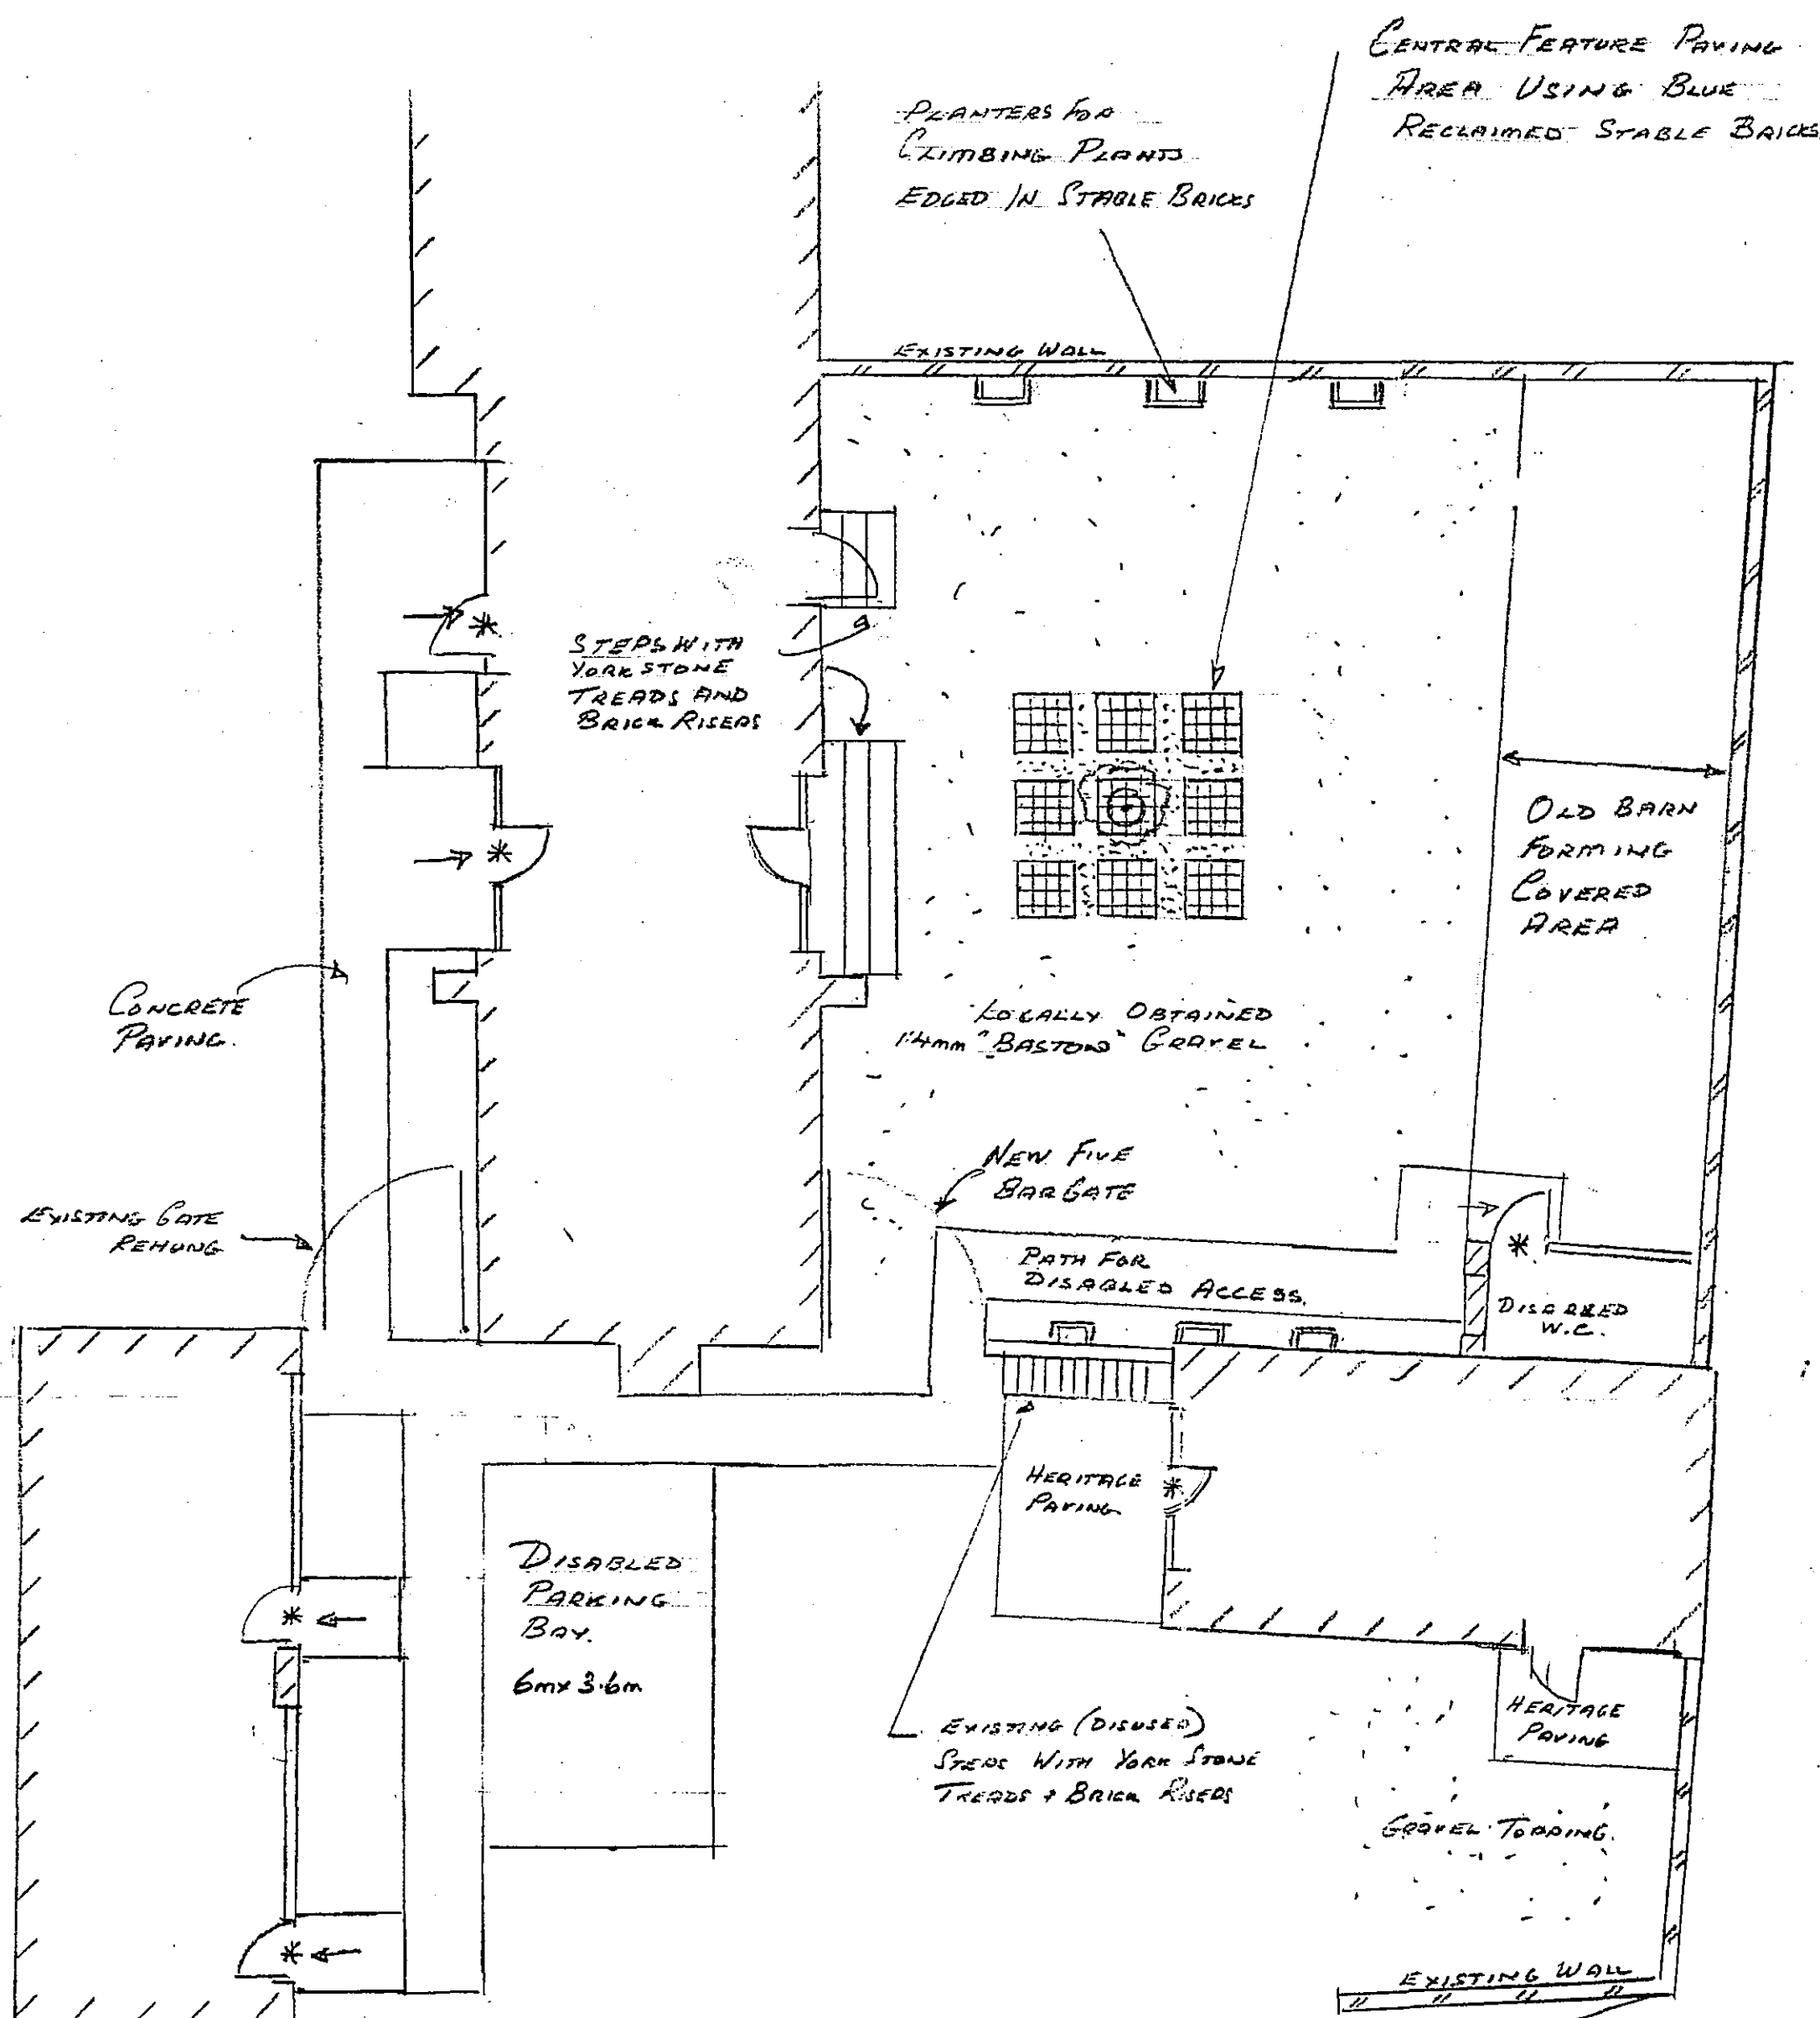

* LEVEL ACCESS FOR WHEELCHAIR ACCESS
SLOPE OF RAMPS NOT TO EXCEED 1:12

H. H. ADKINS
(Contractors) LTD.

Wyberton West Road,
Boston, Lincs. tel. 01205 311477
fax. 01205 310845

Project

Mrs C Goodwin.
FULNEY LANE
SPALDING.

EXTERNAL WORKS

SHDC
Planning & Development
27 MAR 2007
Ref: 327/07

ENTRANCE
FROM
FULNEY LANE.

DETERMINED
PLAN

DATE DRAWN: 23.3.07
DRAWING NO: 71/06-8
SCALE: 1:100