

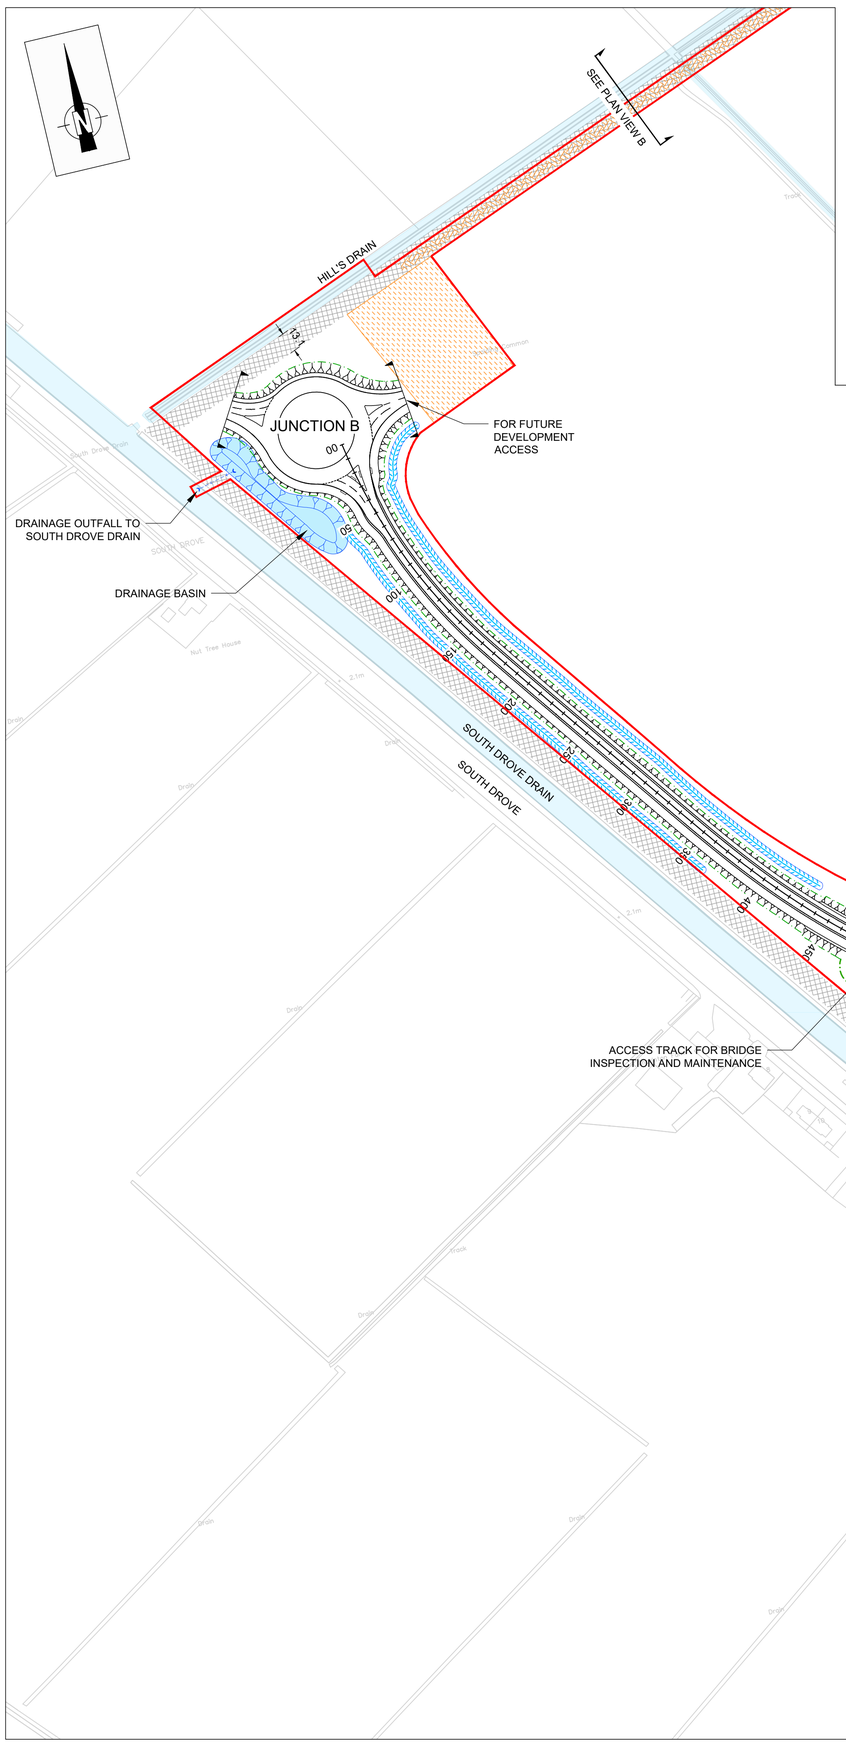


PLAN VIEW B

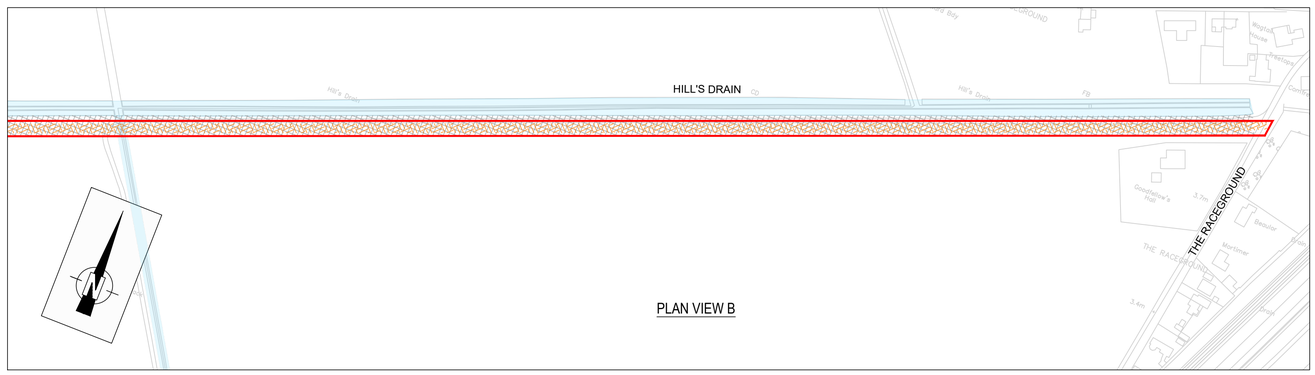

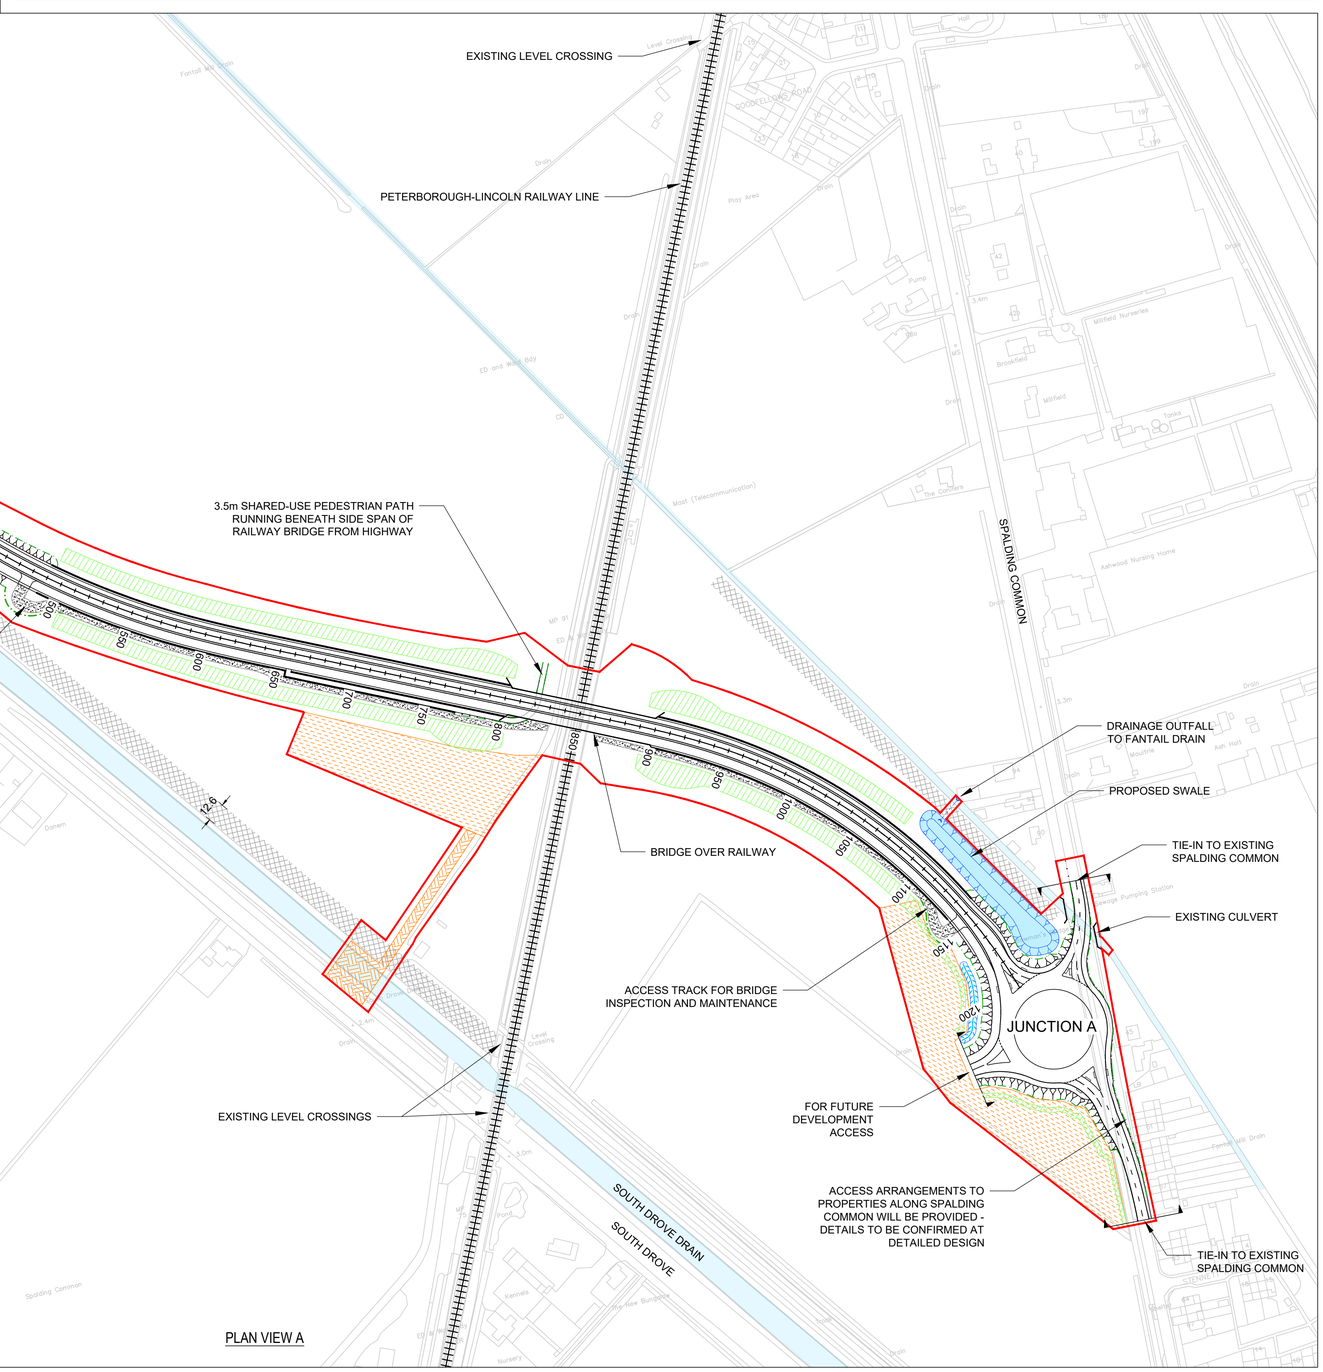

PLAN VIEW A

X-Refs & Blocks used in this Drawing

X-OS Base
X-Highways
X-Red Line Boundary
X-TOPO

NOTES

1. THE INTERNAL DRAINAGE BOARD (IDB) OWN A STRIP OF LAND EXTENDING FROM THE TOP OF BANK OF THE FOLLOWING WATERCOURSES (WIDTH OF STRIP ALSO STATED);
   - 1.1. HILL'S DRAIN - 13.1m (TOP OF SOUTH BANK);
   - 1.2. SOUTH DROVE DRAIN - 12.6m;
   - 1.3. FANTAIL DRAIN - 9m.
2. 1 IN 3 EARTHWORKS TO TRANSITION TO REINFORCED EARTH RETAINING WALL AT POINT WHERE PROPOSED LEVEL REACHES 2m ABOVE EXISTING GROUND LEVEL.
3. VERTICAL ALIGNMENT OVER RAIL LINE IS BASED ON A CLEARANCE OF 6.5m FROM RAIL TO BRIDGE SOFFIT, PLUS 1.5m DEPTH OF BRIDGE AND AN ALLOWANCE FOR ROAD CONSTRUCTION.
4. ALL ROAD MARKINGS ARE INDICATIVE AND WILL BE CONFIRMED AT DETAIL DESIGN.
5. CONTRACTOR'S WORKING AREA SHOWN FOR INDICATIVE PURPOSES ONLY.

KEY

- RED LINE BOUNDARY
- EXISTING WATERCOURSE
- IDB LAND OWNERSHIP
- EXISTING RAILWAY LINE
- 3.5m PERMANENT ACCESS TRACK FOR BRIDGE INSPECTION AND MAINTENANCE
- PROPOSED DRAINAGE DITCH - REFER TO DRAINAGE ENGINEER'S DRAWINGS
- LANDSCAPE MITIGATION - REFER TO LANDSCAPE ARCHITECTS DRAWINGS
- CONTRACTOR'S WORKING AREA
- SITE ACCESS TRACK OPTION

FOR PLANNING

(DO NOT USE FOR CONSTRUCTION)

FOR THIRD PARTY USE THIS DRAWING SHALL BE DEEMED CURRENT ONLY AT THE DATE OF APPROVAL
PLEASE CHECK FOR AMENDMENTS BEFORE USE

Revision:	Description:	Drawn By:	CAD By:	Approved By:	Approval Date
P04	FOR PLANNING APPROVAL	DM	LW	AI	22/02/19
P03	For Internal Review and Comment	DM	LW	AI	07/02/19
P02	TAA Submission	DM	DM	AI	29/01/19
P01	Design Freeze Issue	DM	DM	AI	23/10/18

Amendment Details

Drawing 1st Approval

1st Approval by: AI | Date: 22/02/19

Drawn/Designed by: DM

CAD Drawing Creation — Created By: LW | Date: 22/02/19

Scale: (@A1)

Primary: 1:2000

Secondary: N/A

(Do not scale from this drawing)

Lincolnshire COUNTY COUNCIL
Highways Alliance
TECHNICAL SERVICES PARTNERSHIP
CROWN HOUSE
GRANTHAM STREET
LINCOLN
LN2 1BD
Customer Service Centre : (01522) 782070

bsi. Certificate No.: FS 620705

Scheme Reference	Originator	Volume	Location
70047264	WSP	HGN	S1
	DR	CH	0001
	Type	Role	Number

Purpose	Revision	Suitability
FOR PLANNING APPROVAL	P04	S4

Alternative Scheme Code: | Road No:

Parish:

Structure No: | SCN No: | Site Ref:

Description:

SPALDING WESTERN RELIEF ROAD
SECTION 1
SITE LAYOUT

LINCOLNSHIRE COUNTY COUNCIL - Reproduced from Ordnance Survey material with the permission of Ordnance Survey on behalf of the Controller of Her Majesty's Stationery Office © Crown copyright. Unauthorised reproduction infringes Crown copyright and may lead to prosecution or civil proceedings. OS Licence 100025370
TSP Border Issue 2013