


SIDE ELEVATION

ELEVATIONS FROM 'CREW YARD'

SIDE ELEVATION

ELEVATIONS FROM 'FIELD SIDE'

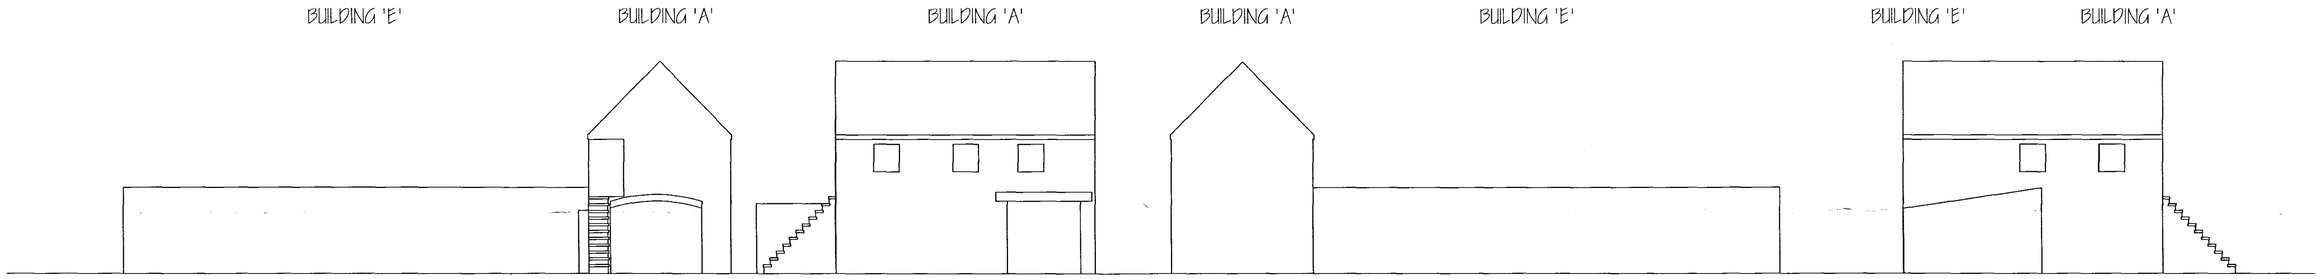

ELEVATIONS FROM 'CREW YARD'

SIDE ELEVATION

ELEVATION FROM ROAD

SIDE ELEVATION

DETERMINED PLAN

SBDC
Planning & Development
12 APR 2006
Ref: H16/0328/06

PROJECT TITLE

Mr. & Mrs. GOODWIN
PROPOSED RENOVATION WORKS
TO EXISTING FARM BUILDINGS
LOW FILLNEY, SPALDING.

DRAWING

EXISTING ELEVATIONS

REV	DESCRIPTION	DATE	BY

SCALE	DRAWN
1:100	MC
DATE	**DRAWING No.**
11/05	BCG/EE/01